





REPUBLIC OF THE PHILIPPINES  
DEPARTMENT OF TRANSPORTATION  
CIVIL AVIATION AUTHORITY OF THE PHILIPPINES  
AERODROME DEVELOPMENT AND MANAGEMENT SERVICE  
NAIA ROAD, 1500 PASAY CITY

THIS DRAWINGS AND DESIGN IS EXCLUSIVE  
PROPERTIES OF CIVIL AVIATION AUTHORITY  
OF THE PHILIPPINES AND SUCH MUST NOT BE  
REPRODUCED, EXHIBITED, LOANED NOR  
COPIED IN PART OR IN WHOLE WITHOUT  
PROPER PERMISSION AND/OR WRITTEN  
CONSENT FROM THE DIRECTOR GENERAL  
CAAP.

AERODROME DEVELOPMENT  
AND MANAGEMENT SERVICE

INFRASTRUCTURE DEVELOPMENT AND DESIGN  
DIVISION

DESIGN STAFF: INITIAL / DATE  
DESIGNED BY: IDDD  
DRAWN BY: MPLR  
CHECKED BY:

REVIEWED BY:  
RAUL R. CRUCENA  
Division Chief III, IDDD-AED

SUBMITTED BY:  
ARNEL F. BORLADO  
Department Manager III, AED-ADMS

RECOMMEND APPROVAL:  
LT COL VALENTINO A. DIONELA PAF (RET)  
Assistant Director General II, ADMS

APPROVED:  
CAPTAIN MANUEL ANTONIO L. TAMAYO  
Director General


NOTES/REVISIONS:

PROJECT:  
REHABILITATION OF CATC  
BUILDING

LOCATION:  
CATC, MERVILLE ACCESS RD.  
201, PASAY CITY

SHEET CONTENTS:  
• GROUND FLOOR PLAN

DRAWING SCALE: AS SHOWN  
SHEET NO: A-1

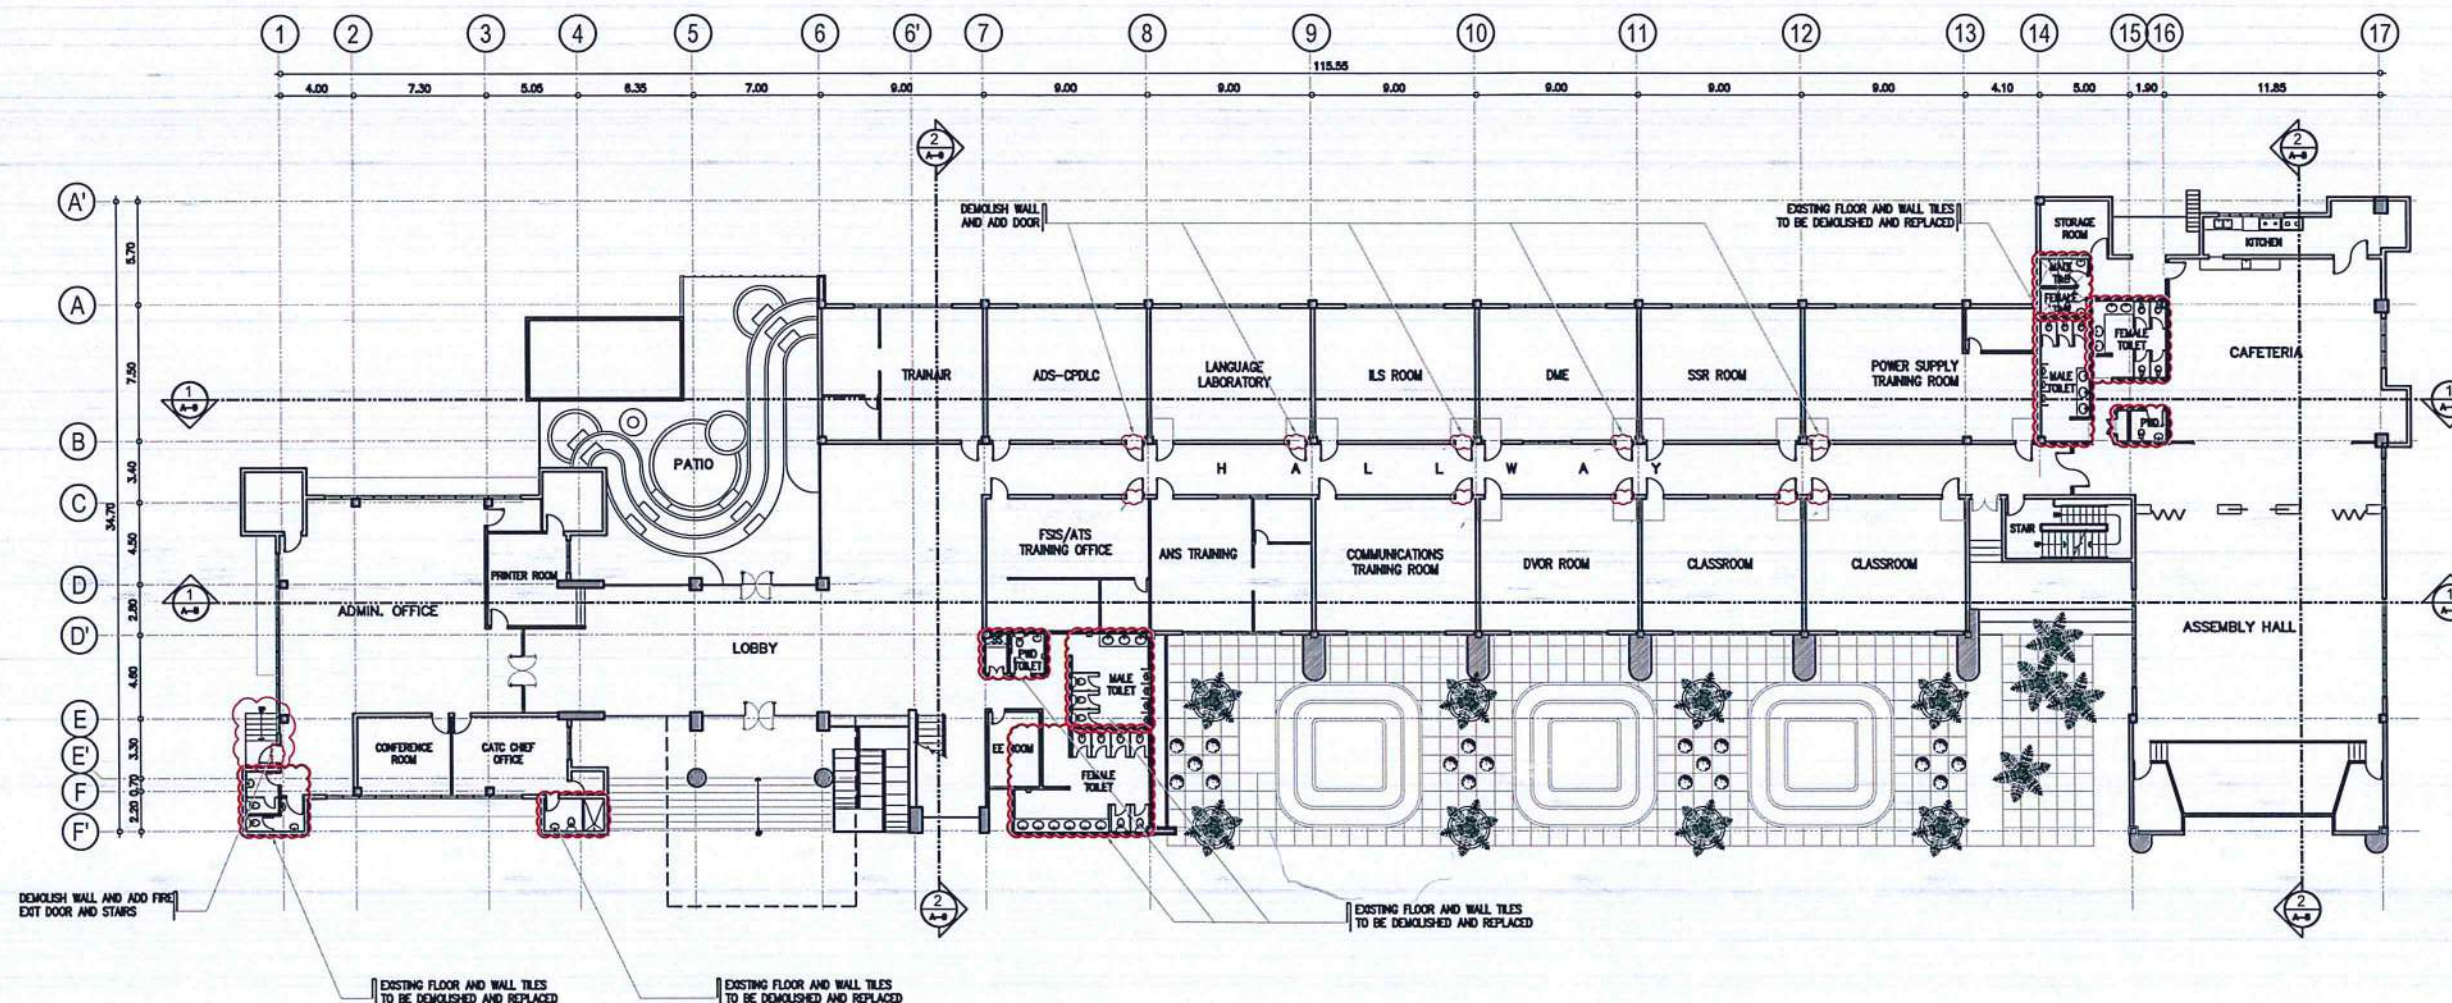

1 GROUND FLOOR PLAN  
A-1 SCALE: 1 : 2250M



REPUBLIC OF THE PHILIPPINES  
DEPARTMENT OF TRANSPORTATION  
CIVIL AVIATION AUTHORITY OF THE PHILIPPINES  
AERODROME DEVELOPMENT AND MANAGEMENT SERVICE  
NAGA ROAD, 1500 PASAY CITY

THIS DRAWINGS AND DESIGN IS EXCLUSIVE  
PROPERTIES OF CIVIL AVIATION AUTHORITY  
OF THE PHILIPPINES AND SUCH MUST NOT BE  
REPRODUCED, EXHIBITED, LOANED NOR  
COPIED IN PART OR IN WHOLE WITHOUT  
PROPER PERMISSION AND/OR WRITTEN  
CONSENT FROM THE DIRECTOR GENERAL  
CAAP.

AERODROME DEVELOPMENT  
AND MANAGEMENT SERVICE

INFRASTRUCTURE DEVELOPMENT AND DESIGN  
DIVISION

DESIGN STAFF: INITIAL / DATE  
DESIGNED BY: IDDD  
DRAWN BY: MPLR  
CHECKED BY:

REVIEWED BY:

RAUL R. CRUCENA  
Division Chief III, IDDD-AED

SUBMITTED BY:  
ARNEL F. BORLADO  
Department Manager III, AED-ADMS

RECOMMEND APPROVAL:  
LT COL VALENTINO A. DIONELA PAF (RET)  
Assistant Director General II, ADMS

APPROVED:  
CAPTAIN MANUEL ANTONIO L. TAMAYO  
Director General


NOTES/REVISIONS:

PROJECT:  
REHABILITATION OF CATC  
BUILDING

LOCATION:  
CATC, MERVILLE ACCESS RD.  
201, PASAY CITY

SHEET CONTENTS:  
• SECOND FLOOR PLAN

DRAWING SCALE: AS SHOWN  
SHEET NO: A-2

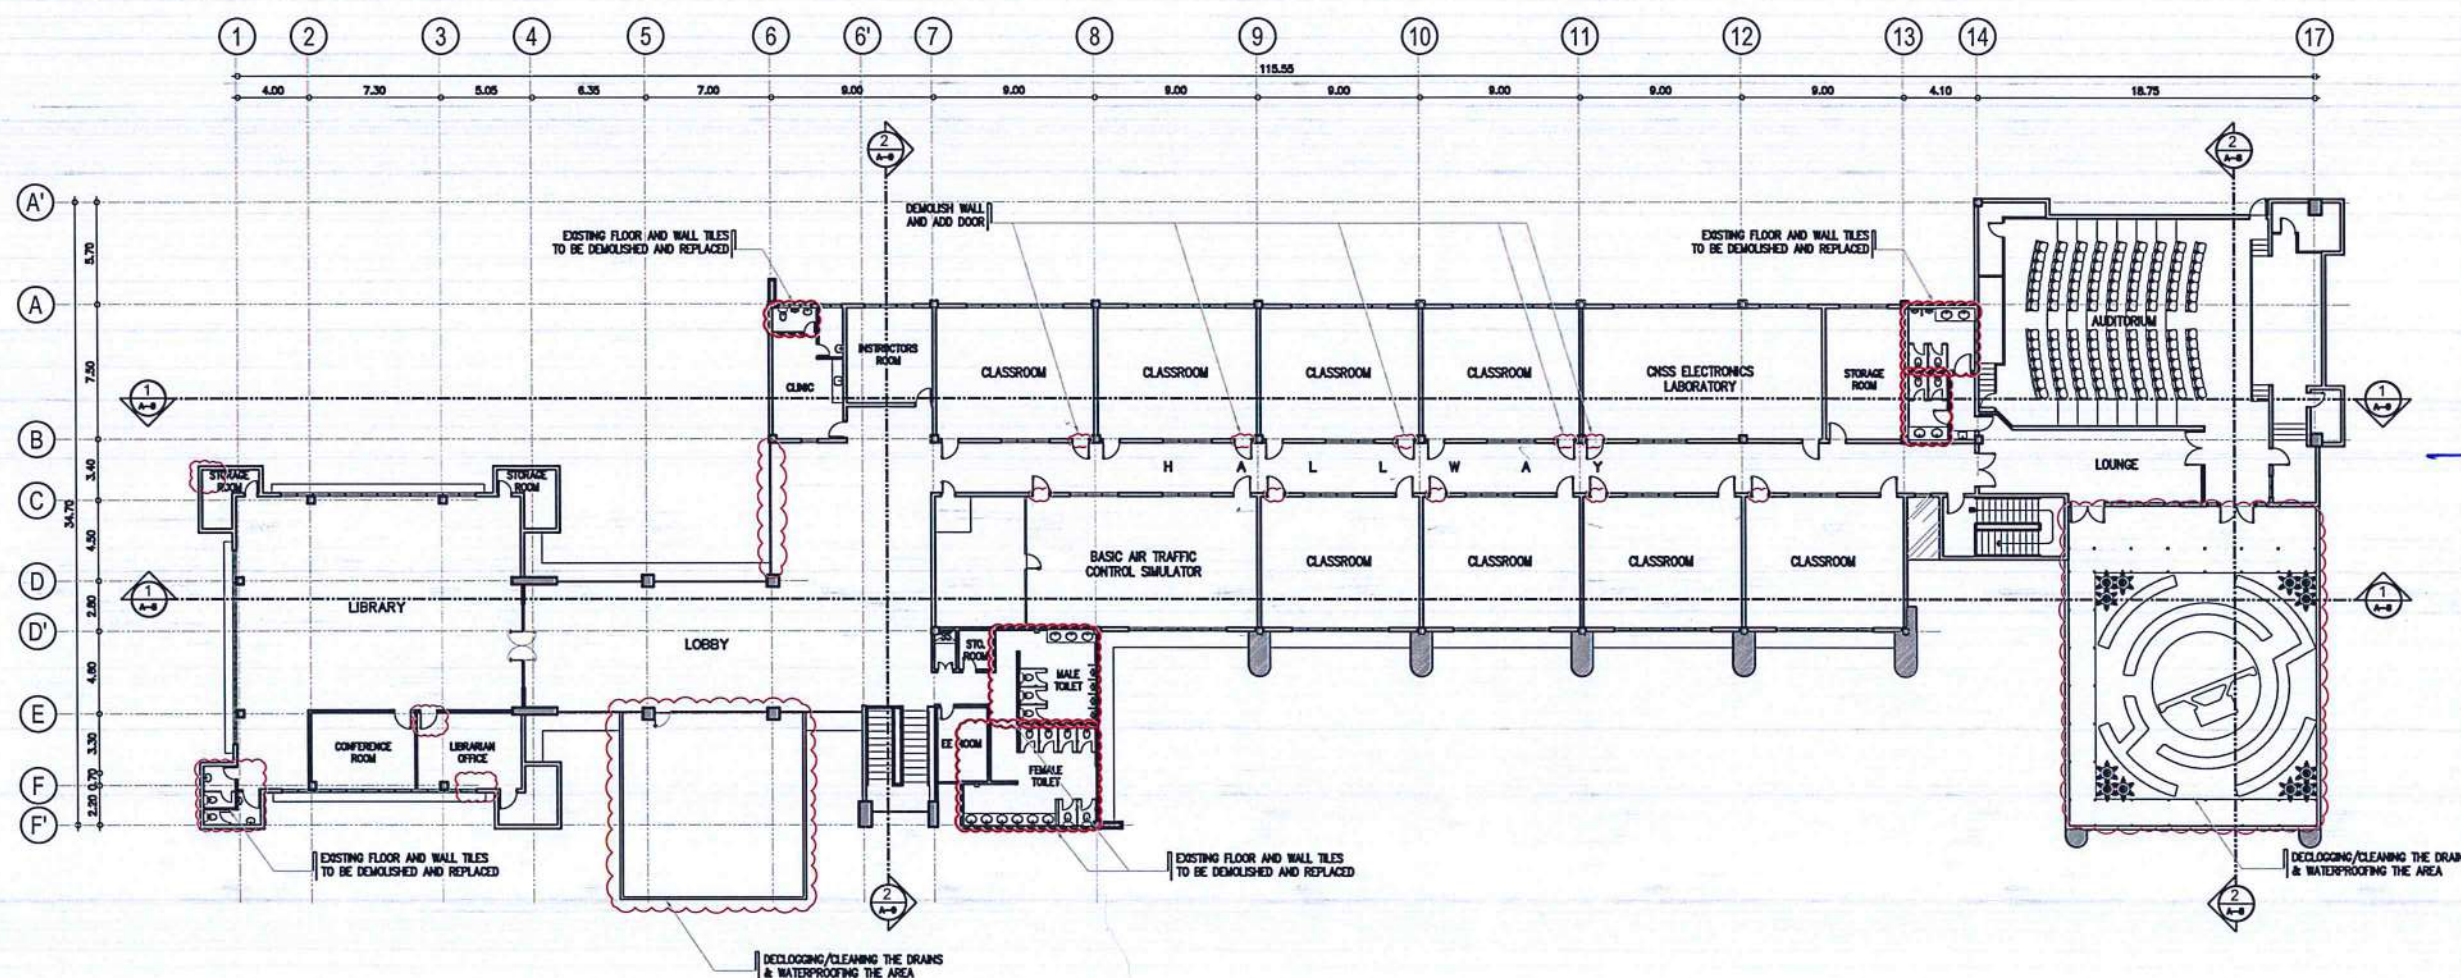

1 SECOND FLOOR PLAN  
A-2 SCALE: 1 : 2250M



REPUBLIC OF THE PHILIPPINES  
DEPARTMENT OF TRANSPORTATION  
CIVIL AVIATION AUTHORITY OF THE PHILIPPINES  
AERODROME DEVELOPMENT AND MANAGEMENT SERVICE  
NAIA ROAD, 1500 PASAY CITY

THIS DRAWINGS AND DESIGN IS EXCLUSIVE  
PROPERTIES OF CIVIL AVIATION AUTHORITY  
OF THE PHILIPPINES AND SUCH MUST NOT BE  
REPRODUCED, EXHIBITED, LOANED NOR  
COPIED IN PART OR IN WHOLE WITHOUT  
PROPER PERMISSION AND/OR WRITTEN  
CONSENT FROM THE DIRECTOR GENERAL  
CAAP.

AERODROME DEVELOPMENT  
AND MANAGEMENT SERVICE

INFRASTRUCTURE DEVELOPMENT AND DESIGN  
DIVISION

DESIGN STAFF: INITIAL / DATE

DESIGNED BY: IDDD

DRAWN BY: MPLR

CHECKED BY:

REVIEWED BY:

RAUL R. CRUCENA  
Division Chief III, IDDD-AED

SUBMITTED BY:

ARNEL F. BORLADO  
Department Manager III, AED-ADMS

RECOMMEND APPROVAL:

LT COL VALENTINO A DIONELA PAF (RET)  
Assistant Director General II, ADMS

APPROVED:

CAPTAIN MANUEL ANTONIO L. TAMAYO  
Director General

NOTES/REVISIONS:

PROJECT:

REHABILITATION OF CATC  
BUILDING

LOCATION:


CATC, MERVILLE ACCESS RD.  
201, PASAY CITY

SHEET CONTENTS:

• ROOF PLAN

DRAWING SCALE: SHEET NO:

AS SHOWN A-3

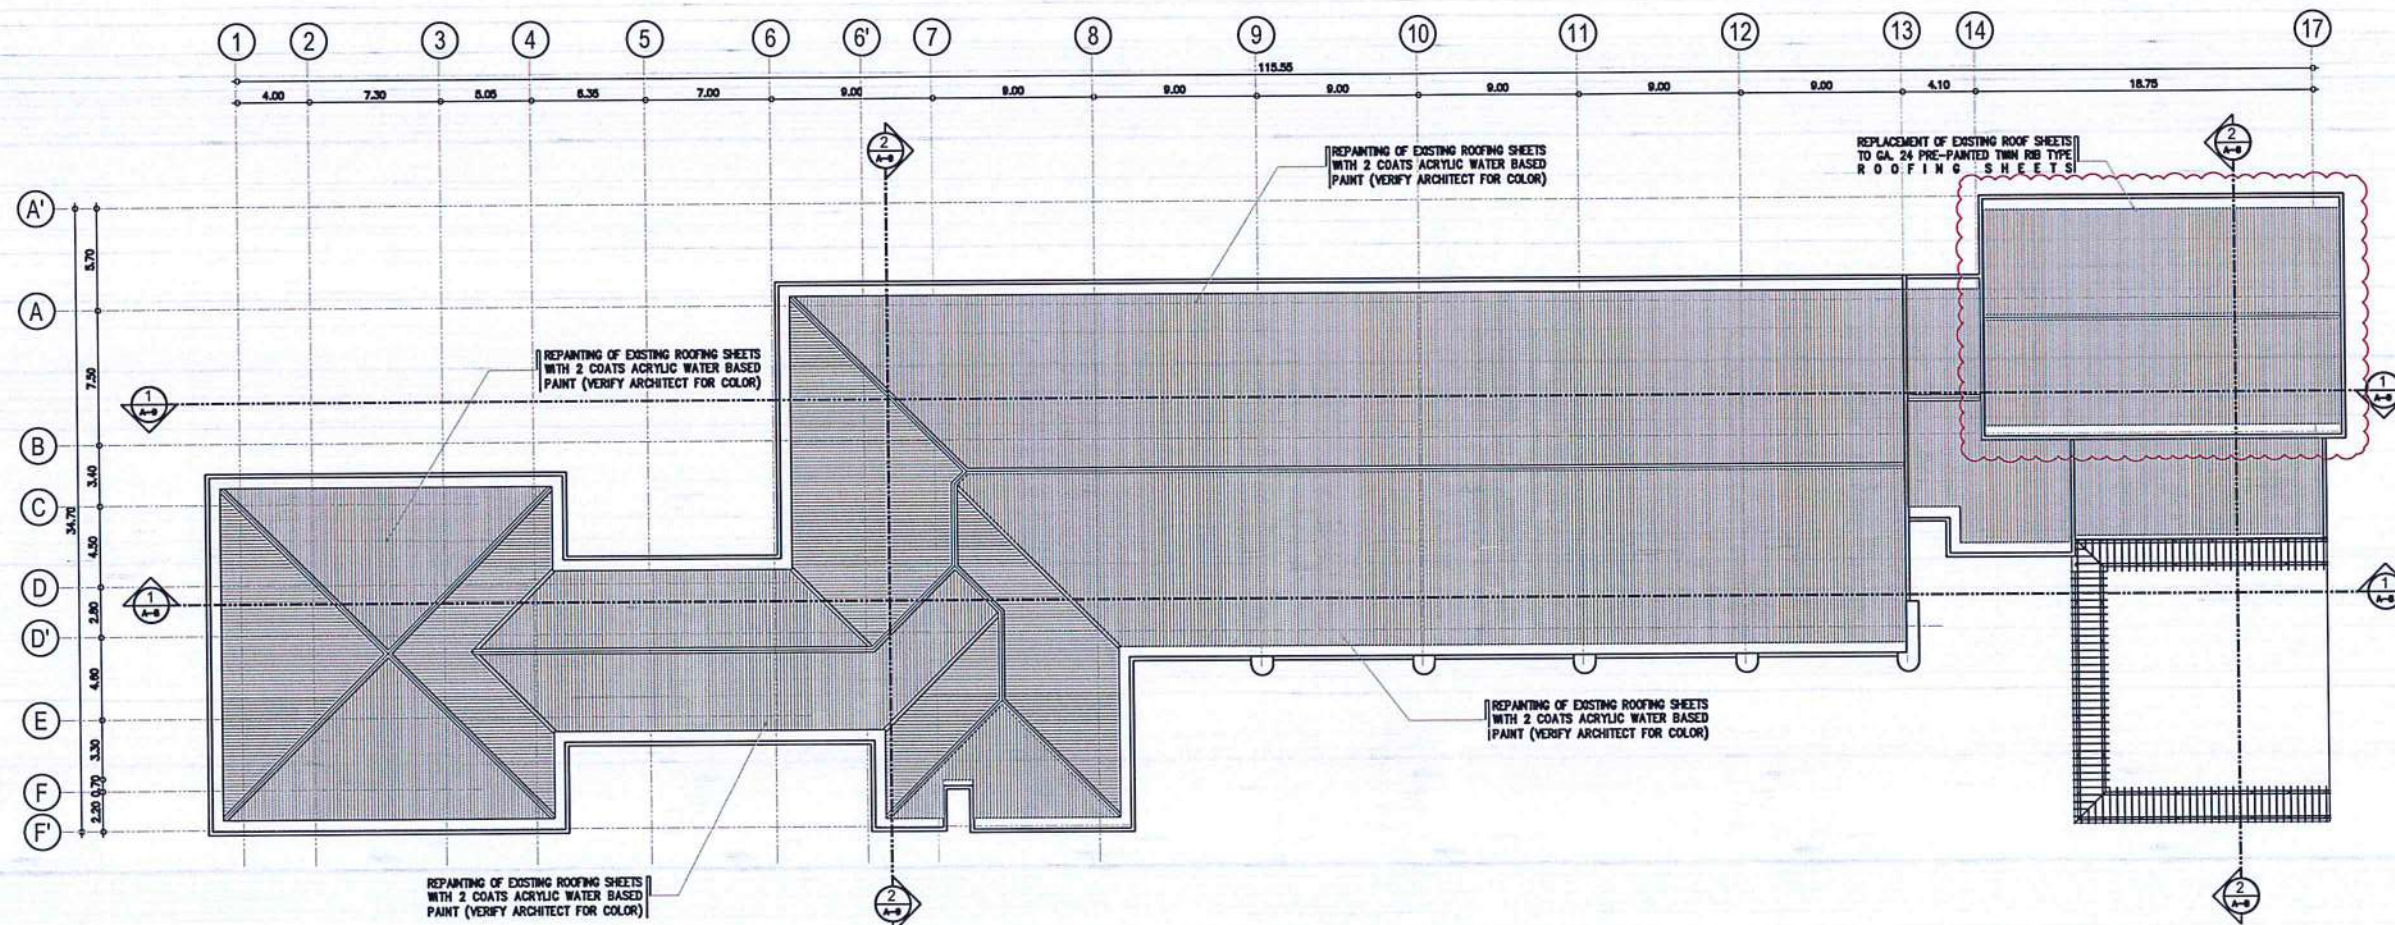

1 ROOF PLAN  
A-3 SCALE: 1 : 2250M

THIS DRAWINGS AND DESIGN IS EXCLUSIVE PROPERTIES OF CIVIL AVIATION AUTHORITY OF THE PHILIPPINES AND SUCH MUST NOT BE REPRODUCED, EXHIBITED, LOANED NOR COPIED IN PART OR IN WHOLE WITHOUT PROPER PERMISSION AND/OR WRITTEN CONSENT FROM THE DIRECTOR GENERAL CAAP.

AERODROME DEVELOPMENT AND MANAGEMENT SERVICE

INFRASTRUCTURE DEVELOPMENT AND DESIGN DIVISION

|               |                |
|---------------|----------------|
| DESIGN STAFF: | INITIAL / DATE |
| DESIGNED BY:  | IDDD           |
| DRAWN BY:     | MPLR           |
| CHECKED BY:   |                |
|               |                |

REVIEWED BY:

  
 RAUL R. GRUCENA  
 Division Chief III/IDDD-AED

SUBMITTED BY:

  
 ARNEL F. BORLADO  
 Department Manager III, AED-ADMS

RECOMMEND APPROVAL:

  
 LT COL VALENTINO A. DIONELA PAF (RET)  
 Assistant Director General II, ADMS

APPROVED:

  
 CAPTAIN MANUEL ANTONIO L. TAMAYO  
 Director General

NOTES/REVISIONS:

|  |
|--|
|  |
|  |
|  |
|  |
|  |

PROJECT:

REHABILITATION OF CATC BUILDING



LOCATION:

CATC, MERVILLE ACCESS RD.  
201, PASAY CITY

SHEET CONTENTS:



- SCHEDULE OF DOORS
- STAIR DETAILS

|                |           |
|----------------|-----------|
| DRAWING SCALE: | SHEET NO: |
| AS SHOWN       | A-4       |
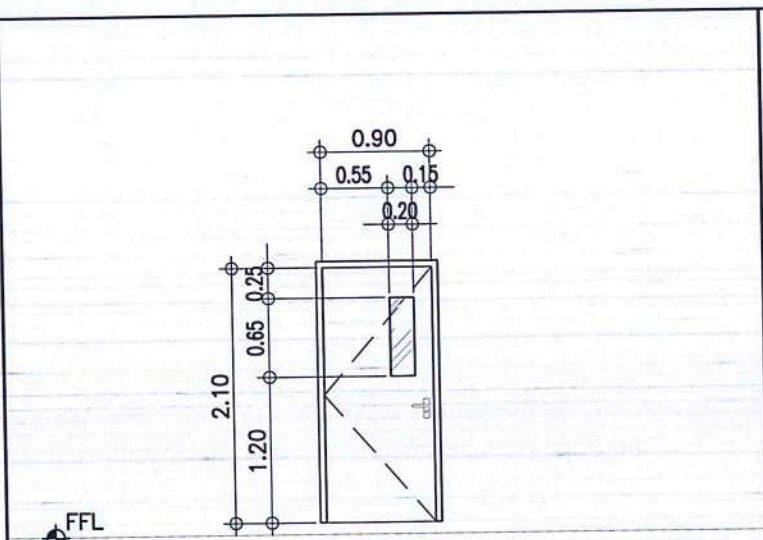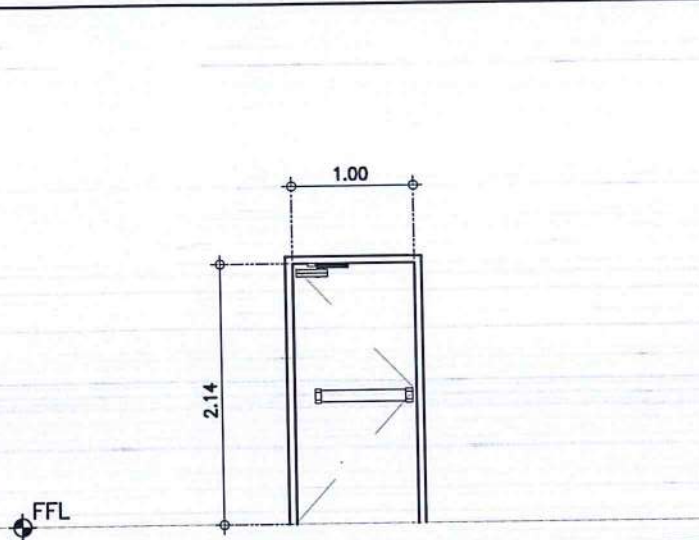
|   |   |
|---|---|
|   |   |
| <p><b>D 1</b></p> <p>SINGLE SWING WOOD FLUSH TYPE HOLLOW CORE IN ENAMEL PAINT FINISH WITH 6MM THK. CLEAR ANNEALED GLASS FIXED WINDOW</p> <p>DIMENSIONS: 900MM x 2100MM (EXCLUDING DOOR JAMB)</p> <p>HARDWARES: BUTT HINGES; CHROME LEVER TYPE LOCKSET; DOOR STOPPER; HEAVY DUTY DOOR CLOSER</p> <p>LOCATION: CLASSROOMS @ GROUND AND SECOND FLOOR</p> <p>NO. OF SETS: 20 SET</p> <p>JAMB: 50MM X 150MM TANGUILE KD WOOD FRAME</p> <p>HEADER: 50MM X 150MM TANGUILE KD WOOD FRAME</p> | <p><b>D 2</b></p> <p>SINGLE SWING 1.2mm THK METAL DOOR IN PRIMER PAINTED FINISH; POWDER COATED</p> <p>DIMENSIONS: 1000MM x 2140MM (EXCLUDING DOOR JAMB)</p> <p>HARDWARES: PANIC DEVICE; BUTT HINGES; DOOR STOPPER; HEAVY DUTY DOOR CLOSER; DOOR LOCK</p> <p>LOCATION: ADMIN OFFICE</p> <p>NO. OF SETS: 1 SET</p> <p>JAMB: 60MM X 150MM 1.6mm THK GALVANIZED METAL SHEET</p> <p>HEADER: 60MM X 150MM 1.6mm THK GALVANIZED METAL SHEET</p> |



## 1 SCHEDULE OF DOORS

SCALE: 1 : 300M

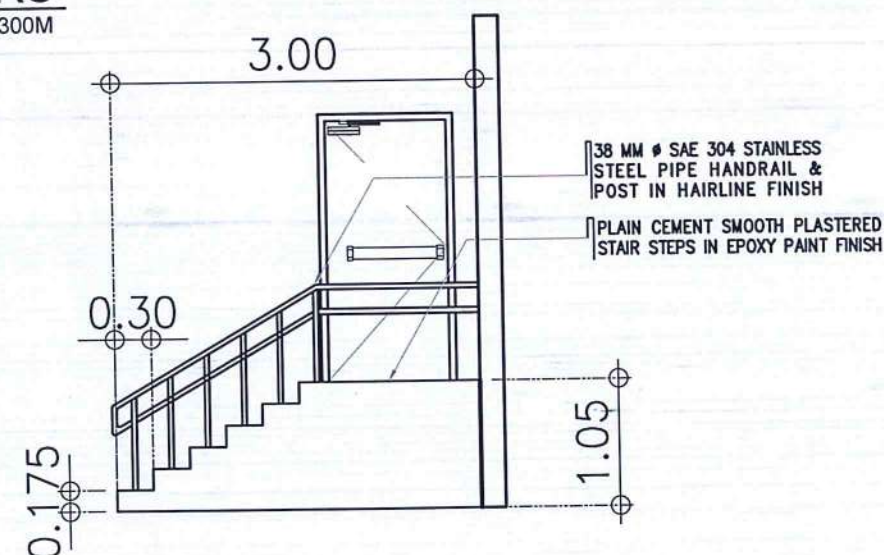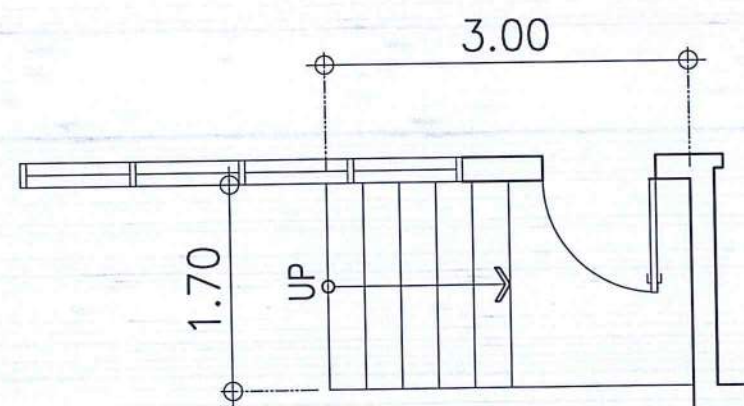

## 2 STAIR DETAILS

SCALE: 1 : 300M

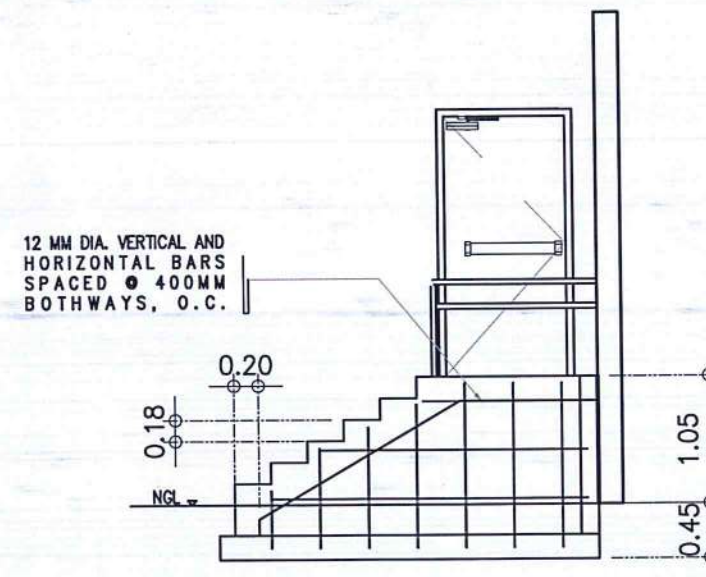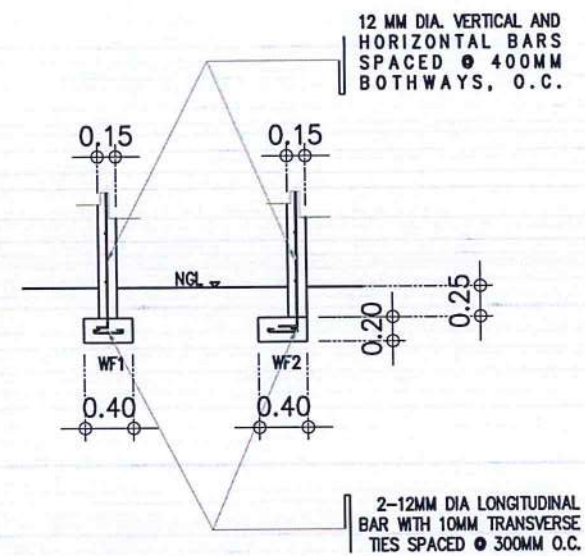

# 1 STRCUTURAL STAIR DETAILS



REPUBLIC OF THE PHILIPPINES  
DEPARTMENT OF TRANSPORTATION  
CIVIL AVIATION AUTHORITY OF THE PHILIPPINES  
AERODROME DEVELOPMENT AND MANAGEMENT SERVICE  
NAIA ROAD, 1300 PASAY CITY

THIS DRAWINGS AND DESIGN IS EXCLUSIVELY THE PROPERTIES OF CIVIL AVIATION AUTHORITY OF THE PHILIPPINES AND SUCH MUST NOT BE REPRODUCED, EXHIBITED, LOANED NOR COPIED IN PART OR IN WHOLE WITHOUT PROPER PERMISSION AND/OR WRITTEN CONSENT FROM THE DIRECTOR GENERAL, CAAP.

AERODROME DEVELOPMENT  
AND MANAGEMENT SERVICE

## INFRASTRUCTURE DEVELOPMENT AND DIVISION

|               |                |
|---------------|----------------|
| DESIGN STAFF: | INITIAL / DATE |
|---------------|----------------|

|              |      |  |
|--------------|------|--|
| DESIGNED BY: | IDDD |  |
|--------------|------|--|

|           |      |  |
|-----------|------|--|
| DRAWN BY: | MPLR |  |
|-----------|------|--|

|             |  |  |
|-------------|--|--|
| CHECKED BY: |  |  |
|             |  |  |

REVIEWED BY:

**RAUL R. CRUCEN**  
Division Chief III, IDDD-AR

SUBMITTED BY:

  
**ARNEL F. BORLADO**  
Department Manager III, AED-ADMS

RECOMMEND APPROVAL

LT COL VALENTINO A DIONELA PAF (F)  
Assistant Director General II, ADMS

APPROVED

  
CAPTAIN MANUEL ANTONIO L. TAMA  
Director General

NOTES/REVISIONS:

PROJECT:

REHABILITATION OF CATC  
BUILDING

LOCATION:

CATC, MERVILLE ACCESS RD.  
201, PASAY CITY

SHEET CONTENTS

- STRUCTURAL STAIR DETAILS

DRAWING SCALE:

AS SHOWN

SHEET NO:

A-



REPUBLIC OF THE PHILIPPINES  
DEPARTMENT OF TRANSPORTATION  
CIVIL AVIATION AUTHORITY OF THE PHILIPPINES  
AERODROME DEVELOPMENT AND MANAGEMENT SERVICE  
NAIA ROAD, 1500 PASAY CITY

THIS DRAWINGS AND DESIGN IS EXCLUSIVE  
PROPERTIES OF CIVIL AVIATION AUTHORITY  
OF THE PHILIPPINES AND SUCH MUST NOT BE  
REPRODUCED, EXHIBITED, LOANED NOR  
COPIED IN PART OR IN WHOLE WITHOUT  
PROPER PERMISSION AND/OR WRITTEN  
CONSENT FROM THE DIRECTOR GENERAL  
CAAP.

AERODROME DEVELOPMENT  
AND MANAGEMENT SERVICE

INFRASTRUCTURE DEVELOPMENT AND DESIGN  
DIVISION

DESIGN STAFF: INITIAL / DATE

DESIGNED BY: IDDD

DRAWN BY: MPLR

CHECKED BY:

REVIEWED BY:

RAUL R. CRUCENA  
Division Chief, IDDD-AED

SUBMITTED BY:

ARNEL F. BORLADO  
Department Manager III, AED-ADMS

RECOMMEND APPROVAL:

LT COL VALENTINO A. DIONELA PAF (RET)  
Assistant Director General II, ADMS

APPROVED:

CAPTAIN MANUEL ANTONIO L. TAMAYO  
Division General

NOTES/REVISIONS:

PROJECT:

REHABILITATION OF CATC  
BUILDING

LOCATION:


CATC, MERVILLE ACCESS RD.  
201, PASAY CITY

SHEET CONTENTS:


- SECTION OF ADMIN OFFICE  
TOILET
- SECTION OF CHIEF OFFICE  
TOILET

DRAWING SCALE: SHEET NO:


AS SHOWN A-7

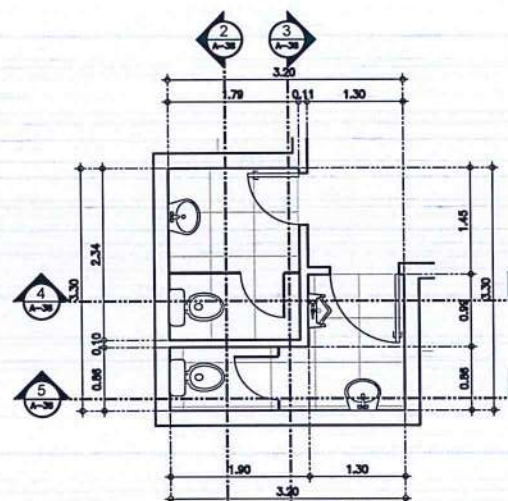


TOILET @ ADMIN OFFICE  
**1**  
A-B  
SCALE: 1 : 50 M

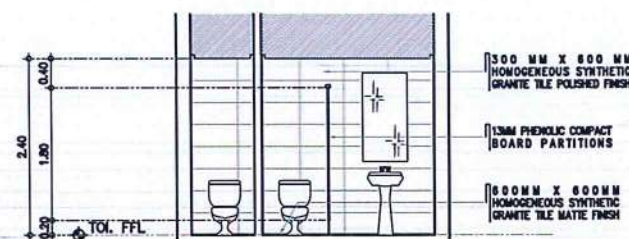


TOILET @ ADMIN OFFICE  
**2**  
A-B  
SCALE: 1 : 50 M

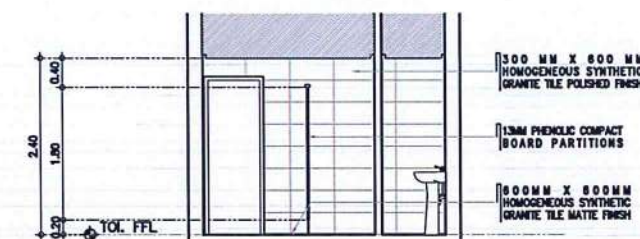


TOILET @ ADMIN OFFICE  
**3**  
A-B  
SCALE: 1 : 50 M

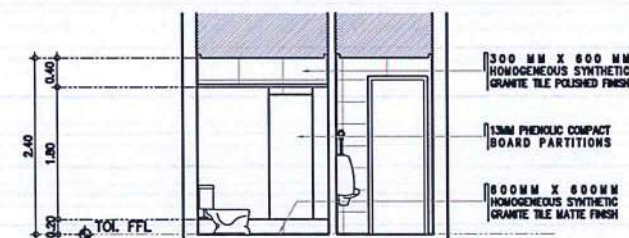


TOILET @ ADMIN OFFICE  
**4**  
A-B  
SCALE: 1 : 50 M

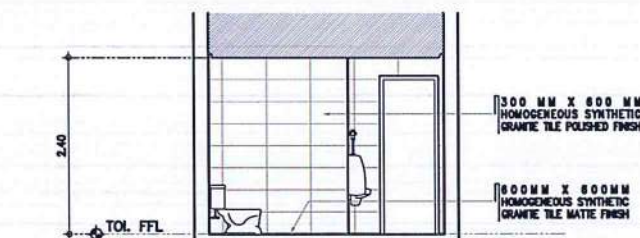


TOILET @ ADMIN OFFICE  
**5**  
A-B  
SCALE: 1 : 50 M

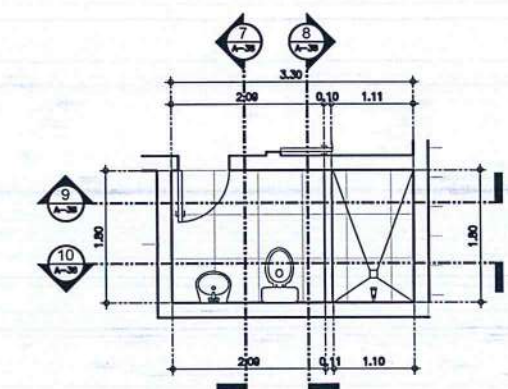


TOILET @ CATC CHIEF OFFICE  
**6**  
A-B  
SCALE: 1 : 50 M

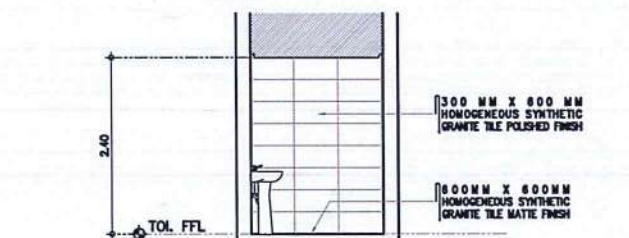


TOILET @ CATC CHIEF OFFICE  
**7**  
A-B  
SCALE: 1 : 50 M

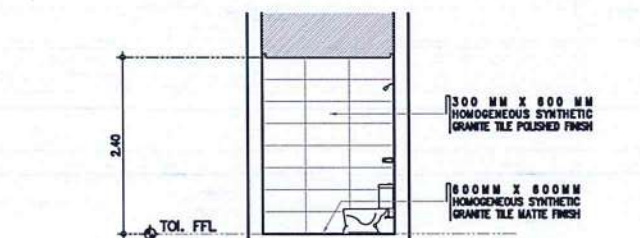

TOILET @ CATC CHIEF OFFICE  
**8**  
A-B  
SCALE: 1 : 50 M

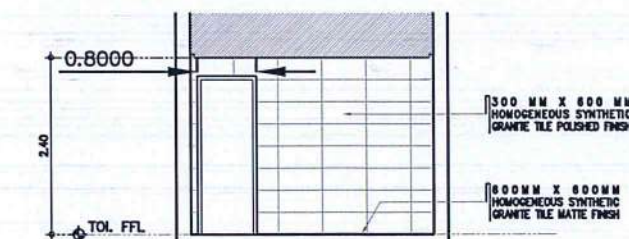

TOILET @ CATC CHIEF OFFICE  
**9**  
A-B  
SCALE: 1 : 50 M

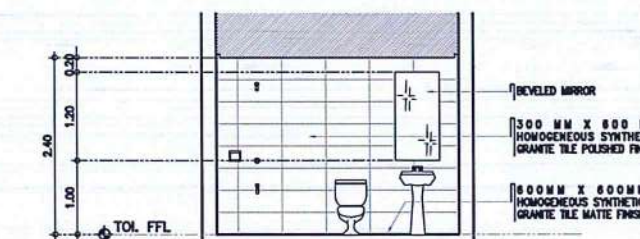

TOILET @ CATC CHIEF OFFICE  
**10**  
A-B  
SCALE: 1 : 50 M







REPUBLIC OF THE PHILIPPINES  
DEPARTMENT OF TRANSPORTATION  
CIVIL AVIATION AUTHORITY OF THE PHILIPPINES  
AERODROME DEVELOPMENT AND MANAGEMENT SERVICE  
NAIA ROAD, 1300 PASAY CITY

THIS DRAWINGS AND DESIGN IS EXCLUSIVE  
PROPERTIES OF CIVIL AVIATION AUTHORITY  
OF THE PHILIPPINES AND SUCH MUST NOT BE  
REPRODUCED, EXHIBITED, LOANED NOR  
COPIED IN PART OR IN WHOLE WITHOUT  
PROPER PERMISSION AND/OR WRITTEN  
CONSENT FROM THE DIRECTOR GENERAL  
CAAP.

AERODROME DEVELOPMENT  
AND MANAGEMENT SERVICE

INFRASTRUCTURE DEVELOPMENT AND DESIGN  
DIVISION

DESIGN STAFF: INITIAL / DATE

DESIGNED BY: IDDD

DRAWN BY: MPLR

CHECKED BY:

REVIEWED BY:

RAUL R. CRUCENA  
Division Chief II, IDDD-AED

SUBMITTED BY:

ARNEL F. BORLADO  
Department Manager III, AED-ADMS

RECOMMEND APPROVAL:

LT COL VALENTINO A. DIONELA PAF (RET.)  
Assistant Director General II, ADMS

APPROVED:

CAPTAIN MANUEL ANTONIO L. TAMAYO  
Director General

NOTES/REVISIONS:

REVISIONS

PROJECT:

REHABILITATION OF CATC  
BUILDING

LOCATION:

CATC, MERVILLE ACCESS RD.  
201, PASAY CITY









SHEET CONTENTS:


• Section of Male Toi. at Cafeteria  
• Section of Female Toi. at  
Cafeteria

DRAWING SCALE:


SHEET NO:

A-10

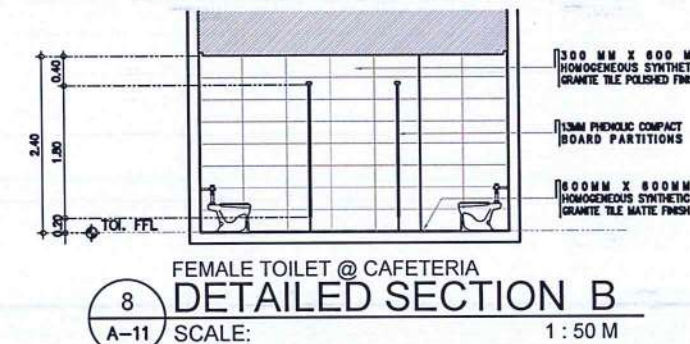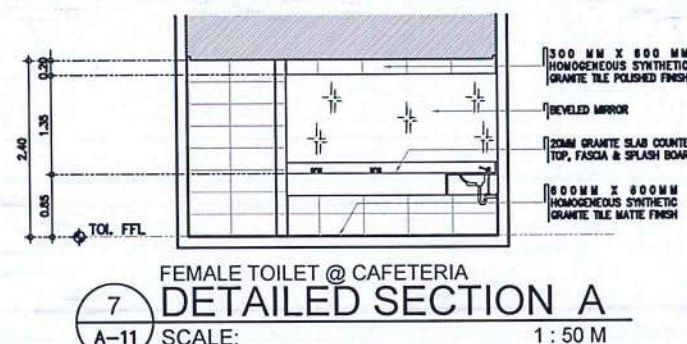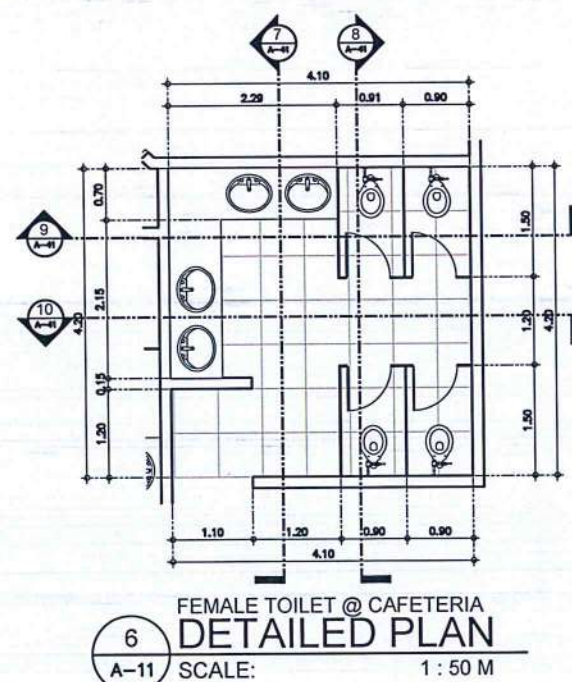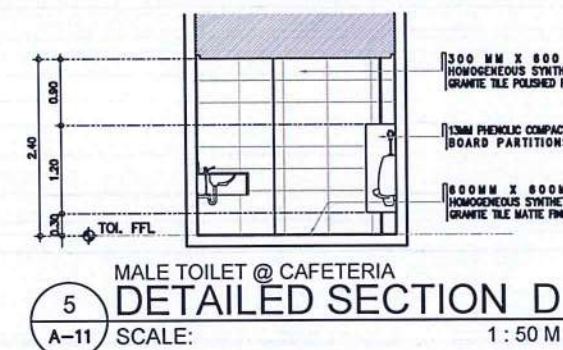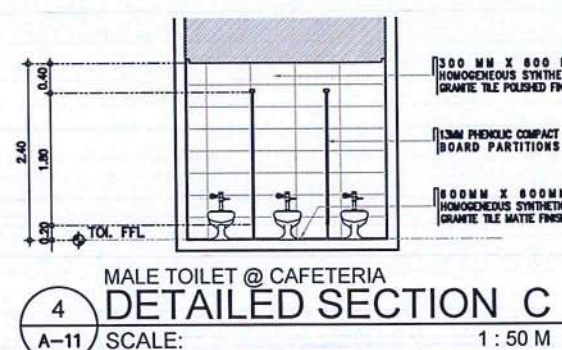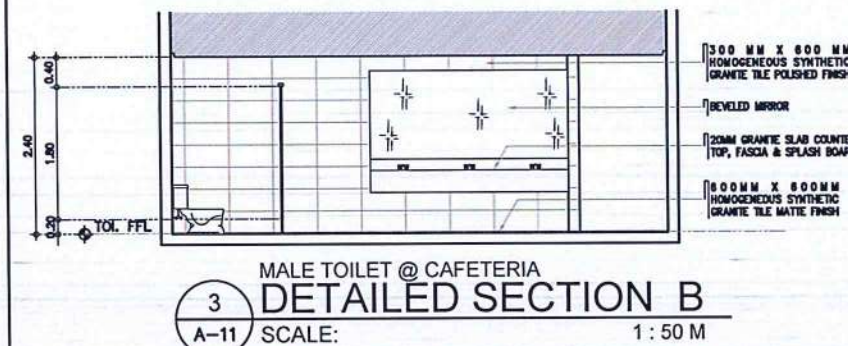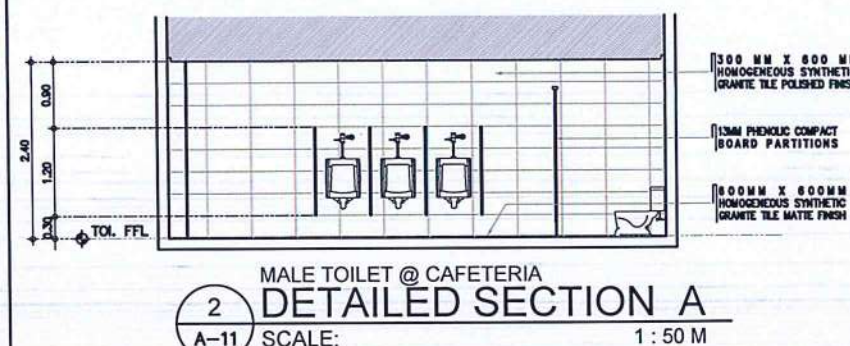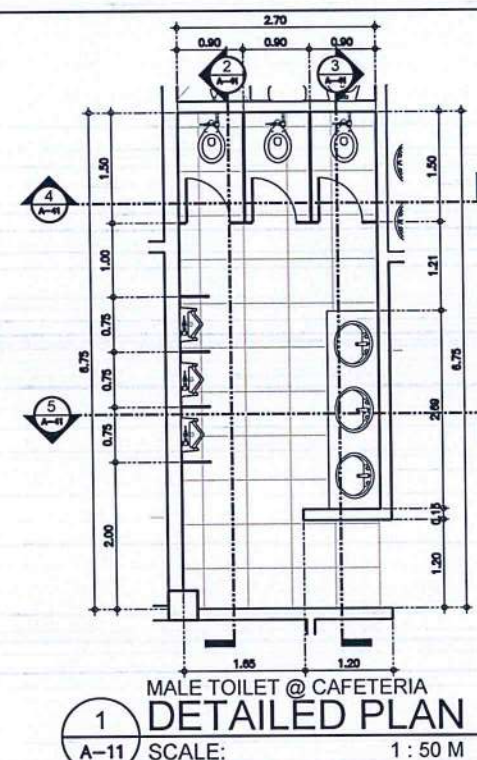


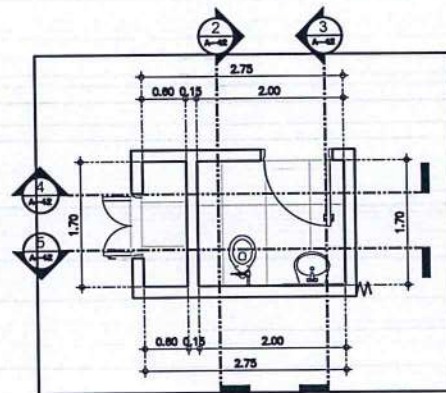


1  
A-12  
P.W.D TOILET @ CAFETERIA  
DETAILED PLAN  
SCALE: 1 : 50 M

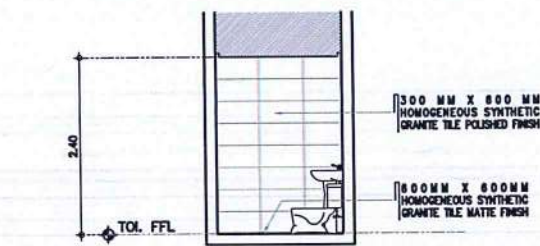


2  
A-12  
P.W.D TOILET @ CAFETERIA  
DETAILED SECTION A  
SCALE: 1 : 50 M

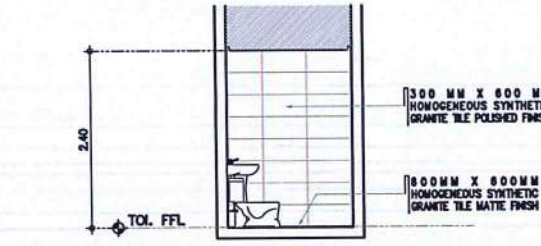


3  
A-12  
P.W.D TOILET @ CAFETERIA  
DETAILED SECTION B  
SCALE: 1 : 50 M

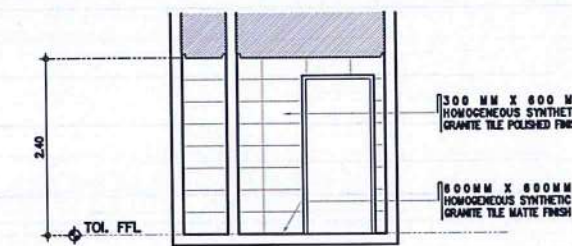


4  
A-12  
P.W.D TOILET @ CAFETERIA  
DETAILED SECTION C  
SCALE: 1 : 50 M

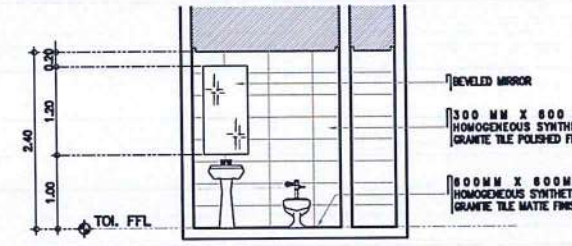


5  
A-12  
P.W.D TOILET @ CAFETERIA  
DETAILED SECTION D  
SCALE: 1 : 50 M

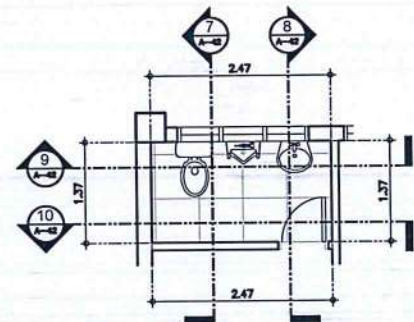


6  
A-12  
TOILET @ CLINIC  
DETAILED PLAN  
SCALE: 1 : 50 M

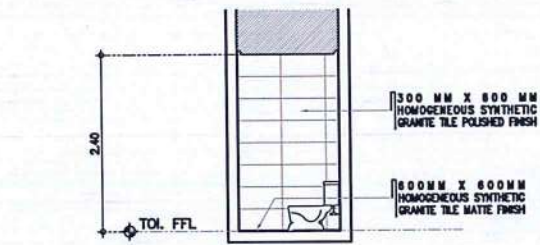


7  
A-12  
TOILET @ CLINIC  
DETAILED SECTION A  
SCALE: 1 : 50 M

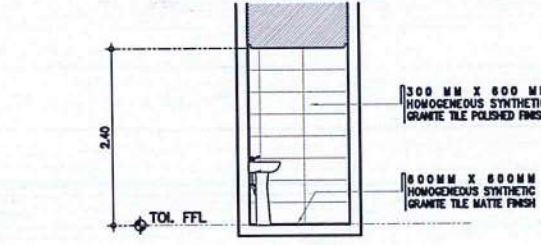

8  
A-12  
TOILET @ CLINIC  
DETAILED SECTION B  
SCALE: 1 : 50 M

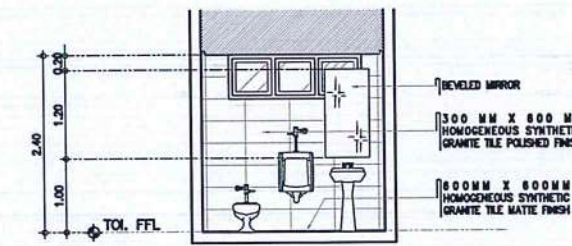

9  
A-12  
TOILET @ CLINIC  
DETAILED SECTION C  
SCALE: 1 : 50 M

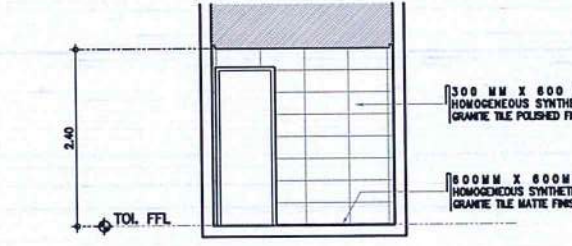

10  
A-12  
TOILET @ CLINIC  
DETAILED SECTION D  
SCALE: 1 : 50 M



REPUBLIC OF THE PHILIPPINES  
DEPARTMENT OF TRANSPORTATION  
CIVIL AVIATION AUTHORITY OF THE PHILIPPINES  
AERODROME DEVELOPMENT AND MANAGEMENT SERVICE  
NAIA ROAD, 1500 PASAY CITY

THIS DRAWINGS AND DESIGN IS EXCLUSIVE  
PROPERTIES OF CIVIL AVIATION AUTHORITY  
OF THE PHILIPPINES AND SUCH MUST NOT BE  
REPRODUCED, EXHIBITED, LOANED NOR  
COPIED IN PART OR IN WHOLE WITHOUT  
PROPER PERMISSION AND/OR WRITTEN  
CONSENT FROM THE DIRECTOR GENERAL  
CAAP.

AERODROME DEVELOPMENT  
AND MANAGEMENT SERVICE

INFRASTRUCTURE DEVELOPMENT AND DESIGN  
DIVISION

|               |                |
|---------------|----------------|
| DESIGN STAFF: | INITIAL / DATE |
| DESIGNED BY:  | IDDD           |
| DRAWN BY:     | MPLR           |
| CHECKED BY:   |                |

REVIEWED BY:  
  
RAUL R. CRUCENA  
Division Chief III, IDDD-AED

SUBMITTED BY:  
  
ARNEL F. BORLADO  
Department Manager III, AED-ADMS

RECOMMEND APPROVAL:  
  
LT COL VALENTINO A. DIONELA PAF (RET)  
Assistant Director General II, ADMS

APPROVED:  
  
CAPTAIN MANUEL ANTONIO L. TAMAYO  
Director General







NOTES/REVISIONS:  
  
\_\_\_\_\_  
\_\_\_\_\_  
\_\_\_\_\_  
\_\_\_\_\_  
\_\_\_\_\_

PROJECT:  
  
REHABILITATION OF CATC  
BUILDING

LOCATION:  
  
CATC, MERVILLE ACCESS RD.  
201, PASAY CITY

SHEET CONTENTS:  
  
• Section of PWD Toilet at  
Cafeteria  
• Section of Toilet at Clinic

DRAWING SCALE: SHEET NO:  
A-11

      

A-12



REPUBLIC OF THE PHILIPPINES  
DEPARTMENT OF TRANSPORTATION  
CIVIL AVIATION AUTHORITY OF THE PHILIPPINES  
AERODROME DEVELOPMENT AND MANAGEMENT SERVICE  
NAIA ROAD, 1500 PASAY CITY

THIS DRAWINGS AND DESIGN IS EXCLUSIVE  
PROPERTIES OF CIVIL AVIATION AUTHORITY  
OF THE PHILIPPINES AND SUCH MUST NOT BE  
REPRODUCED, EXHIBITED, LOANED NOR  
COPIED IN PART OR IN WHOLE WITHOUT  
PROPER PERMISSION AND/OR WRITTEN  
CONSENT FROM THE DIRECTOR GENERAL  
CAAP.

AERODROME DEVELOPMENT  
AND MANAGEMENT SERVICE

INFRASTRUCTURE DEVELOPMENT AND DESIGN  
DIVISION

DESIGN STAFF: INITIAL / DATE  
DESIGNED BY: IDDD  
DRAWN BY: MPLR  
CHECKED BY:

REVIEWED BY:

RAUL R. CRUCENA  
Division Chief III, IDDD-AED

SUBMITTED BY:  
ARNEL F. BORLADO  
Department Manager III, AED-ADMS

RECOMMEND APPROVAL:  
LT COL VALENTINO A. DIONELA PAF (RET)  
Assistant Director General II, ADMS

APPROVED:  
CAPTAIN MANUEL ANTONIO L. TAMAYO  
Director General

NOTES/REVISIONS:


PROJECT:  
REHABILITATION OF CATC  
BUILDING

LOCATION:  
CATC, MERVILLE ACCESS RD.  
201, PASAY CITY

SHEET CONTENTS:

- Section of Auditorium Male Toilet
- Section of Auditorium Female Toilet


DRAWING SCALE: SHEET NO:  
A-13

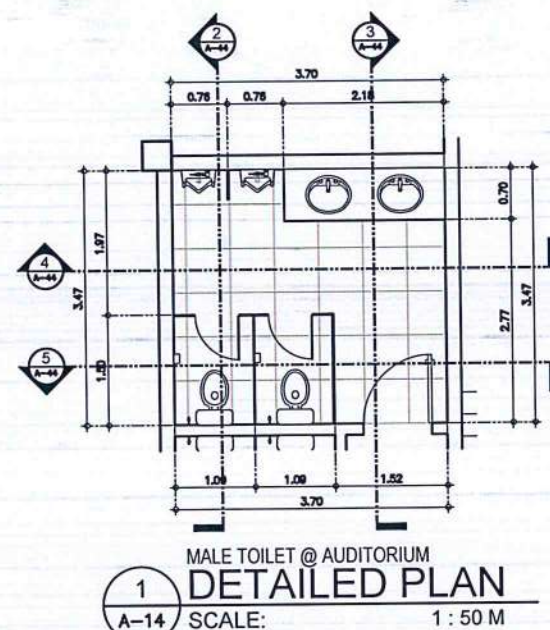

1  
A-14  
MALE TOILET @ AUDITORIUM  
DETAILED PLAN  
SCALE: 1 : 50 M



2  
A-14  
MALE TOILET @ AUDITORIUM  
DETAILED SECTION A  
SCALE: 1 : 50 M

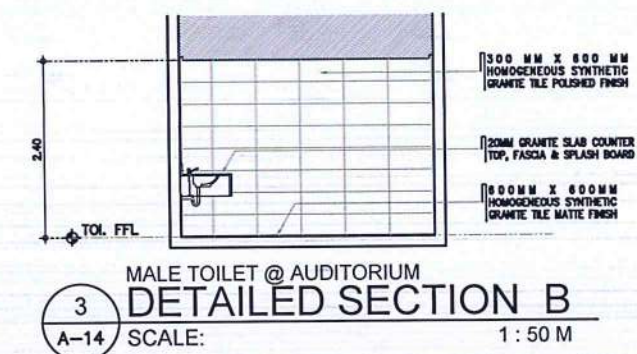


3  
A-14  
MALE TOILET @ AUDITORIUM  
DETAILED SECTION B  
SCALE: 1 : 50 M



4  
A-14  
MALE TOILET @ AUDITORIUM  
DETAILED SECTION C  
SCALE: 1 : 50 M




5  
A-14  
MALE TOILET @ AUDITORIUM  
DETAILED SECTION D  
SCALE: 1 : 50 M

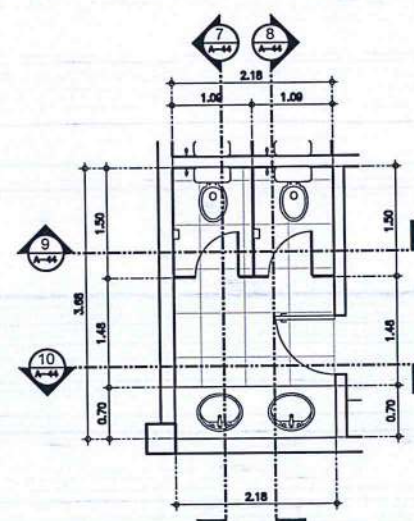


6  
A-14  
FEMALE TOILET @ AUDITORIUM  
DETAILED PLAN  
SCALE: 1 : 50 M




7  
A-14  
FEMALE TOILET @ AUDITORIUM  
DETAILED SECTION A  
SCALE: 1 : 50 M

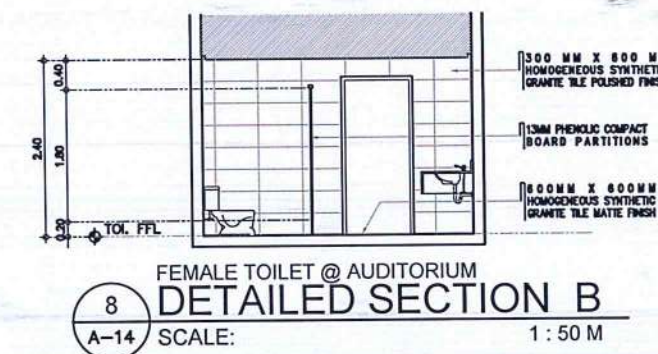

8  
A-14  
FEMALE TOILET @ AUDITORIUM  
DETAILED SECTION B  
SCALE: 1 : 50 M

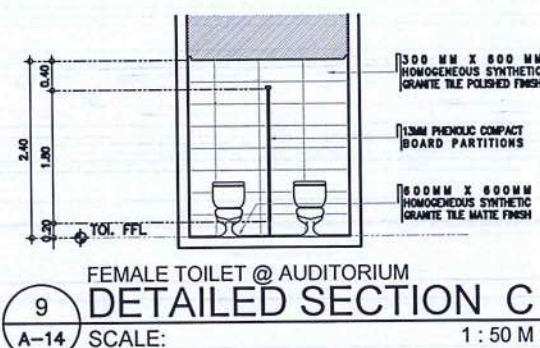

9  
A-14  
FEMALE TOILET @ AUDITORIUM  
DETAILED SECTION C  
SCALE: 1 : 50 M

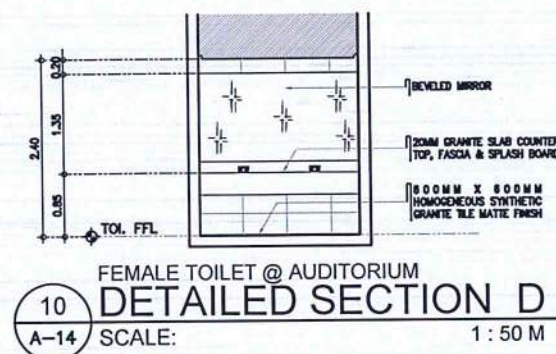

10  
A-14  
FEMALE TOILET @ AUDITORIUM  
DETAILED SECTION D  
SCALE: 1 : 50 M



CIVIL AVIATION AUTHORITY OF THE PHILIPPINES  
REPUBLIC OF THE PHILIPPINES

THIS DRAWING IS EXCLUSIVE PROPERTY OF THE CIVIL AVIATION AUTHORITY OF THE PHILIPPINES AND MUST NOT BE REPRODUCED, EXHIBITED, LOANED NOR COPIED IN PART OR IN WHOLE WITHOUT PROPER PERMISSION AND/OR WRITTEN CONSENT FROM THE DIRECTOR GENERAL CAAP.


AERODROME DEVELOPMENT AND MANAGEMENT SERVICE

INFRASTRUCTURE DEVELOPMENT AND DESIGN DIVISION

| DESIGN STAFF: | INITIAL / DATE |
|---------------|----------------|
| DESIGNED BY:  | DDO            |
| DRAWN BY:     | DRPG           |
| CHECKED BY:   |                |
|               |                |
|               |                |

REVIEWED BY:

  
RAUL R. CRUCENA  
Division Chief III, DDO - ADMS

 SUBMITTED BY:  
  
ARNEL F. BORLADO  
Department Manager III, AED-ADMS

RECOMMENDED APPROVAL:

LT COL VALENTINO A. DIONELA PAF (RET)  
ADGIL ADMS

APPROVED:  
  
CAPTAIN MANUEL ANTONIO L. TAMAYO  
Director General

NOTES/REVISIONS:

|  |
|--|
|  |
|  |
|  |
|  |
|  |
|  |

PROJECT:

REHABILITATION OF CATC BUILDING

LOCATION:

CATC, MERVILLE ACCESS RD,  
201, PASAY CITY


SHEET CONTENTS:

• SITE DEVELOPMENT PLAN

DRAWING SCALE:

AS SHOWN

SHEET NO:

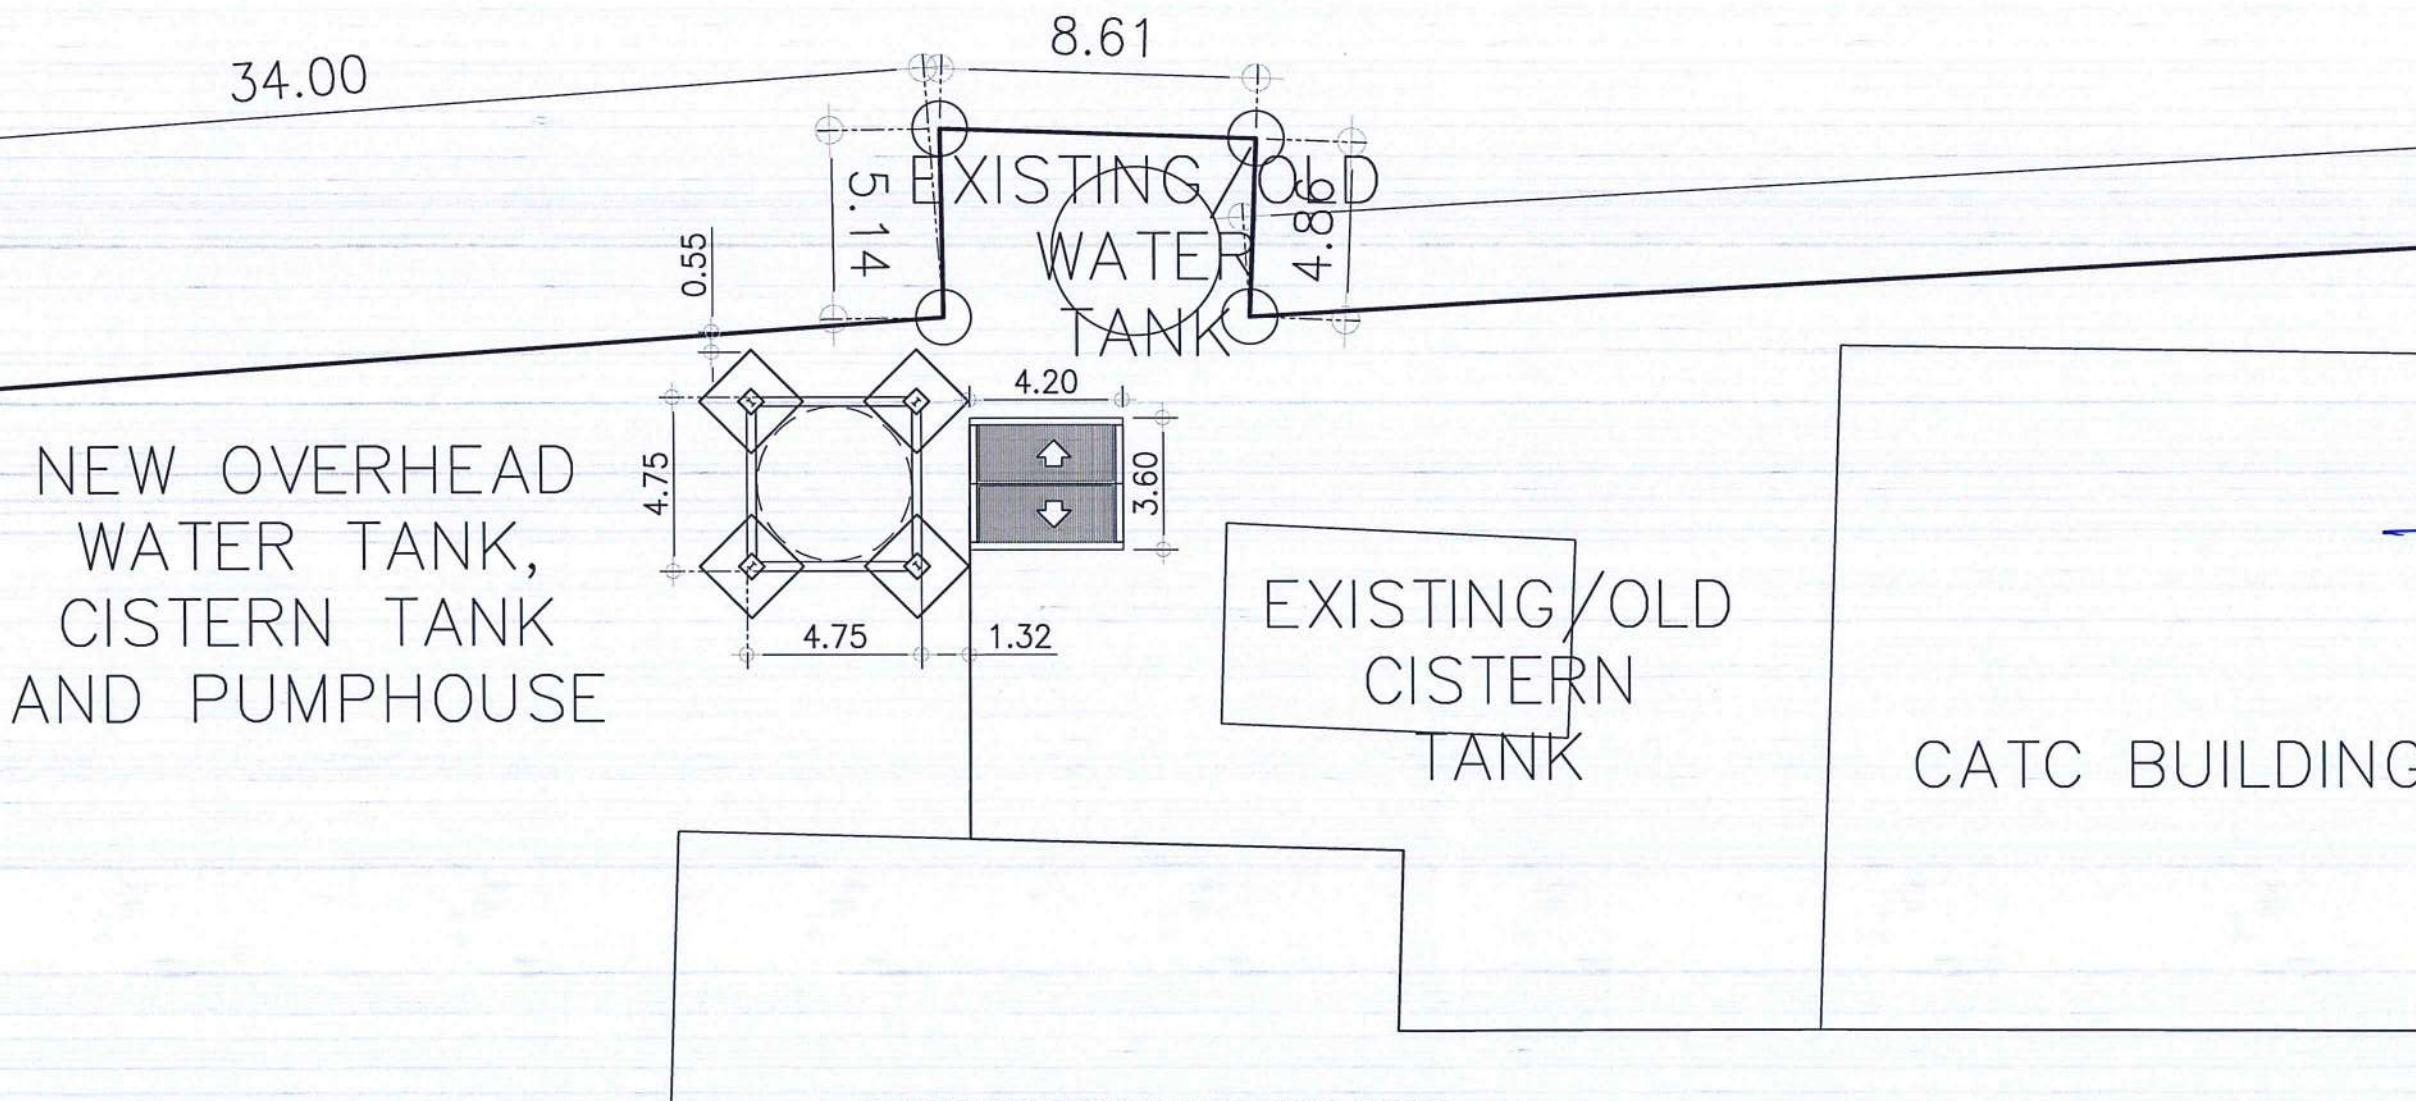

OVERHEAD WATER TANK & PUMP HOUSE  
**SITE DEVELOPMENT PLAN**  
SCALE: 1:200 MTS





CIVIL AVIATION AUTHORITY OF THE PHILIPPINES  
1000 10TH AVENUE, PASAY CITY

THIS DRAWING IS EXCLUSIVE PROPERTY OF THE CIVIL AVIATION AUTHORITY OF THE PHILIPPINES AND MUST NOT BE REPRODUCED, EXHIBITED, LOANED NOR COPIED IN PART OR IN WHOLE WITHOUT PROPER PERMISSION AND/OR WRITTEN CONSENT FROM THE DIRECTOR GENERAL CAAP.

AERODROME DEVELOPMENT AND  
MANAGEMENT SERVICE

INFRASTRUCTURE DEVELOPMENT AND  
DESIGN DIVISION

| DESIGN STAFF: | INITIAL / DATE |
|---------------|----------------|
| DESIGNED BY:  | 1000           |
| DRAWN BY:     | DRPG           |
| CHECKED BY:   |                |

REVIEWED BY:

**RAUL R. CRUCENA**  
Division Chief III, AED-ADMS

SUBMITTED BY:  
**ARNEL F. BORLADO**  
Department Manager III, AED-ADMS

RECOMMENDED APPROVAL:  
**LT COL. VALENTINO A. DIONELA PAF (RET.)**  
ADG II, ADMS

APPROVED:  
**CAPTAIN MANUEL ANTONIO L. TAMAYO**  
Director General











NOTES/REVISIONS:

PROJECT:  
**REHABILITATION  
OF CATC BUILDING**

LOCATION:  
**CATC, MERVILLE ACCESS RD,  
201, PASAY CITY**

SHEET CONTENTS:  
PUMP HOUSE  
• PROPOSED FLOOR PLAN  
• FOUNDATION PLAN  
• ROOF PLAN  
• ROOF FRAMING PLAN  
• CEILING FRAMING PLAN  
• ELEVATIONS  
• SECTION

DRAWING SCALE: SHEET NO:  
AS SHOWN

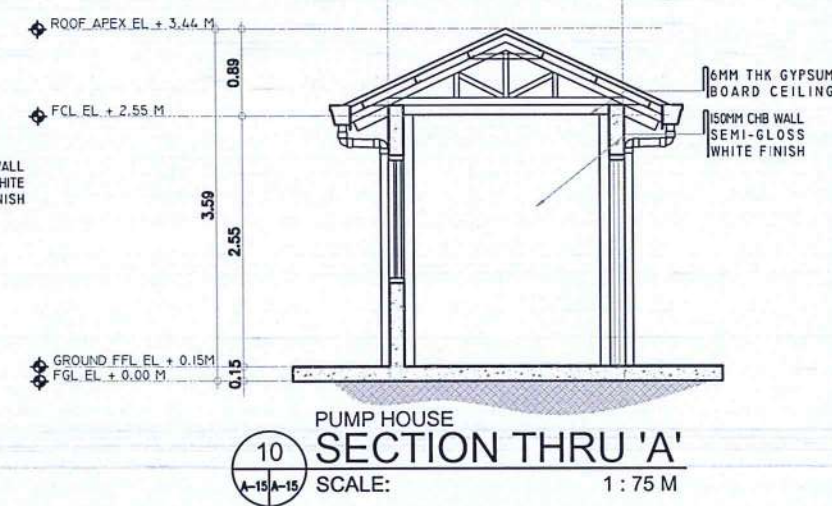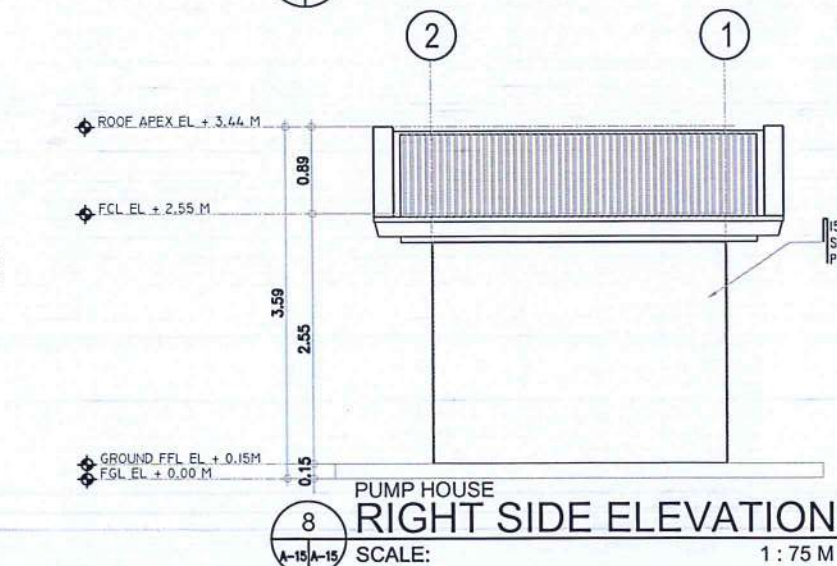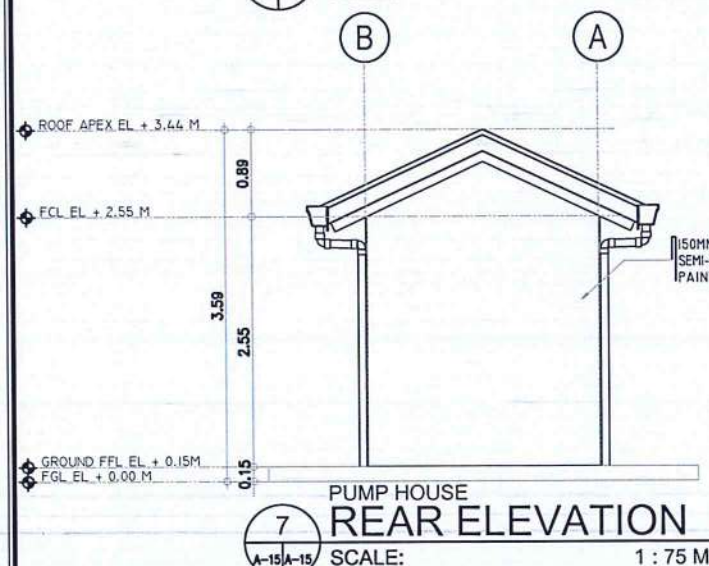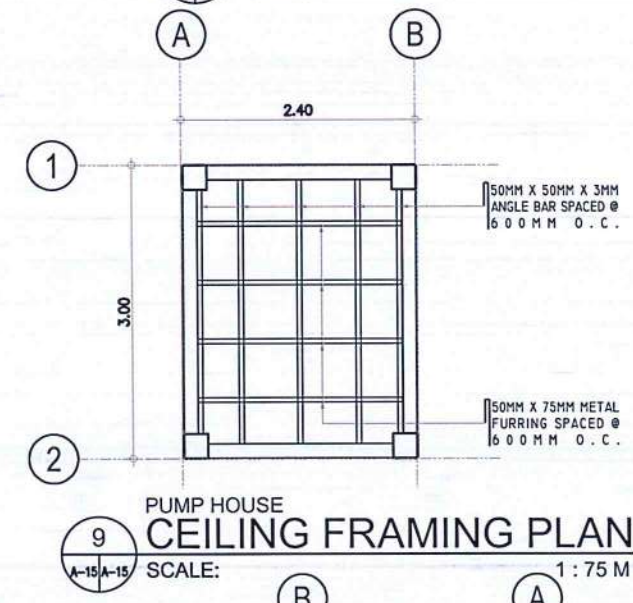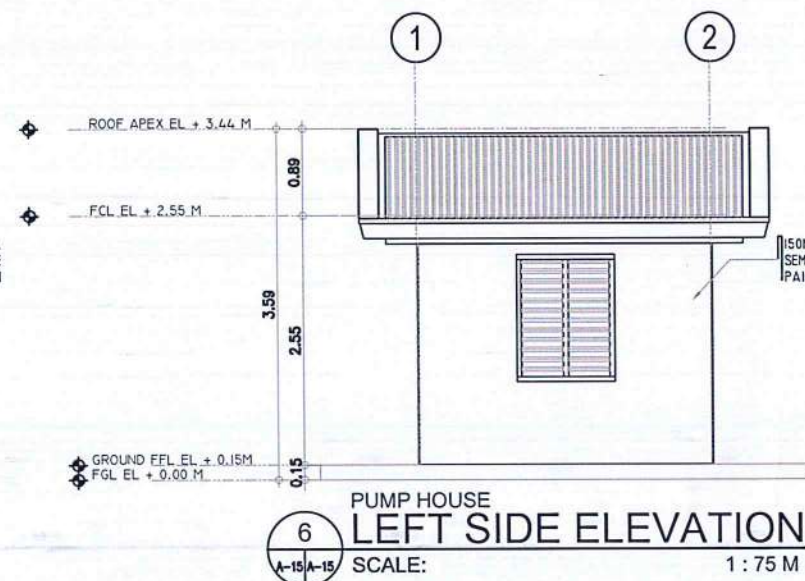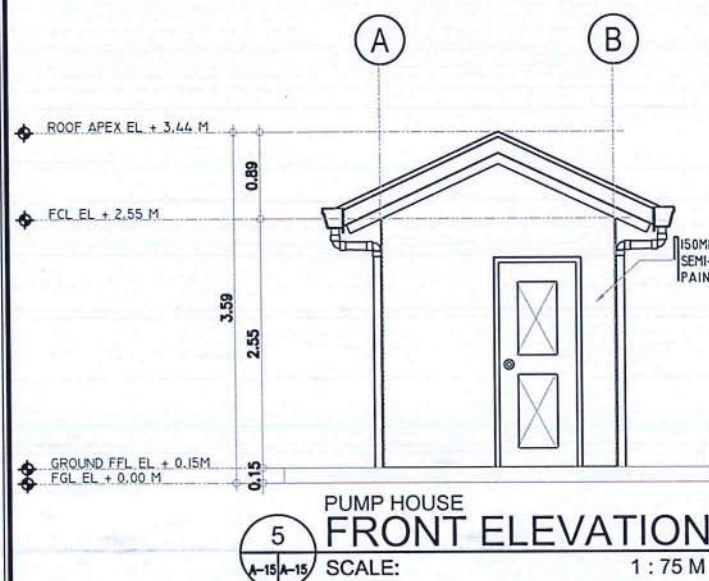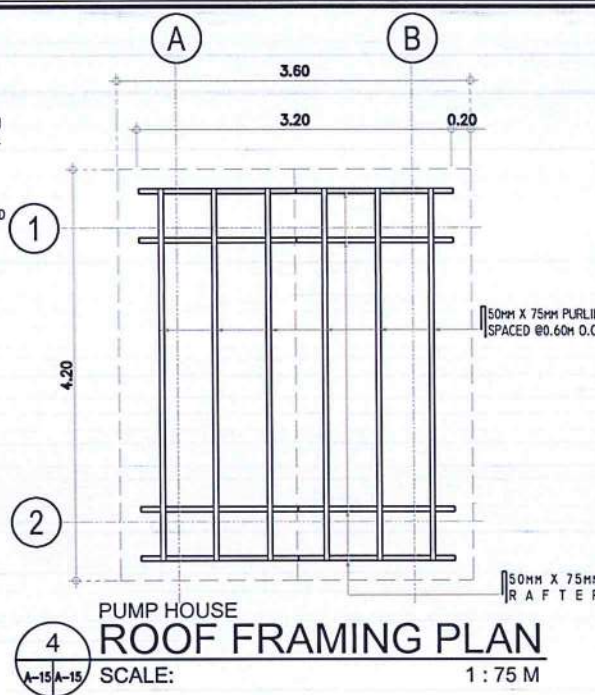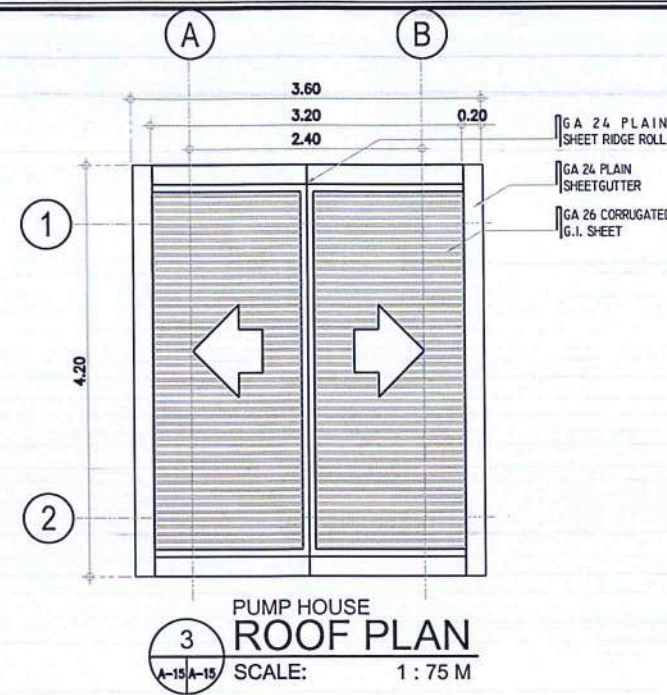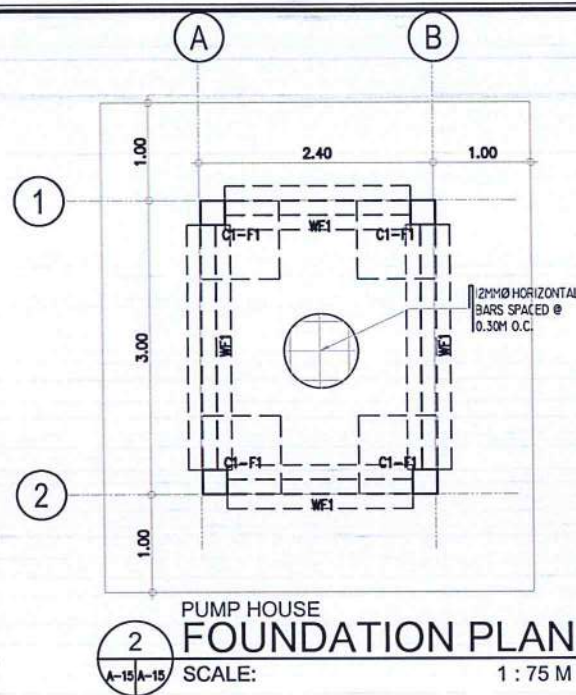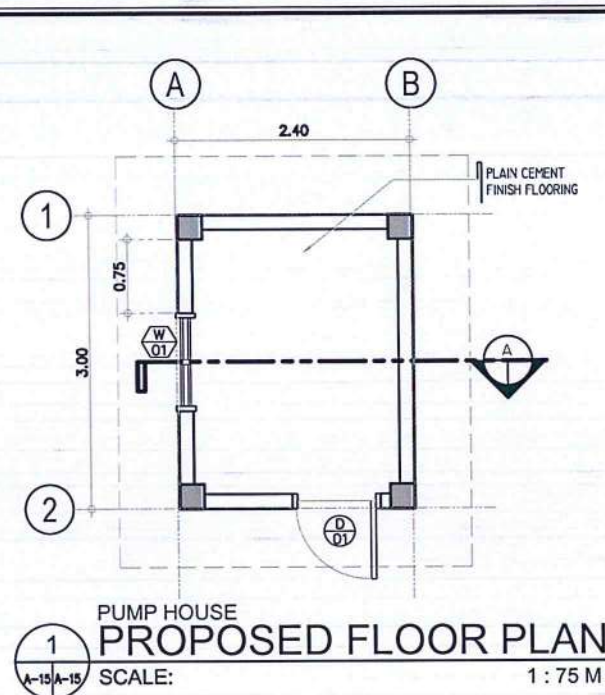





CIVIL AVIATION AUTHORITY OF THE PHILIPPINES  
DOTr

THIS DRAWING IS EXCLUSIVE PROPERTY OF THE CIVIL AVIATION AUTHORITY OF THE PHILIPPINES AND MUST NOT BE REPRODUCED, EXHIBITED, LOANED NOR COPIED IN PART OR IN WHOLE WITHOUT PROPER PERMISSION AND/OR WRITTEN CONSENT FROM THE DIRECTOR GENERAL CAAP.

AERODROME DEVELOPMENT AND MANAGEMENT SERVICE

INFRASTRUCTURE DEVELOPMENT AND DESIGN DIVISION

| DESIGN STAFF: | INITIAL / DATE |
|---------------|----------------|
| DESIGNED BY:  | IDDD           |
| DRAWN BY:     | IDDD           |
| CHECKED BY:   |                |

REVIEWED BY:

*RAUL R. CRUCENA*  
Division Chief II, IDDD - ADMS

SUBMITTED BY:  
*ARNEL F. BORLADO*  
Department Manager III, AED-ADMS

RECOMMENDED APPROVAL:  
*LT COL VALENTINO A. DIONELA PAF (RET)*  
ADG II, ADMS

APPROVED:  
*CAPTAIN MANUEL ANTONIO L. TAMAYO*  
Director General






NOTES/REVISIONS:


PROJECT:  
REHABILITATION OF CATC BUILDING

LOCATION:  
CATC, MERVILLE ACCESS RD., 201, PASAY CITY



SHEET CONTENTS:  
OVERHEAD WATER TANK  
PLAN  
SECTION  
ELEVATION  
FOUNDATION PLAN  
MISCELLANEOUS DETAILS

DRAWING SCALE: AS SHOWN  
SHEET NO:

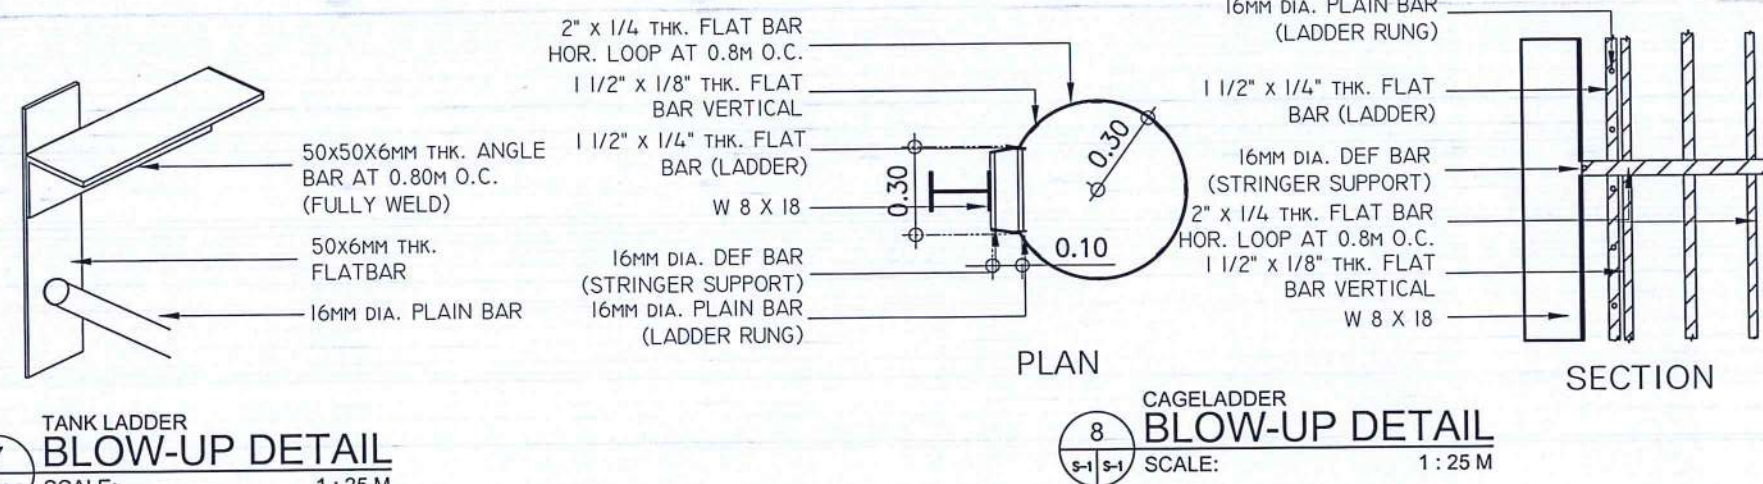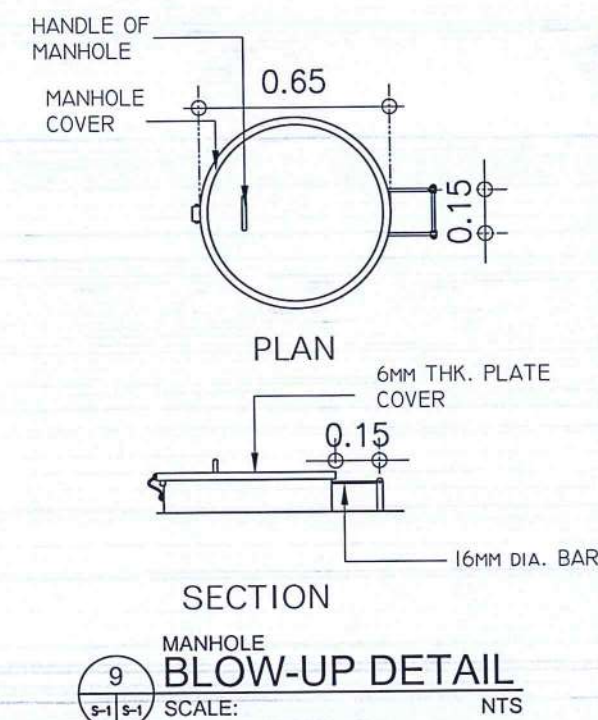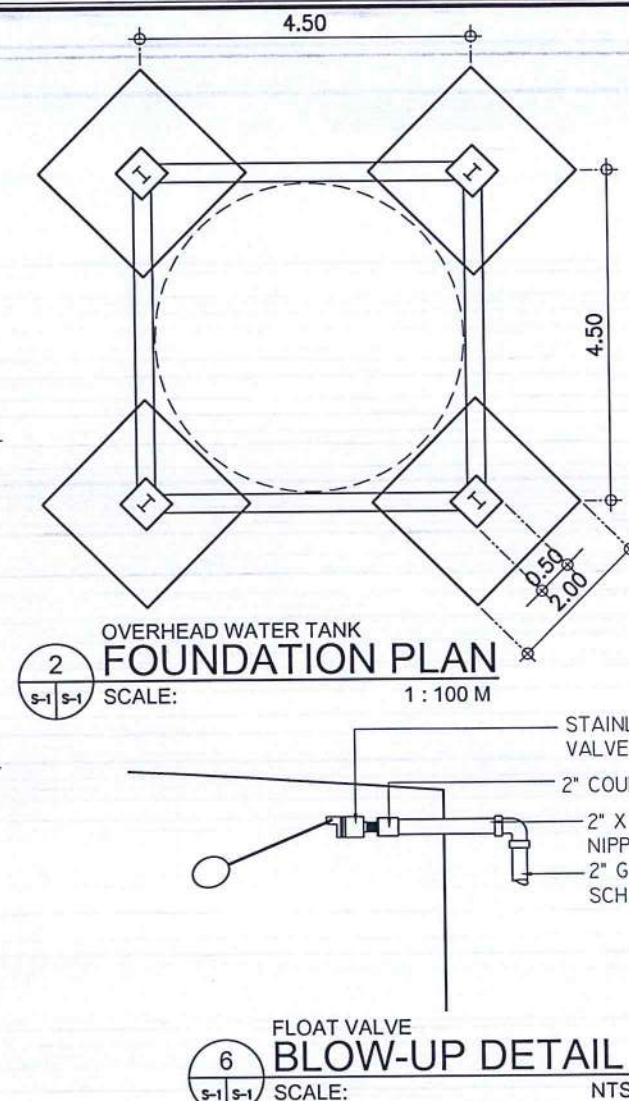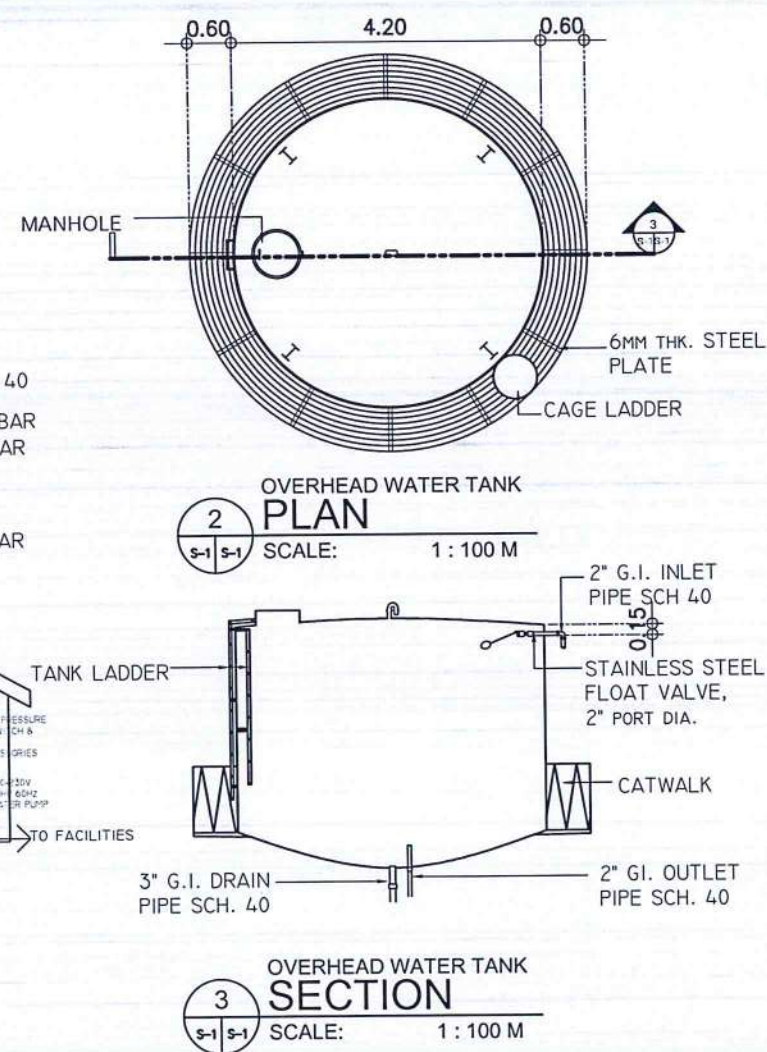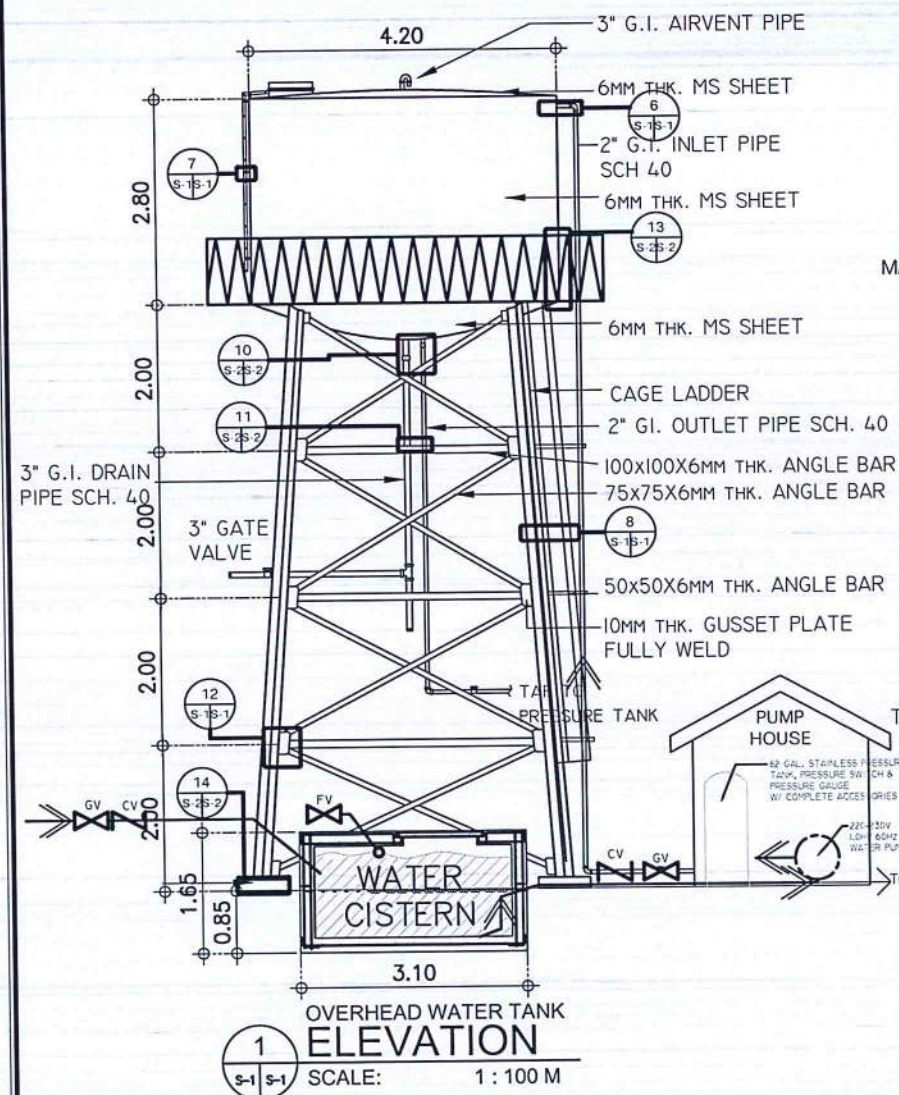


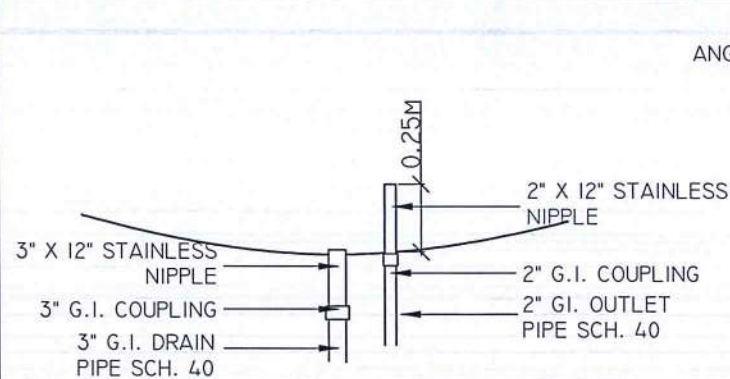


PIPE BLOW-UP DETAIL  
10 SCALE: NTS

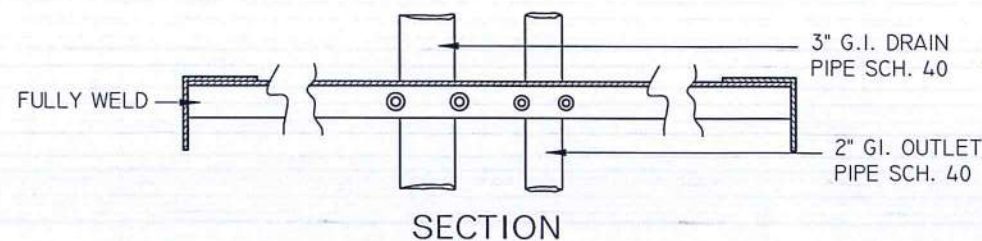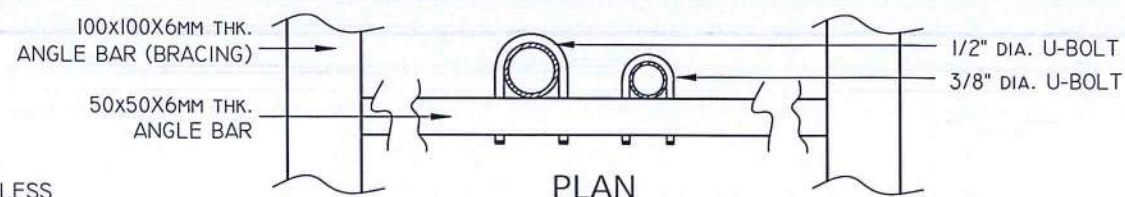

PIPE SUPPORT BLOW-UP DETAIL  
11 SCALE: NTS

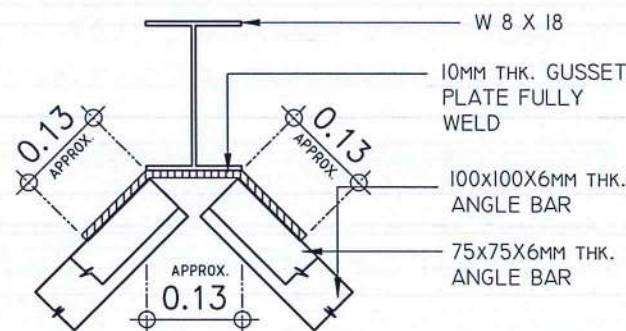


PLAN

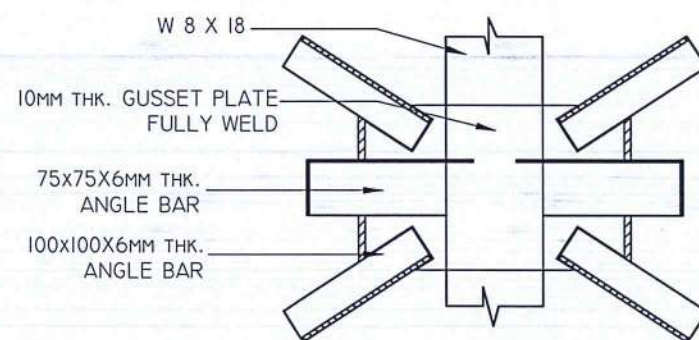


SECTION


BRACING BLOW-UP DETAIL  
12 SCALE: NTS

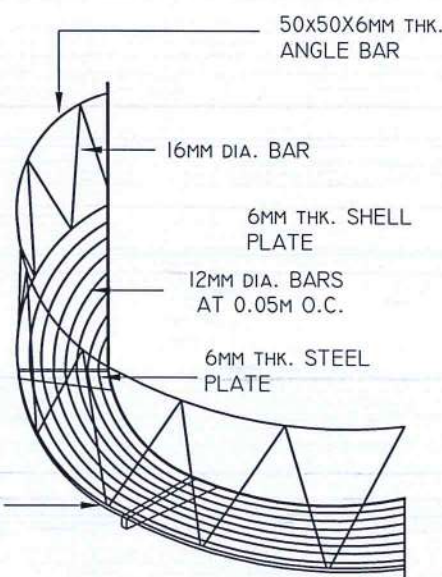

CATWALK BLOW-UP DETAIL  
13 SCALE: NTS

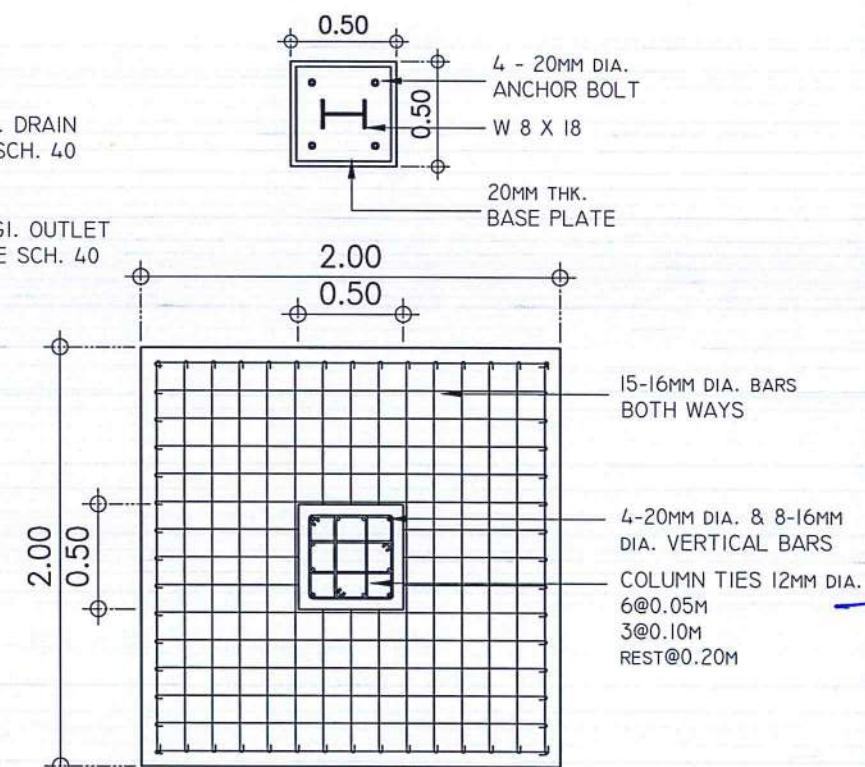

PLAN

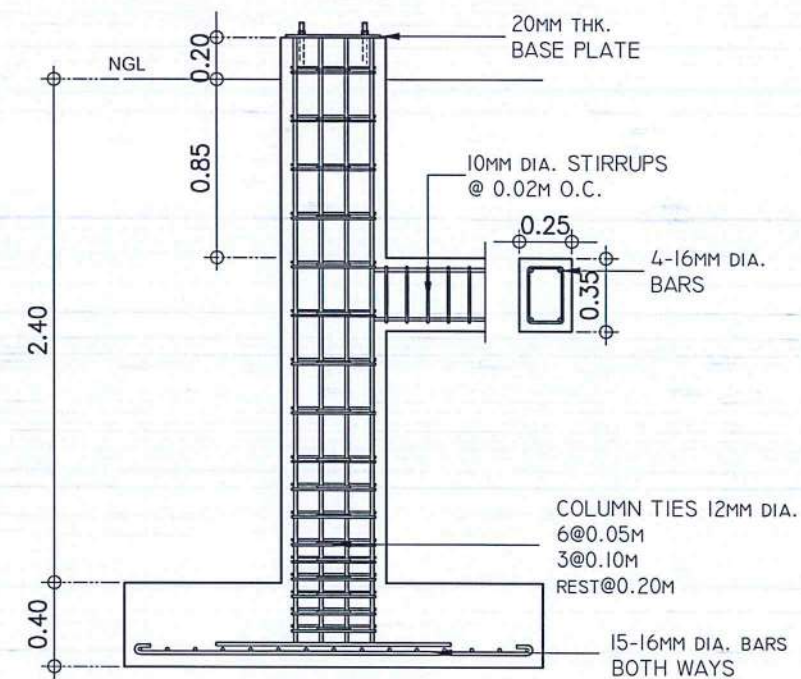

SECTION

C1-F1 DETAIL  
14 SCALE: 1 : 35 M



CIVIL AVIATION AUTHORITY OF THE PHILIPPINES  
1000, PASAY CITY

THIS DRAWING IS EXCLUSIVE PROPERTY OF CIVIL AVIATION AUTHORITY OF THE PHILIPPINES AND MUST NOT BE REPRODUCED, EXHIBITED, LOANED NOR COPIED IN PART OR IN WHOLE WITHOUT PROPER PERMISSION AND/OR WRITTEN CONSENT FROM THE DIRECTOR GENERAL CAAP.

AERODROME DEVELOPMENT AND MANAGEMENT SERVICE

INFRASTRUCTURE DEVELOPMENT AND DESIGN DIVISION

| DESIGN STAFF:     | INITIAL / DATE |
|-------------------|----------------|
| DESIGNED BY: IODD |                |
| DRAWN BY: IODD    |                |
| CHECKED BY:       |                |

REVIEWED BY:

RAUL R. CRUCENA  
Division Chief III, IODD - ADMS

ARNEL F. BORLADO  
Department Manager III, AED-ADMS

LT COL VALENTINO A. DIONELA PAF (RET)  
ADG II, ADMS

CAPTAIN MANUEL ANTONIO L. TAMAYO  
Director General



NOTES/REVISIONS:

PROJECT:  
REHABILITATION OF CATC BUILDING

LOCATION:  
CATC, MERVILLE ACCESS RD, 201, PASAY CITY

SHEET CONTENTS:  
OVERHEAD WATER TANK  
COLUMN DETAILS  
FOOTING DETAILS  
MISCELLANEOUS DETAILS

DRAWING SCALE: AS SHOWN  
SHEET NO:

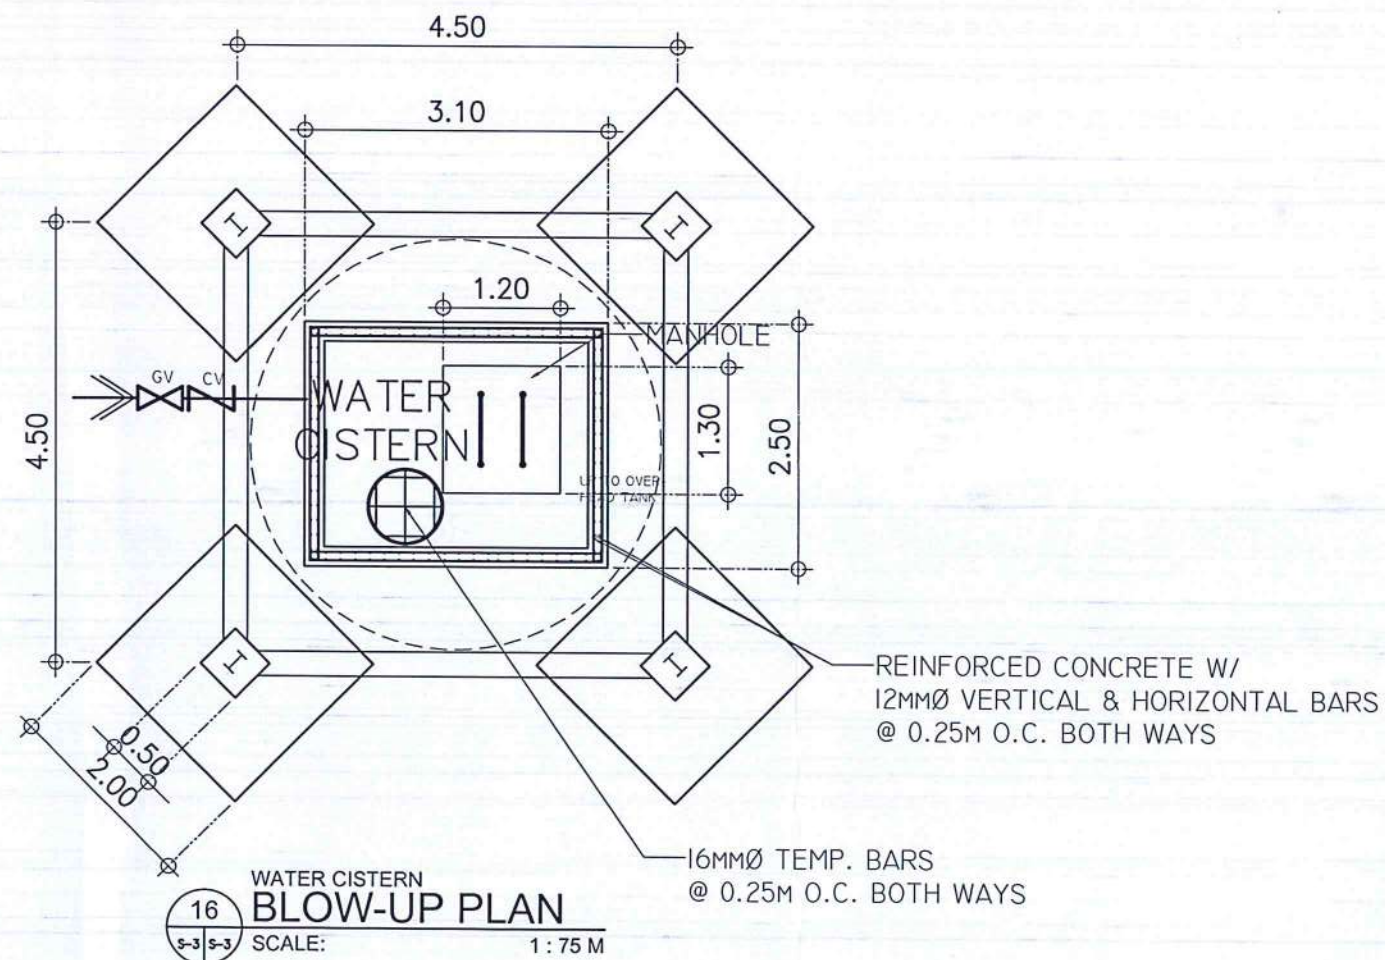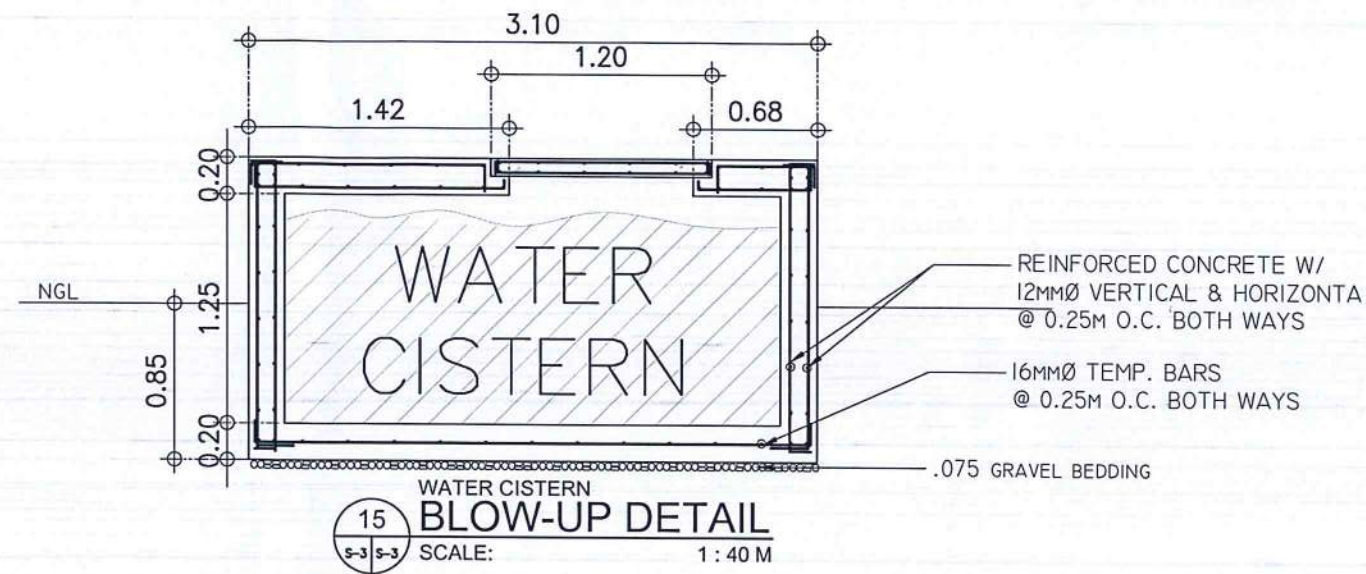

CIVIL AVIATION AUTHORITY OF THE PHILIPPINES  
1000, 1000, 1000, 1000

THIS DRAWING IS EXCLUSIVE PROPERTY OF THE CIVIL AVIATION AUTHORITY OF THE PHILIPPINES AND MUST NOT BE REPRODUCED, EXHIBITED, LOANED NOR COPIED IN PART OR IN WHOLE WITHOUT PROPER PERMISSION AND/OR WRITTEN CONSENT FROM THE DIRECTOR GENERAL CAAP.

AERODROME DEVELOPMENT AND  
MANAGEMENT SERVICE

INFRASTRUCTURE DEVELOPMENT AND  
DESIGN DIVISION

| DESIGN STAFF:     | INITIAL / DATE |
|-------------------|----------------|
| DESIGNED BY: IDDD |                |
| DRAWN BY: IDDD    |                |
| CHECKED BY:       |                |
|                   |                |
|                   |                |

REVIEWED BY:

*RAUL R. CRUCENA*  
Division Chief VII, IDDD - ADMS

SUBMITTED BY:

*ARNEL F. BORLADO*  
Department Manager III, AED-ADMS

RECOMMENDED APPROVAL:

*LT COL VALERIO A. DIONELA PAF (RET)*  
ADG II, ADMS

APPROVED:

*CAPTAIN MANUEL ANTONIO L. TAMAYO*  
Director General

NOTES/REVISIONS:

|  |
|--|
|  |
|  |
|  |
|  |
|  |
|  |

PROJECT:

REHABILITATION  
OF CATC BUILDING

LOCATION:

CATC, MERVILLE ACCESS RD,  
201, PASAY CITY

SHEET CONTENTS:

WATER CISTERN PLAN  
WATER CISTERN DETAILS

DRAWING SCALE: SHEET NO:

AS SHOWN