





1 EXTERIOR PERSPECTIVE
A-101 SCALE: NTS



2 AERIAL PERSPECTIVE
A-101 SCALE: NTS

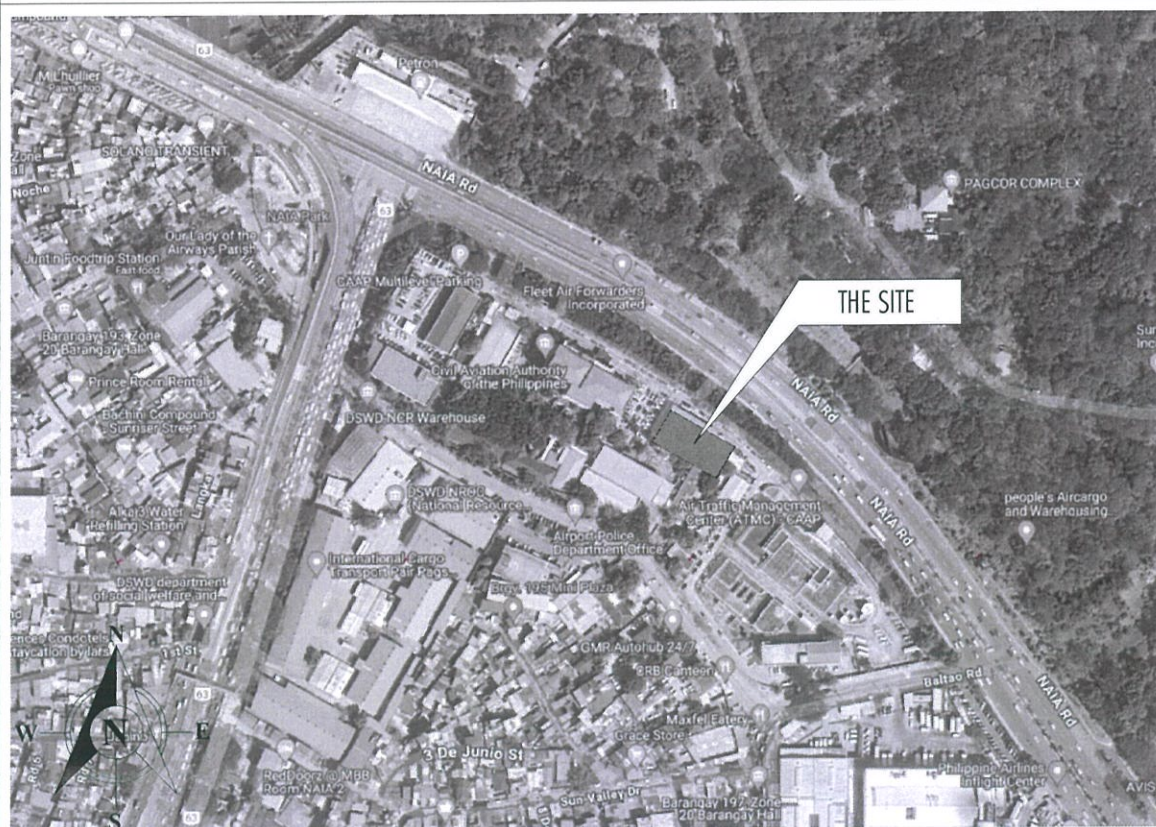

3 VICINITY MAP
A-101 SCALE: NTS

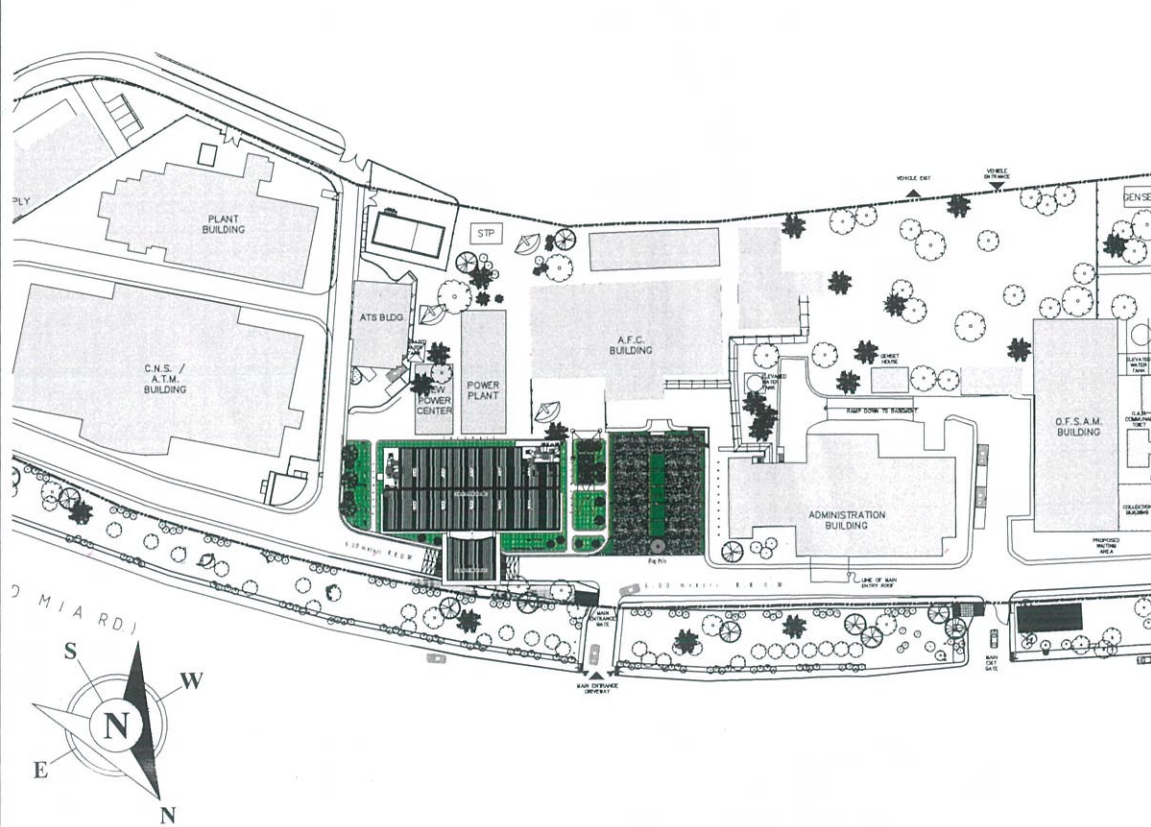

4 LOCATION KEY PLAN
A-101 SCALE: NTS

REPUBLIC OF THE PHILIPPINES
DEPARTMENT OF TRANSPORTATION
OFFICE OF THE BUILDING OFFICIALS



DISTRICT/CITY/MUNICIPALITY

LAND USE & ZONING

LINE & GRADE

ARCHITECTURAL

CIVIL/STRUCTURAL

ELECTRICAL

MECHANICAL

SANITARY

ELECTRONICS

GEODETIC ENGINEER

THIS DRAWINGS AND DESIGN IS EXCLUSIVE PROPERTIES OF CIVIL AVIATION AUTHORITY OF THE PHILIPPINES AND SUCH MUST NOT BE REPRODUCED, EXHIBITED, LOANED, NOR COPIED IN PART OR IN WHOLE WITHOUT PROPER PERMISSION AND/OR WRITTEN CONSENT FROM THE DIRECTOR GENERAL CAAP.

AERODROME DEVELOPMENT AND MANAGEMENT SERVICE

INFRASTRUCTURE DEVELOPMENT AND DESIGN DIVISION

DESIGN STAFF: INITIAL / DATE
DESIGNED BY: IDDD
DRAWN BY: IDDD
CHECKED BY:

REVIEWED BY:

RAUL R. CRUCENA
Division Chief III, IDDD-AED

SUBMITTED BY:

ARNEL F. BORLADO
Department Manager III, AED-ADMS

RECOMMEND APPROVAL:

LT COL VALENTINO A DIONELA PAF (RET)
Assistant Director General II, ADMS

APPROVED BY:

CAPTAIN MANUEL ANTONIO L. TAMAYO
Director General

NOTES/REVISIONS:

PROJECT:

NEW CAAP BUILDING


LOCATION:

CAAP HEAD OFFICE
NAIA ROAD, PASAY CITY

SHEET CONTENTS:

- PERSPECTIVE
- VICINITY MAP
- LOCATION KEY PLAN

DRAWING SCALE: SHEET NO:
A-101

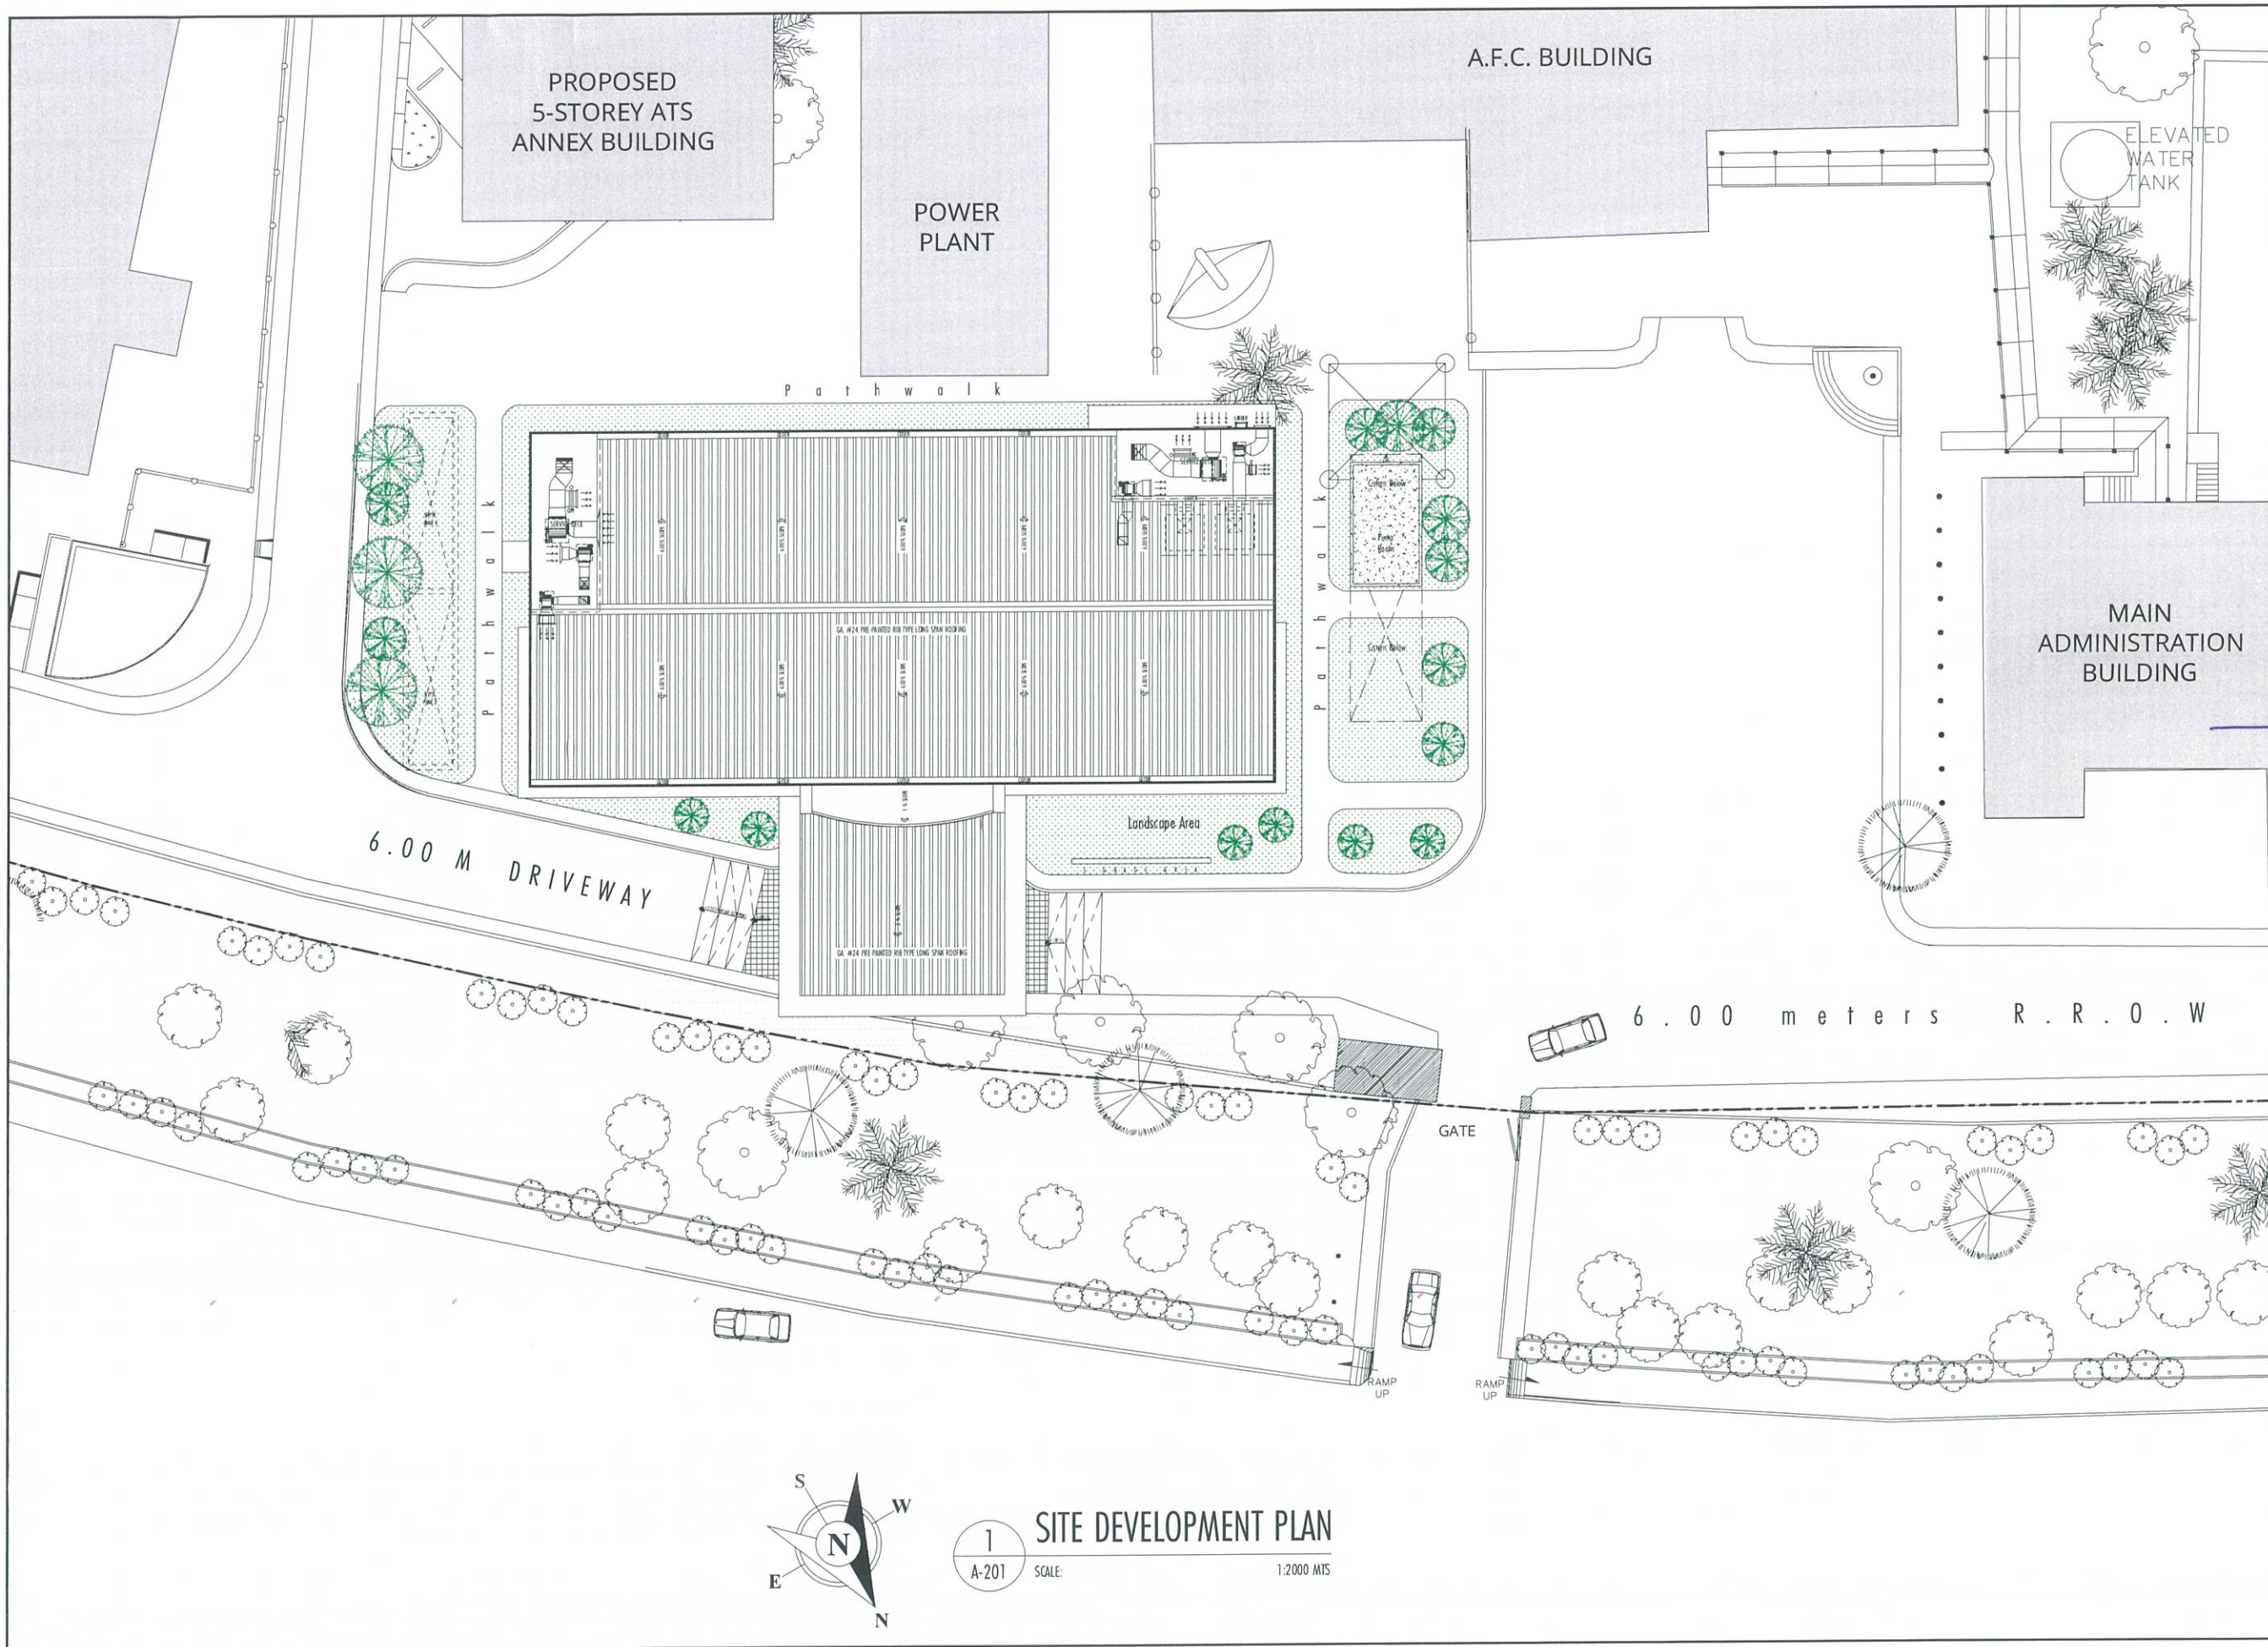



REPUBLIC OF THE PHILIPPINES
CIVIL AVIATION AUTHORITY OF THE PHILIPPINES
AERODROME DEVELOPMENT AND MANAGEMENT SERVICE
NAIA ROAD, 1300 PASAY CITY

THIS DRAWINGS AND DESIGN IS EXCLUSIVE PROPERTIES OF CIVIL AVIATION AUTHORITY OF THE PHILIPPINES AND SUCH MUST NOT BE REPRODUCED, EXHIBITED, LOANED NOR COPIED IN PART OR IN WHOLE WITHOUT PROPER PERMISSION AND/OR WRITTEN CONSENT FROM THE DIRECTOR GENERAL CAAP.

AERODROME DEVELOPMENT AND MANAGEMENT SERVICE

INFRASTRUCTURE DEVELOPMENT AND DESIGN DIVISION

DESIGN STAFF:	INITIAL / DATE
DESIGNED BY:	IDDD
DRAWN BY:	IDDD <i>gls</i>
CHECKED BY:	

REVIEWED BY:

[Signature]
RAUER, CRUCENA
Division Chief III, IDDD-AED

SUBMITTED BY:

[Signature]
ARNEL F. BORLADO
Department Manager III, AED-ADMS

RECOMMEND APPROVAL:

[Signature]
LT COL VALENTINO A DIONELA PAF (RET)
Assistant Director General II, ADMS

APPROVED BY:

[Signature]
CAPTAIN MANUEL ANTONIO L. TAMAYO
Director General

NOTES/REVISIONS:

PROJECT:

NEW CAAP BUILDING

LOCATION:

CAAP HEAD OFFICE
NAIA ROAD, PASAY CITY

SHEET CONTENTS:

- SITE DEVELOPMENT PLAN

DRAWING SCALE:	SHEET NO:
1:2000 M	A-201



REPUBLIC OF THE PHILIPPINES
CIVIL AVIATION AUTHORITY OF THE PHILIPPINES
AERODROME DEVELOPMENT AND MANAGEMENT SERVICE
NAIA ROAD, PASAY CITY

THIS DRAWING AND DESIGN IS EXCLUSIVE PROPERTY OF CIVIL AVIATION AUTHORITY OF THE PHILIPPINES AND SUCH MUST NOT BE REPRODUCED, EXHIBITED, LOANED NOR COPIED IN PART OR IN WHOLE WITHOUT PROPER PERMISSION AND/OR WRITTEN CONSENT FROM THE DIRECTOR GENERAL CAAP.

AERODROME DEVELOPMENT AND MANAGEMENT SERVICE

INFRASTRUCTURE DEVELOPMENT AND DESIGN DIVISION

DESIGN STAFF: INITIAL / DATE
DESIGNED BY: IDDD
DRAWN BY: IDDD
CHECKED BY:

REVIEWED BY:

RAUL R. CRUCENA
Division Chief III, IDDD-AED

SUBMITTED BY:

ARNEL F. BORLADO
Department Manager III, AED-ADMS

RECOMMEND APPROVAL:

LT COL VALENTINO A. DIONELA PAF (RET)
Assistant Director General II, ADMS

APPROVED BY:

CAPTAIN MANUEL ANTONIO L. TAMAYO
Director General

NOTES/REVISIONS:

PROJECT:

NEW CAAP BUILDING

LOCATION:

CAAP HEAD OFFICE
NAIA ROAD, PASAY CITY

SHEET CONTENTS:


• SECOND FLOOR PLAN

DRAWING SCALE:

1:100 M

SHEET NO:

A-302

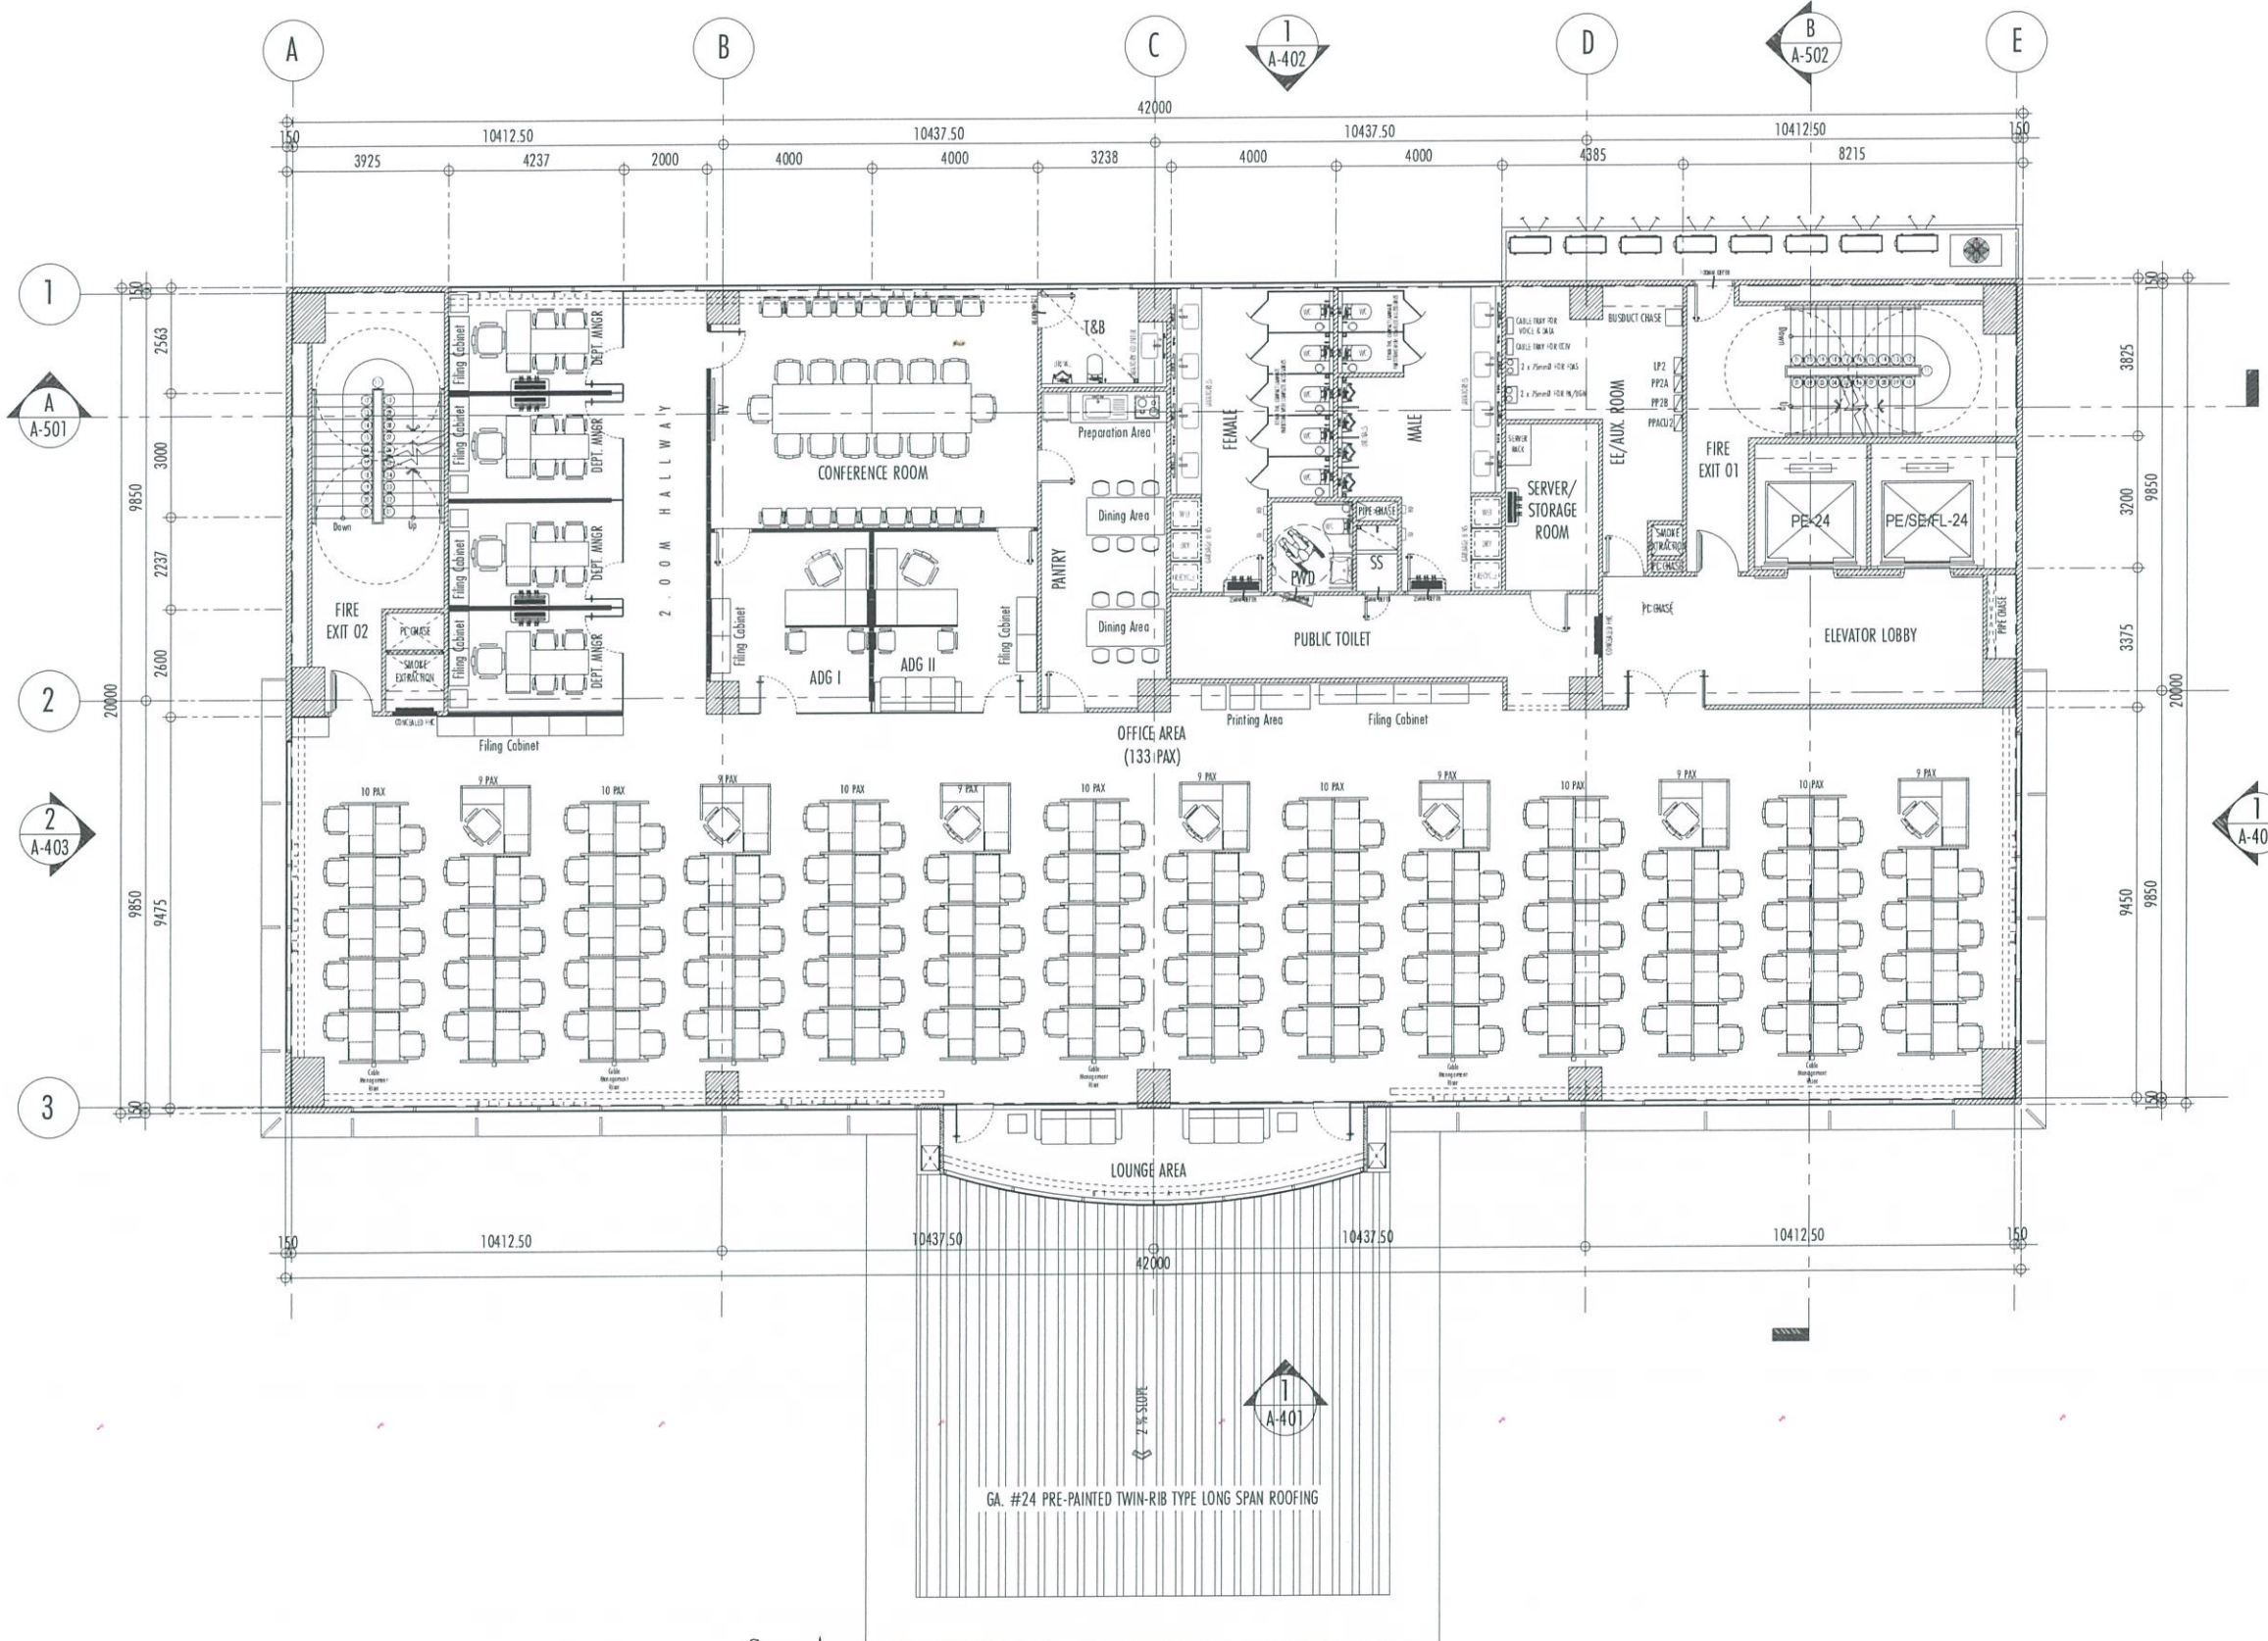

1
A-302
SCALE: 1:100 MTS
SECOND FLOOR PLAN



REPUBLIC OF THE PHILIPPINES
CIVIL AVIATION AUTHORITY OF THE PHILIPPINES
AERODROME DEVELOPMENT AND MANAGEMENT SERVICE
NAIA ROAD, 1350 PASAY CITY

THIS DRAWINGS AND DESIGN IS EXCLUSIVE PROPERTIES OF CIVIL AVIATION AUTHORITY OF THE PHILIPPINES AND SUCH MUST NOT BE REPRODUCED, EXHIBITED, LOANED NOR COPIED IN PART OR IN WHOLE WITHOUT PROPER PERMISSION AND/OR WRITTEN CONSENT FROM THE DIRECTOR GENERAL CAAP.

AERODROME DEVELOPMENT AND MANAGEMENT SERVICE

INFRASTRUCTURE DEVELOPMENT AND DESIGN DIVISION

DESIGN STAFF:	INITIAL / DATE
DESIGNED BY:	IDDD
DRAWN BY:	IDDD
CHECKED BY:	

REVIEWED BY:

RAUL R. CRUCENA
Division Chief II, IDDD-AED

SUBMITTED BY:

ARNEL F. BORLADO
Department Manager III, AED-ADMS

RECOMMEND APPROVAL:

LT COL VALENTINO A. DIONELA PAF (RET)
Assistant Director General II, ADMS

APPROVED BY:

CAPTAIN MANUEL ANTONIO L. TAMAYO
Director General

NOTES/REVISIONS:

PROJECT:


NEW CAAP BUILDING

LOCATION:

CAAP HEAD OFFICE
NAIA ROAD, PASAY CITY

SHEET CONTENTS:
• THIRD FLOOR PLAN

DRAWING SCALE:	SHEET NO:
1:100 M	A-303

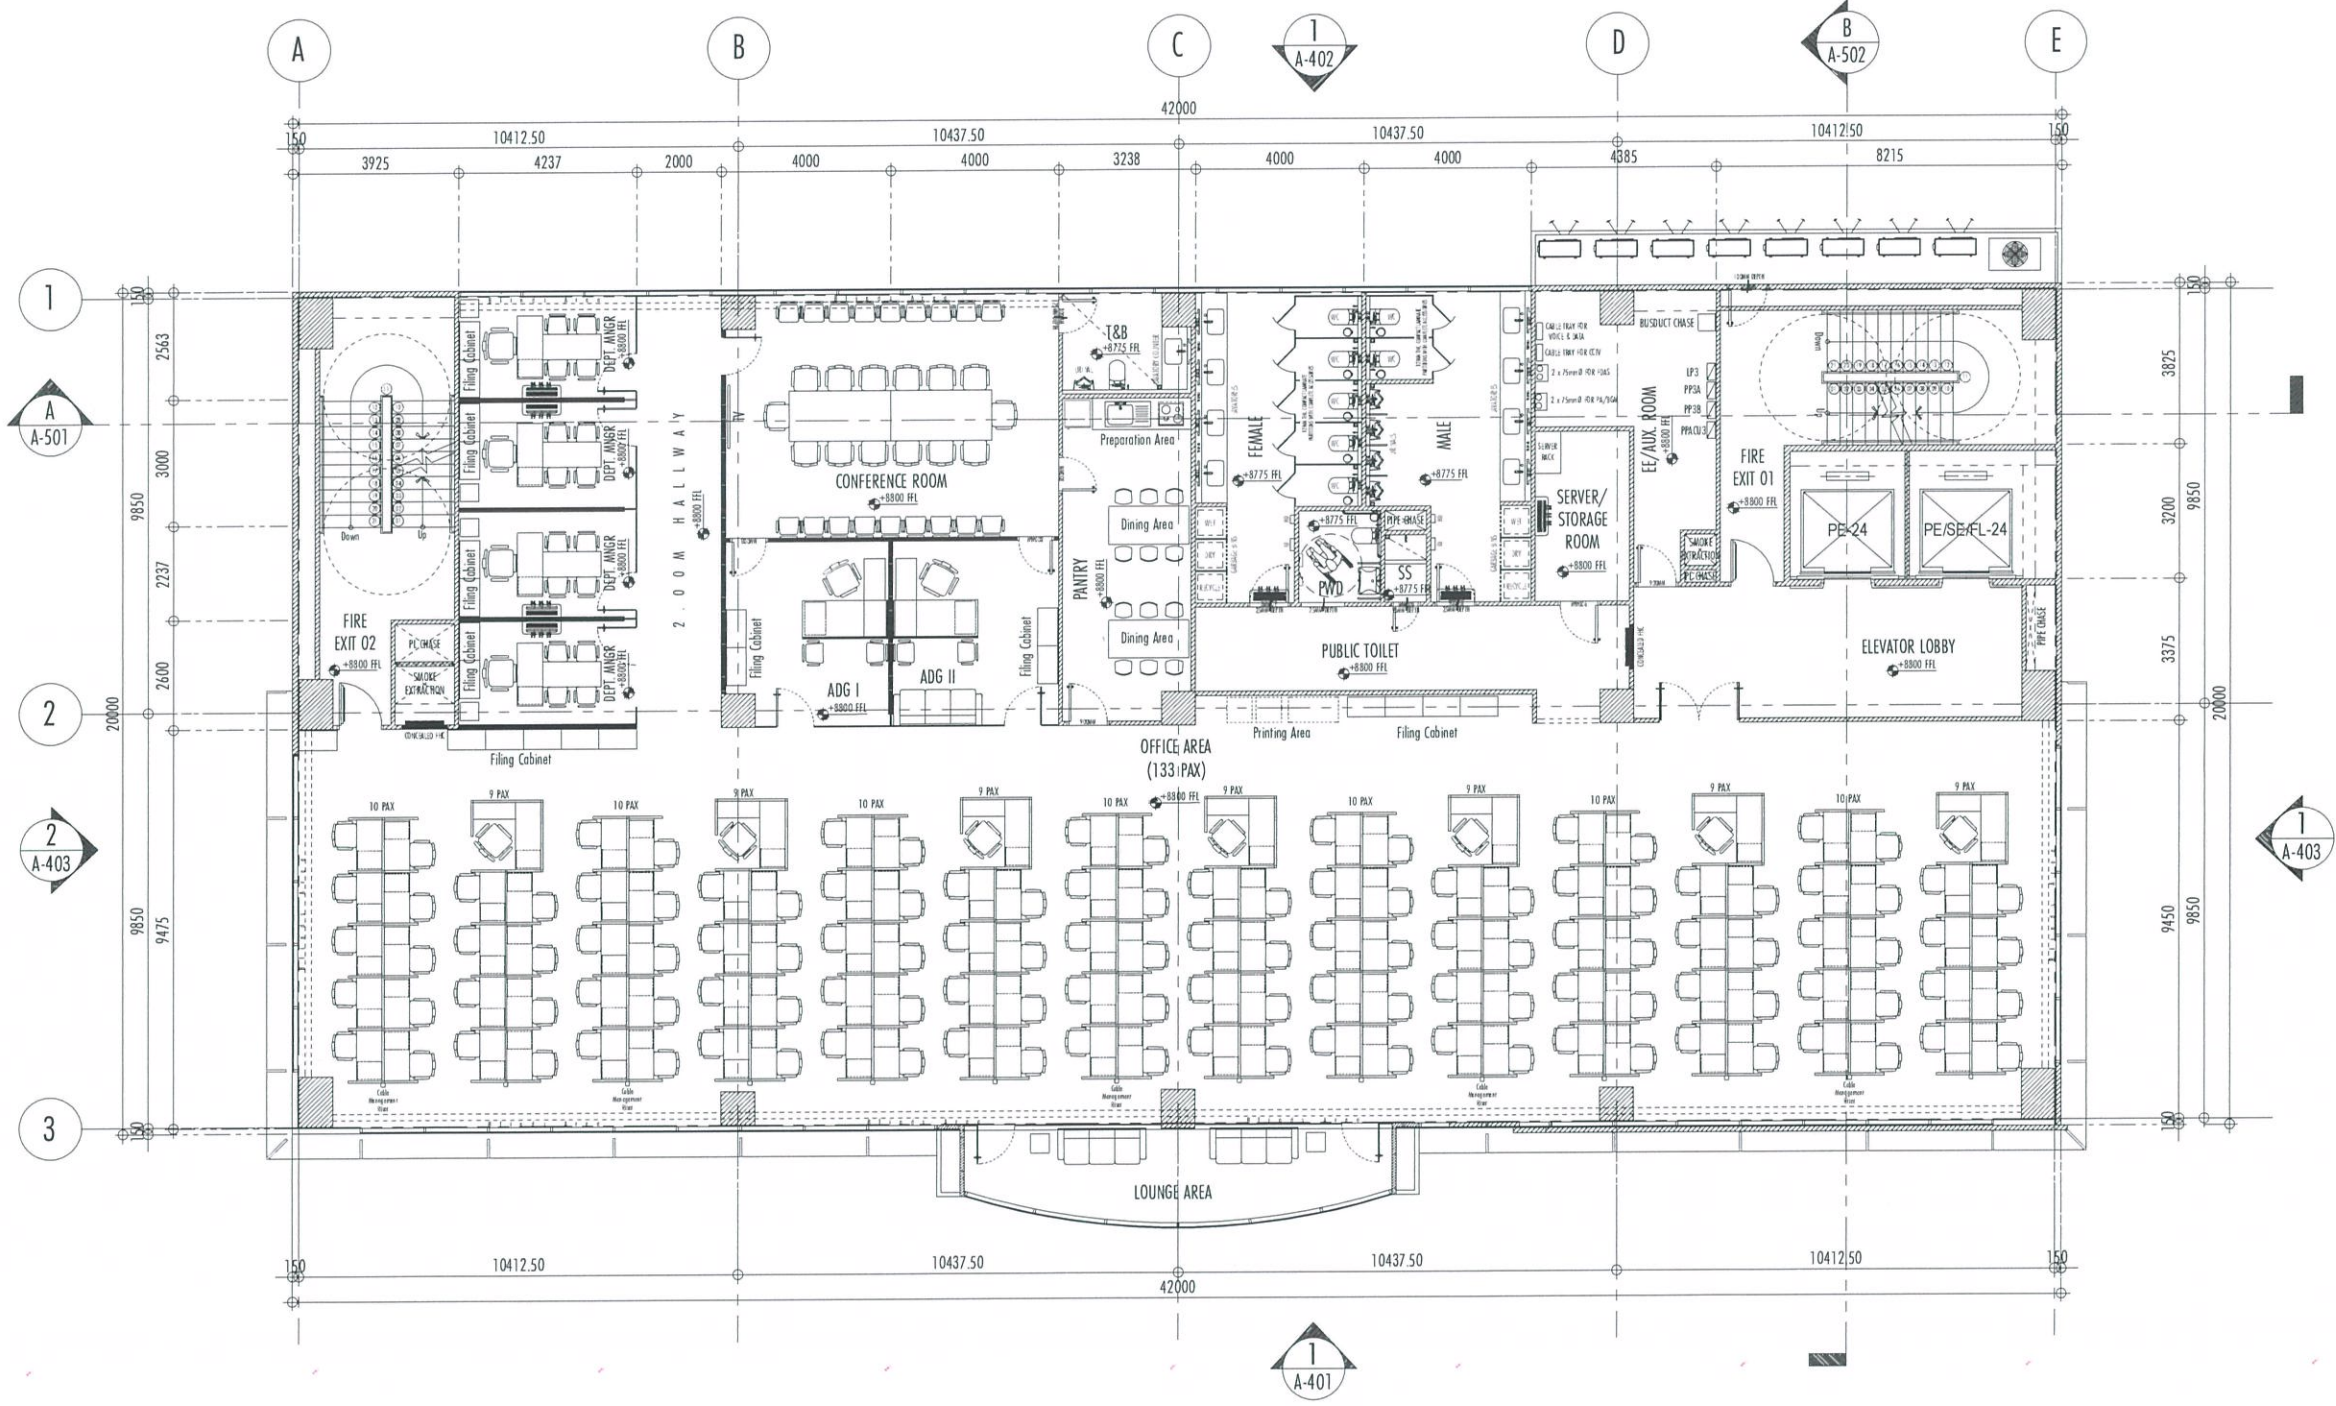

1
A-303
THIRD FLOOR PLAN
SCALE: 1:100 MTS



REPUBLIC OF THE PHILIPPINES
CIVIL AVIATION AUTHORITY OF THE PHILIPPINES
AERODROME DEVELOPMENT AND MANAGEMENT SERVICE
NAIA ROAD, 1300 PASAY CITY

THIS DRAWINGS AND DESIGN IS EXCLUSIVE PROPERTIES OF CIVIL AVIATION AUTHORITY OF THE PHILIPPINES AND SUCH MUST NOT BE REPRODUCED, EXHIBITED, LOANED NOR COPIED IN PART OR IN WHOLE WITHOUT PROPER PERMISSION AND/OR WRITTEN CONSENT FROM THE DIRECTOR GENERAL CAAP.

AERODROME DEVELOPMENT AND MANAGEMENT SERVICE

INFRASTRUCTURE DEVELOPMENT AND DESIGN DIVISION

DESIGN STAFF:	INITIAL / DATE
DESIGNED BY:	IDDD
DRAWN BY:	IDDD
CHECKED BY:	

REVIEWED BY:

RAUL R. CRUCENA
Division Chief III, IDDD-AED

SUBMITTED BY:

ARNEL F. BORLADO
Department Manager III, AED-ADMS

RECOMMEND APPROVAL:

LT COL VALENTINO A. DIONELA PAF (RET)
Assistant Director General II, ADMS

APPROVED BY:

CAPTAIN MANUEL ANTONIO L. TAMAYO
Director General

NOTES/REVISIONS:

PROJECT:


NEW CAAP BUILDING

LOCATION:

CAAP HEAD OFFICE
NAIA ROAD, PASAY CITY

SHEET CONTENTS:
• FOURTH FLOOR PLAN

DRAWING SCALE:	SHEET NO:
1:100 M	A-304

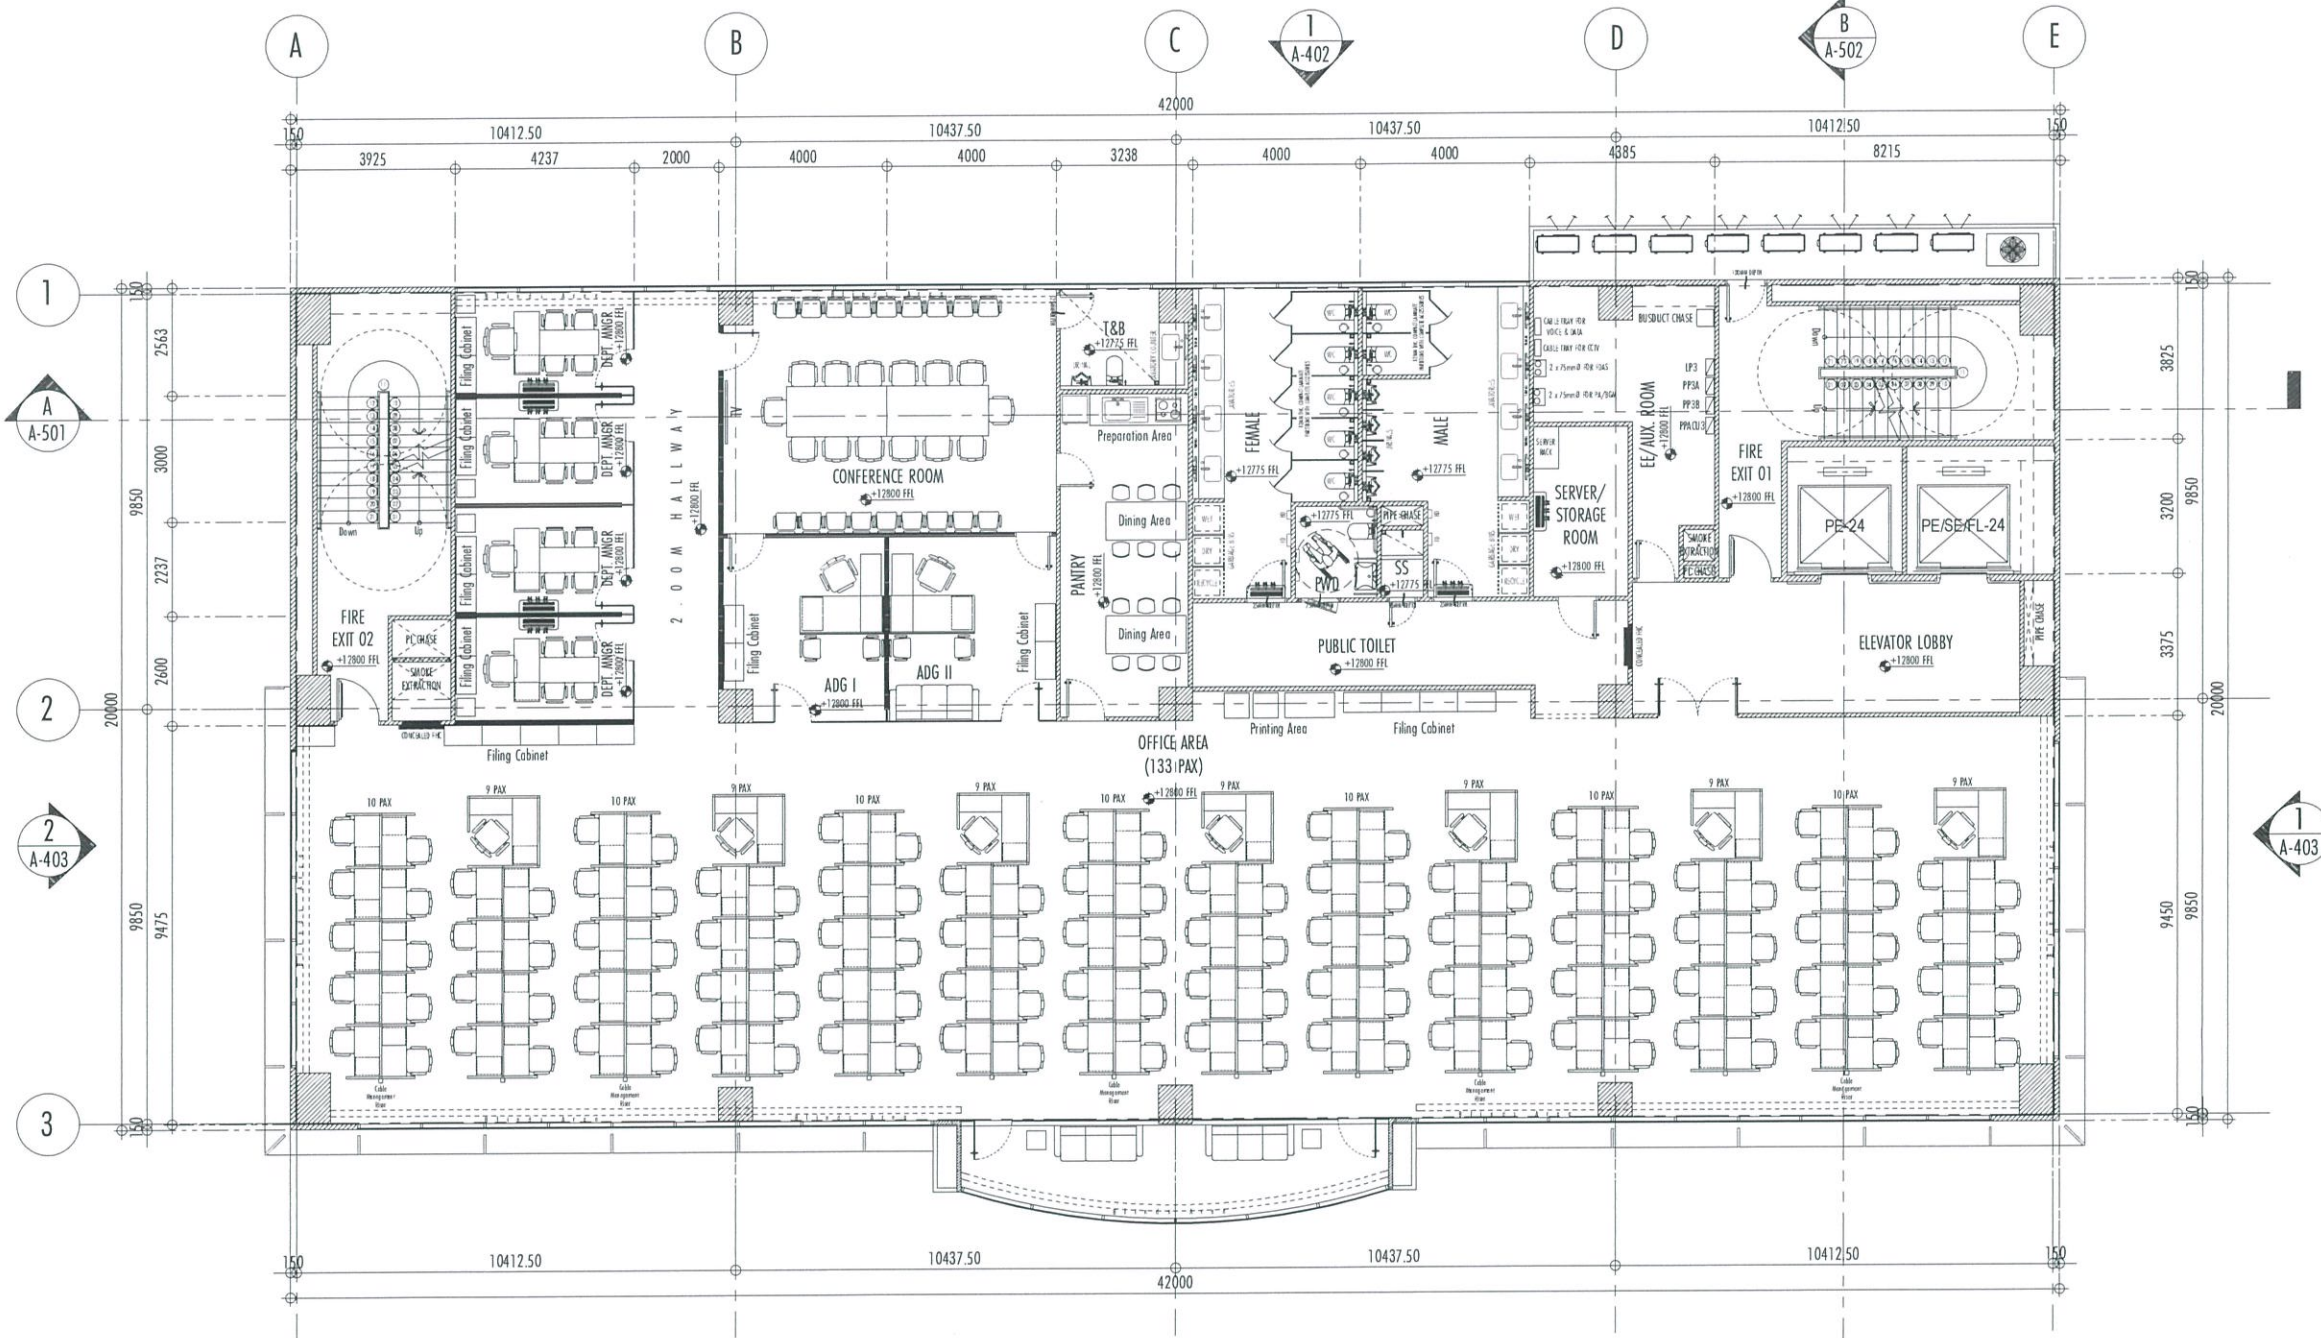

1
A-304
SCALE: 1:100 MTS
FOURTH FLOOR PLAN



REPUBLIC OF THE PHILIPPINES
CIVIL AVIATION AUTHORITY OF THE PHILIPPINES
AERODROME DEVELOPMENT AND MANAGEMENT SERVICE
NAIA ROAD, 1300 PASAY CITY

THIS DRAWINGS AND DESIGN IS EXCLUSIVE PROPERTIES OF CIVIL AVIATION AUTHORITY OF THE PHILIPPINES AND SUCH MUST NOT BE REPRODUCED, EXHIBITED, LOANED NOR COPIED IN PART OR IN WHOLE WITHOUT PROPER PERMISSION AND/OR WRITTEN CONSENT FROM THE DIRECTOR GENERAL CAAP.

AERODROME DEVELOPMENT AND MANAGEMENT SERVICE

INFRASTRUCTURE DEVELOPMENT AND DESIGN DIVISION

DESIGN STAFF:	INITIAL / DATE
DESIGNED BY:	IDDD
DRAWN BY:	IDDD
CHECKED BY:	

REVIEWED BY:

RAUL R. CRUCENA
Division Chief II, IDDD-AED

SUBMITTED BY:

ARNEL F. BORLADO
Department Manager III, AED-ADMS

RECOMMEND APPROVAL:

LT COL VALENTINO A. DIONELA PAF (RET)
Assistant Director General II, ADMS

APPROVED BY:

CAPTAIN MANUEL ANTONIO L. TAMAYO
Director General

NOTES/REVISIONS:

PROJECT:


NEW CAAP BUILDING

LOCATION:

CAAP HEAD OFFICE
NAIA ROAD, PASAY CITY

SHEET CONTENTS:
• FIFTH FLOOR PLAN

DRAWING SCALE:	SHEET NO:
1:100 M	A-305

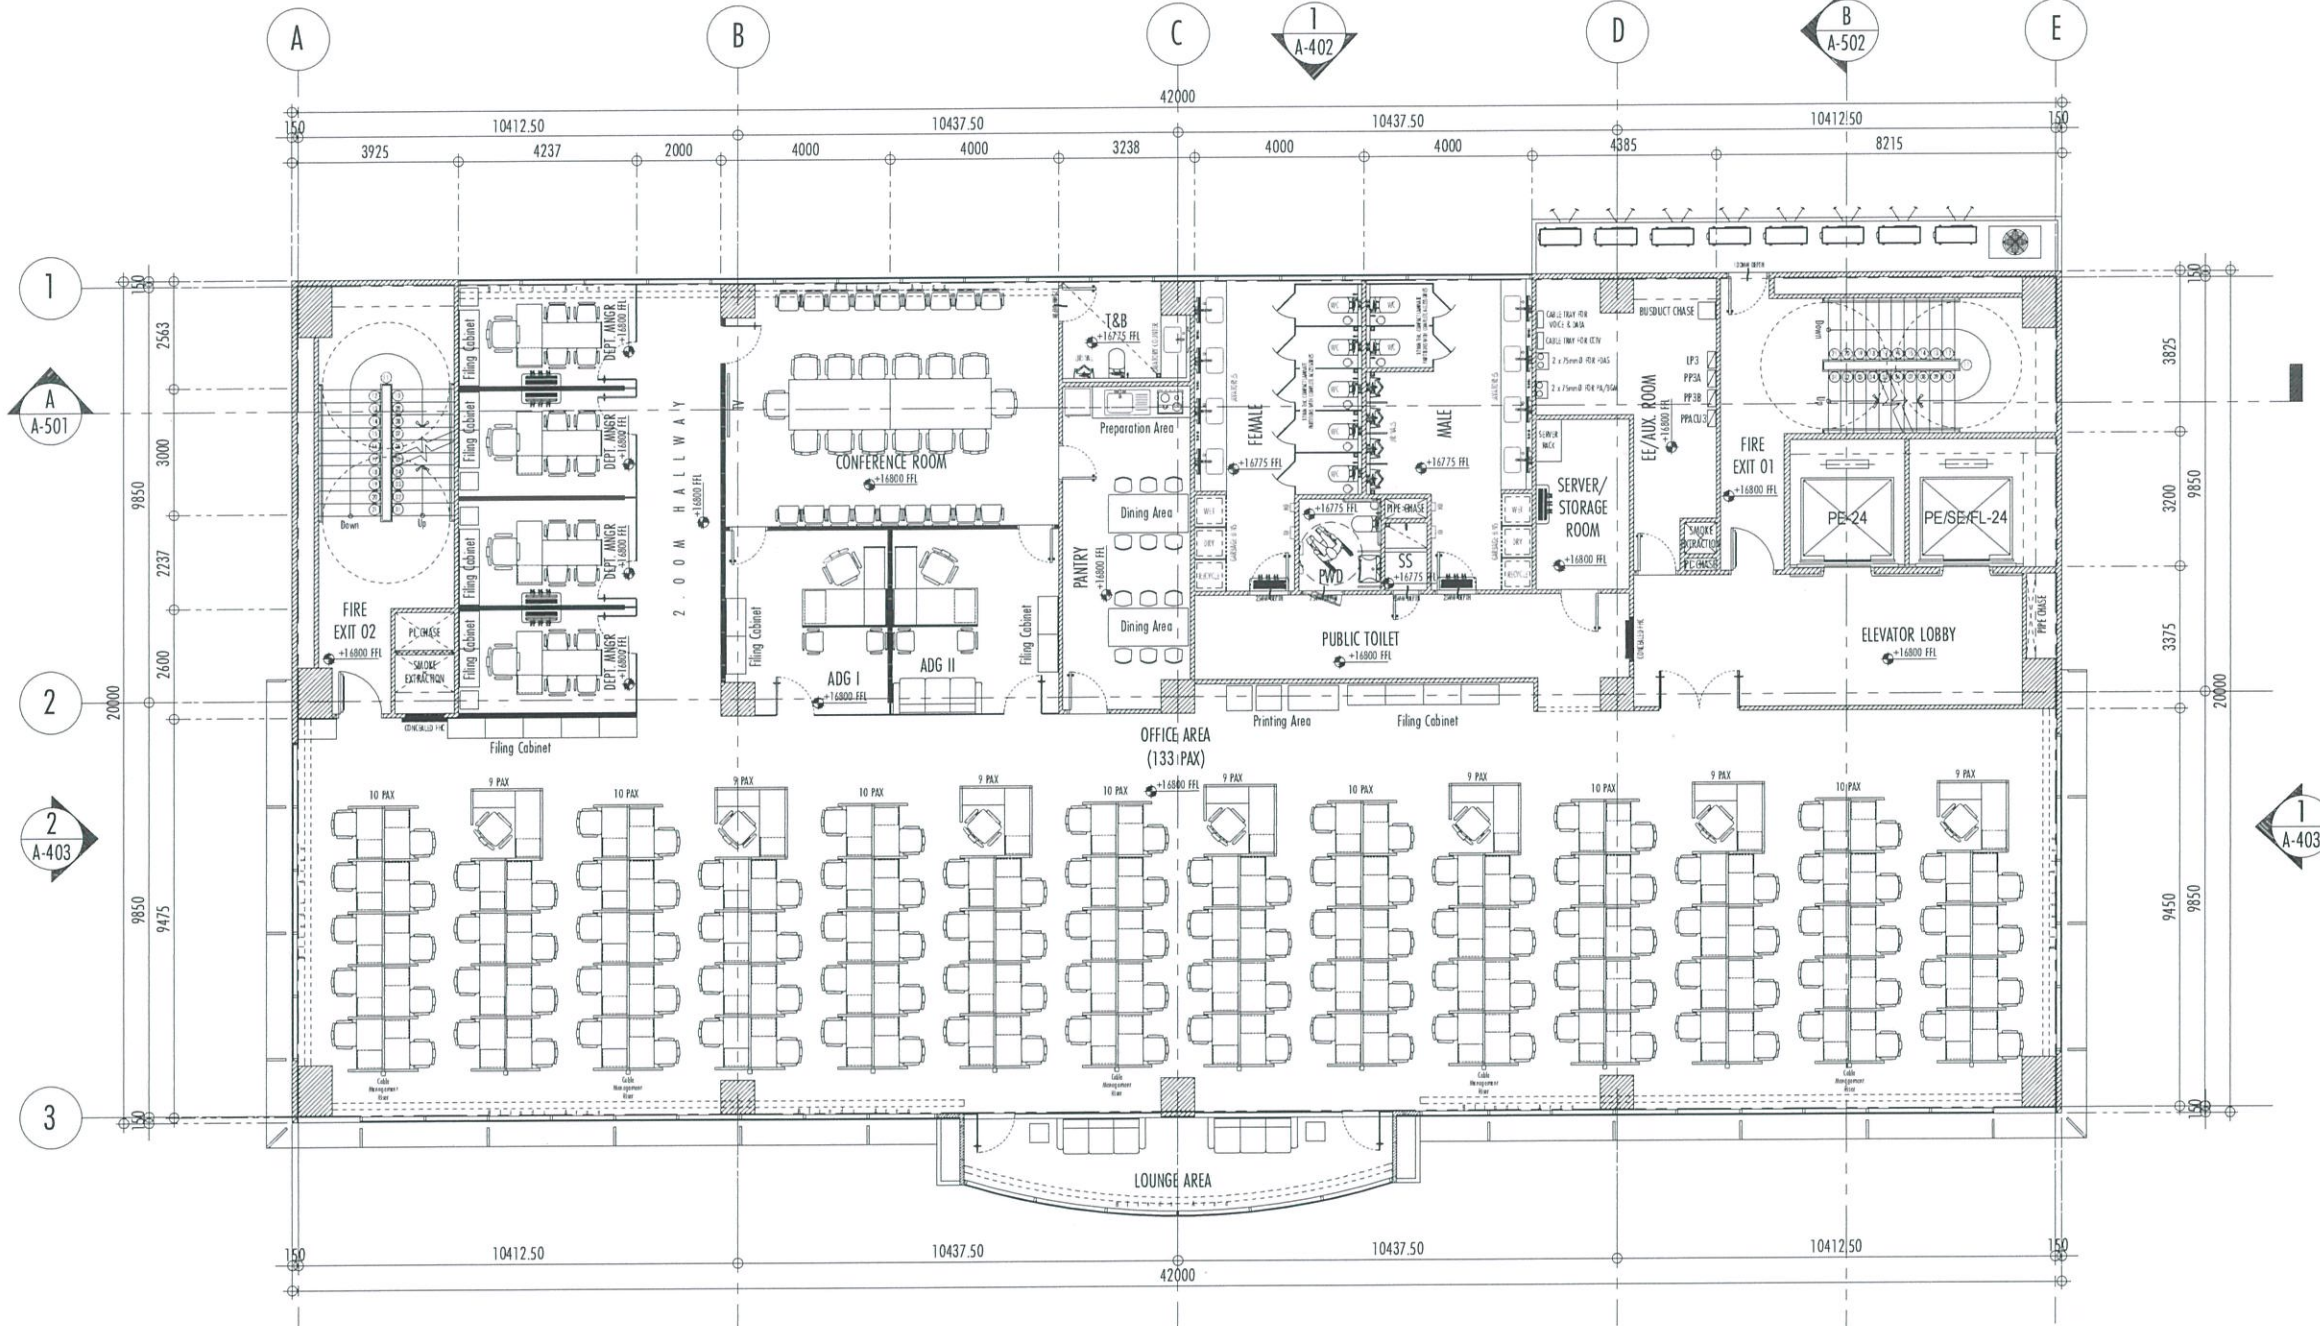

1
A-305
SCALE: 1:100 MTS
FIFTH FLOOR PLAN



REPUBLIC OF THE PHILIPPINES
CIVIL AVIATION AUTHORITY OF THE PHILIPPINES
AERODROME DEVELOPMENT AND MANAGEMENT SERVICE
NAIA ROAD, 1300 PASAY CITY

THIS DRAWINGS AND DESIGN IS EXCLUSIVE PROPERTIES OF CIVIL AVIATION AUTHORITY OF THE PHILIPPINES AND SUCH MUST NOT BE REPRODUCED, EXHIBITED, LOANED NOR COPIED IN PART OR IN WHOLE WITHOUT PROPER PERMISSION AND/OR WRITTEN CONSENT FROM THE DIRECTOR GENERAL CAAP.

AERODROME DEVELOPMENT AND MANAGEMENT SERVICE

INFRASTRUCTURE DEVELOPMENT AND DESIGN DIVISION

DESIGN STAFF:	INITIAL / DATE
DESIGNED BY:	IDDD
DRAWN BY:	IDDD
CHECKED BY:	

REVIEWED BY:

RAUL R. CRUCENA
Division Chief III, IDDD-AED

SUBMITTED BY:

ARNEL F. BORLADO
Department Manager III, AED-ADMS

RECOMMEND APPROVAL:

LT COL VALENTINO A DIONELA PAF (RET)
Assistant Director General II, ADMS

APPROVED BY:

CAPTAIN MANUEL ANTONIO L. TAMAYO
Director General

NOTES/REVISIONS:

PROJECT:


NEW CAAP BUILDING

LOCATION:

CAAP HEAD OFFICE
NAIA ROAD, PASAY CITY

SHEET CONTENTS:
• SIXTH FLOOR PLAN

DRAWING SCALE:	SHEET NO:
1:100 M	A-306

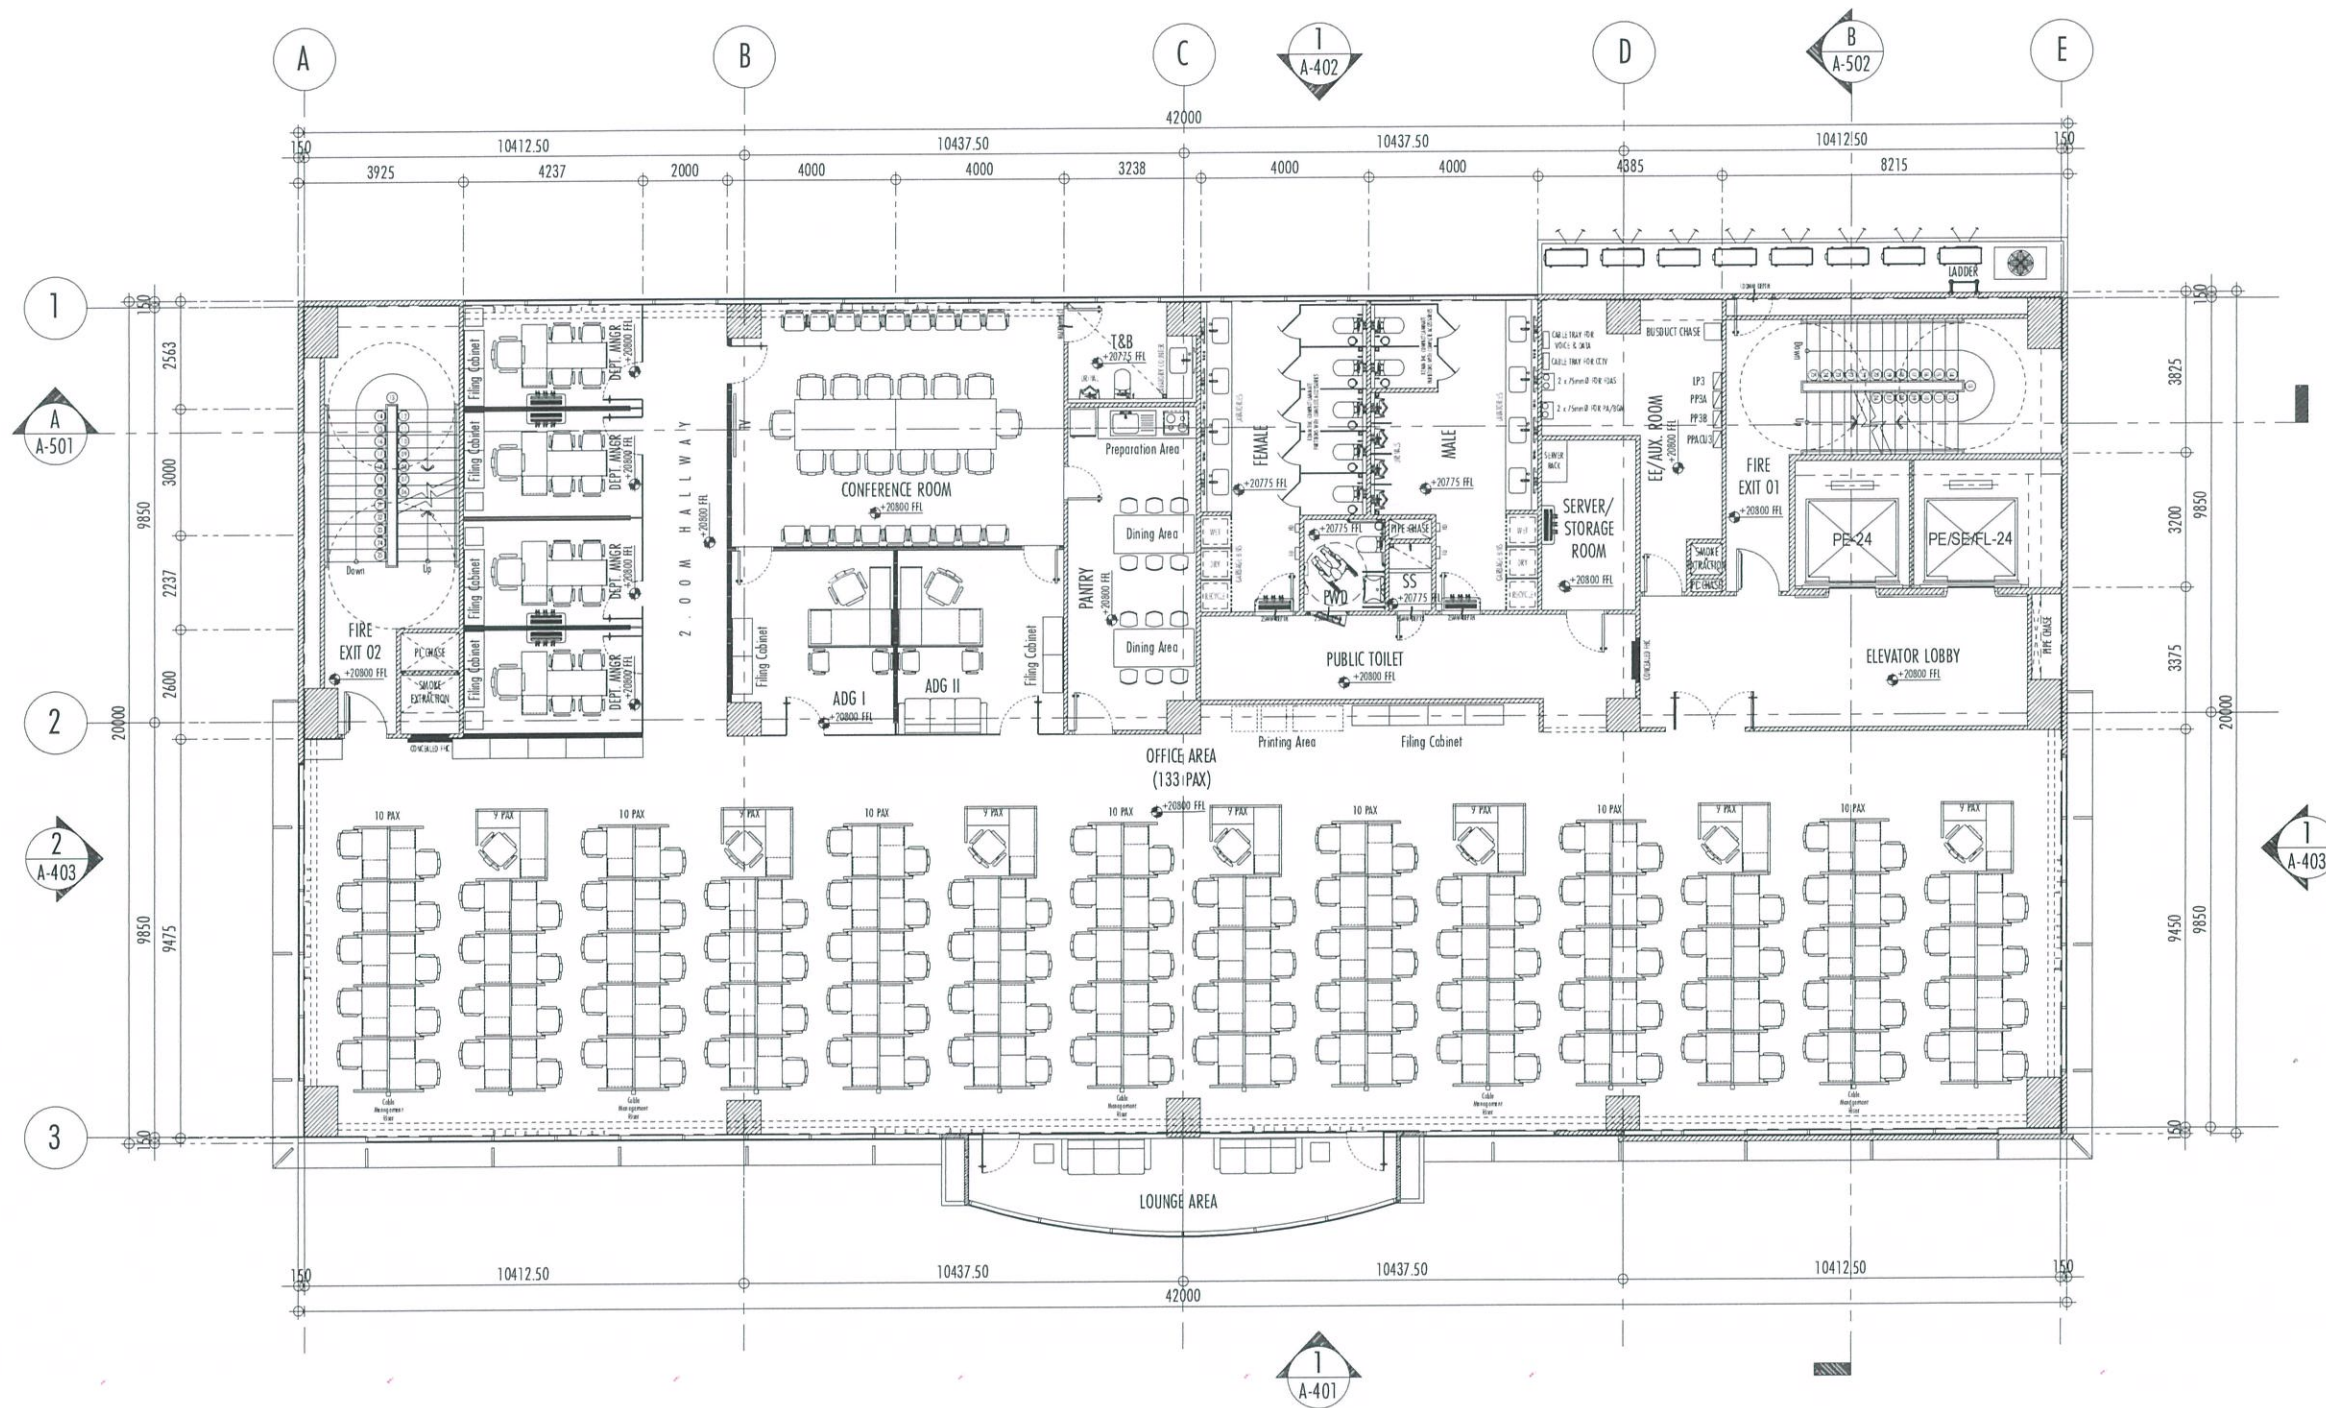

1
A-306
SIXTH FLOOR PLAN
SCALE: 1:100 MTS



REPUBLIC OF THE PHILIPPINES
CIVIL AVIATION AUTHORITY OF THE PHILIPPINES
AERODROME DEVELOPMENT AND MANAGEMENT SERVICE
NAIA ROAD, 1300 PASAY CITY

THIS DRAWINGS AND DESIGN IS EXCLUSIVE PROPERTIES OF CIVIL AVIATION AUTHORITY OF THE PHILIPPINES AND SUCH MUST NOT BE REPRODUCED, EXHIBITED, LOANED NOR COPIED IN PART OR IN WHOLE WITHOUT PROPER PERMISSION AND/OR WRITTEN CONSENT FROM THE DIRECTOR GENERAL CAAP.

AERODROME DEVELOPMENT
AND MANAGEMENT SERVICE

INFRASTRUCTURE DEVELOPMENT
AND DESIGN DIVISION

DESIGN STAFF:	INITIAL / DATE
DESIGNED BY:	IDDD
DRAWN BY:	IDDD <i>gls</i>
CHECKED BY:	

REVIEWED BY:

[Signature]
RAUL R. CRUCENA
Division Chief III, IDDD-AED

SUBMITTED BY:

[Signature]
ARNEL F. BORLADO
Department Manager III, AED-ADMS

RECOMMEND APPROVAL:

[Signature]
LT COL VALENTINO A. DIONELA PAF (RET)
Assistant Director General II, ADMS

APPROVED BY:

[Signature]
CAPTAIN MAURICIO ANTONIO L. TAMAYO
Director General

NOTES/REVISIONS:

PROJECT:

NEW CAAP BUILDING


LOCATION:

CAAP HEAD OFFICE
NAIA ROAD, PASAY CITY

SHEET CONTENTS:


- ROOF DECK PLAN

DRAWING SCALE:	SHEET NO:
1:100 M	A-307

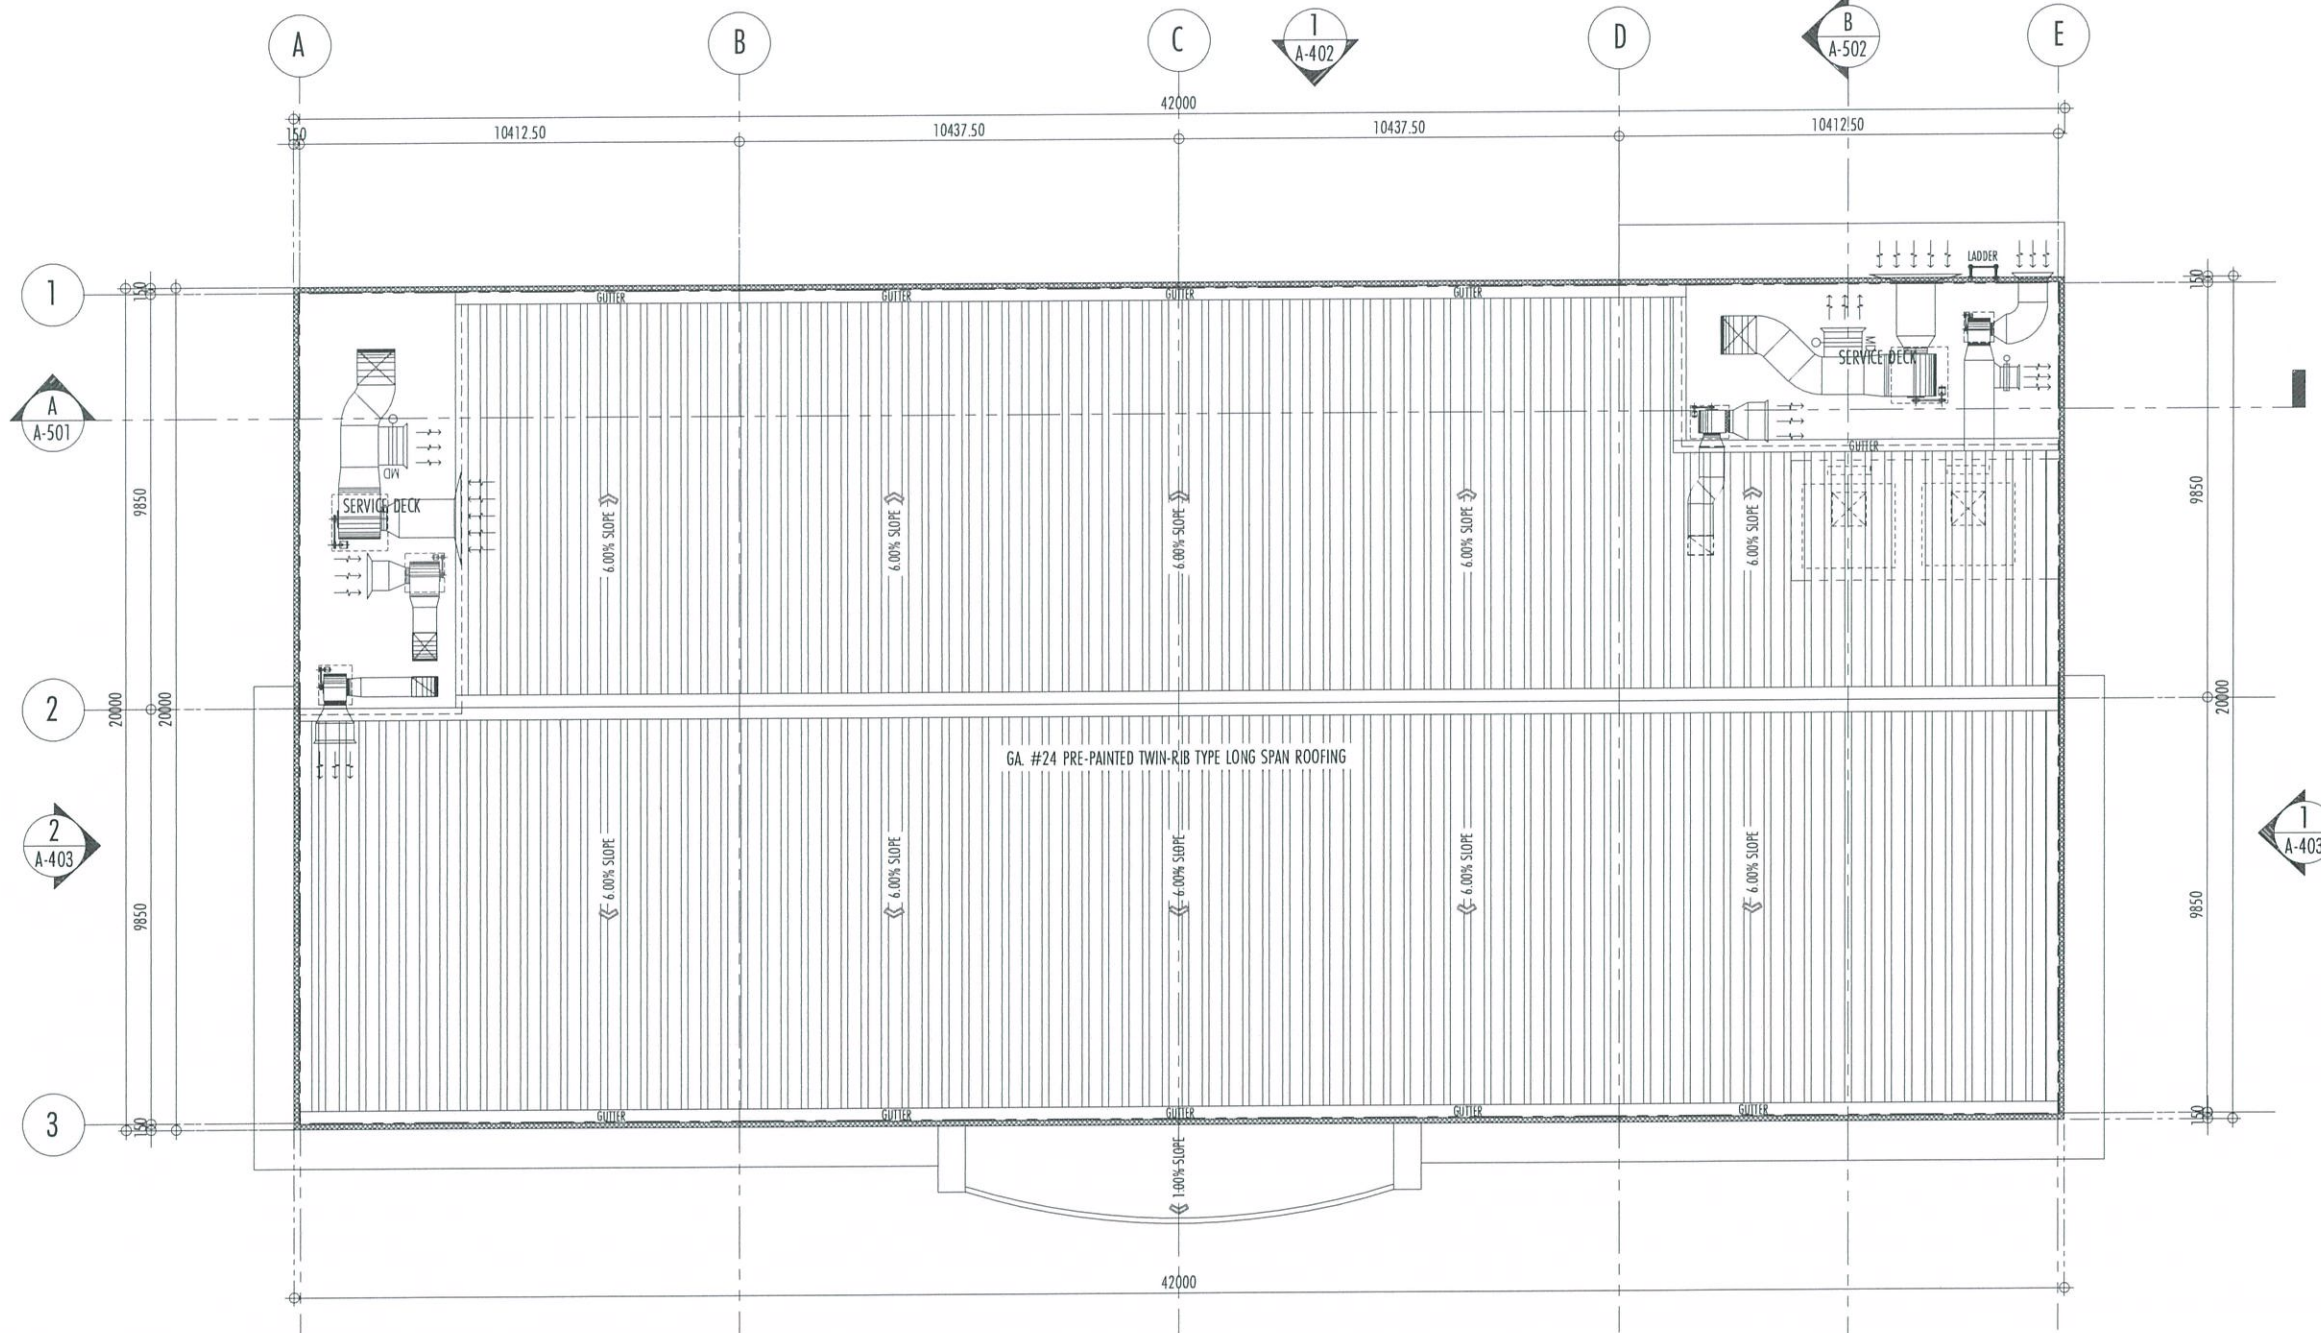

1
A-307
SCALE: 1:100 MTS

ROOF DECK PLAN

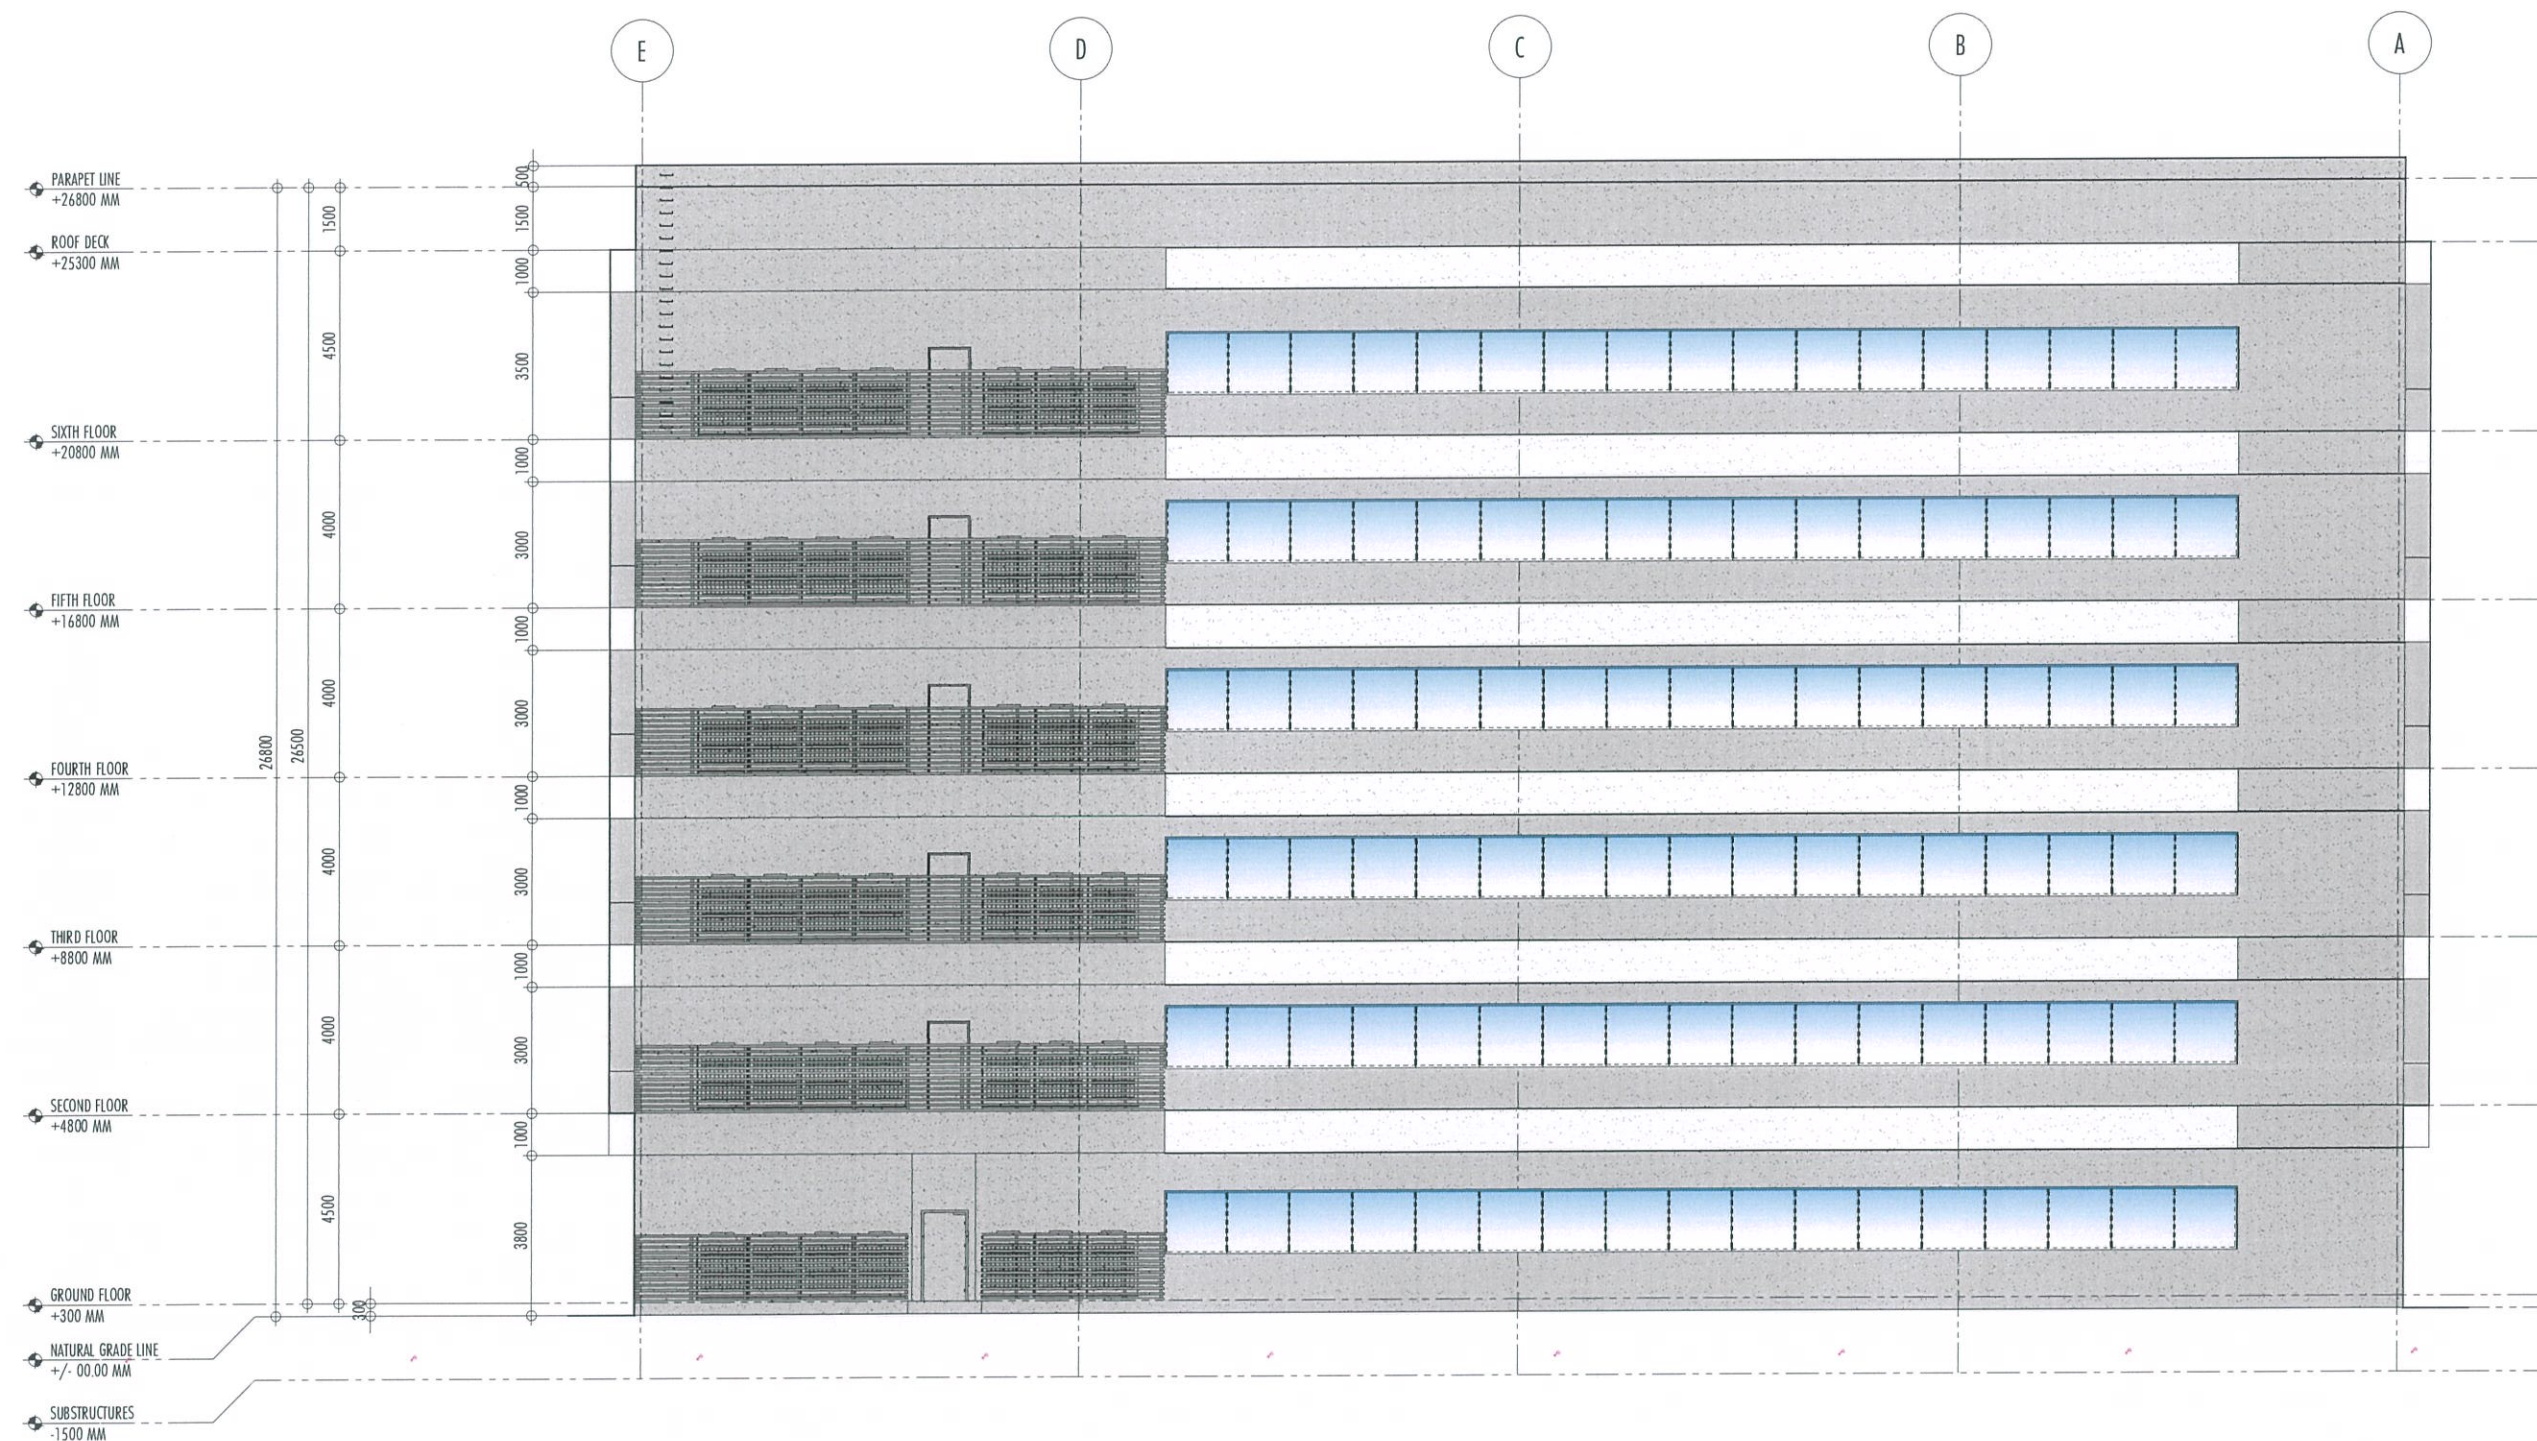

1
A-402

REAR ELEVATION

SCALE: 1:100 MTS



REPUBLIC OF THE PHILIPPINES
CIVIL AVIATION AUTHORITY OF THE PHILIPPINES
AERODROME DEVELOPMENT AND MANAGEMENT SERVICE
NAIA ROAD, 1300 PASAY CITY

THIS DRAWING AND DESIGN IS EXCLUSIVE
PROPERTY OF CIVIL AVIATION AUTHORITY OF
THE PHILIPPINES AND SUCH MUST NOT BE
REPRODUCED, EXHIBITED, LOANED NOR
COPIED IN PART OR IN WHOLE WITHOUT
PROPER PERMISSION AND/OR WRITTEN
CONSENT FROM THE DIRECTOR GENERAL CAAP.

AERODROME DEVELOPMENT
AND MANAGEMENT SERVICE

INFRASTRUCTURE DEVELOPMENT
AND DESIGN DIVISION

DESIGN STAFF:	INITIAL / DATE
DESIGNED BY:	IDDD
DRAWN BY:	IDDD 410
CHECKED BY:	

REVIEWED BY:

RAUL R. CRUCENA
Division Chief III, IDDD-AED

SUBMITTED BY:

ARNEL F. BORLADO
Department Manager III, AED-ADMS

RECOMMEND APPROVAL:

LT COL VALENTINO A. DIONELA PAF (RET)
Assistant Director General II, ADMS

APPROVED BY:

CAPTAIN MANUEL ANTONIO L. TAMAYO
Director General

NOTES/REVISIONS:

PROJECT:

NEW CAAP BUILDING

LOCATION:

CAAP HEAD OFFICE
NAIA ROAD, PASAY CITY

SHEET CONTENTS:

• REAR ELEVATION

DRAWING SCALE:	SHEET NO:
1:100 M	A-402



REPUBLIC OF THE PHILIPPINES
CIVIL AVIATION AUTHORITY OF THE PHILIPPINES
AERODROME DEVELOPMENT AND MANAGEMENT SERVICE
NAIA ROAD, 1300 PASAY CITY

THIS DRAWINGS AND DESIGN IS EXCLUSIVE PROPERTIES OF CIVIL AVIATION AUTHORITY OF THE PHILIPPINES AND SUCH MUST NOT BE REPRODUCED, EXHIBITED, LOANED NOR COPIED IN PART OR IN WHOLE WITHOUT PROPER PERMISSION AND/OR WRITTEN CONSENT FROM THE DIRECTOR GENERAL CAAP.

AERODROME DEVELOPMENT AND MANAGEMENT SERVICE

INFRASTRUCTURE DEVELOPMENT AND DESIGN DIVISION

DESIGN STAFF:	INITIAL / DATE
DESIGNED BY:	IDDD
DRAWN BY:	IDDD <i>gus</i>
CHECKED BY:	

REVIEWED BY:

RAUL R. GRUCENA
Division Chief III, IDDD-AED

SUBMITTED BY:

ARNEL F. BORLADO
Department Manager III, AED-ADMS

RECOMMEND APPROVAL:

LT COL VALENTINO A DIONELA PAF (RET)
Assistant Director General II, ADMS

APPROVED BY:

CAPTAIN MANUEL ANTONIO L. TAMAYO
Director General

NOTES/REVISIONS:

PROJECT:

NEW CAAP BUILDING


LOCATION:

CAAP HEAD OFFICE
NAIA ROAD, PASAY CITY

SHEET CONTENTS:

• LEFT SIDE ELEVATION

DRAWING SCALE:	SHEET NO:
1:100 M	A-404

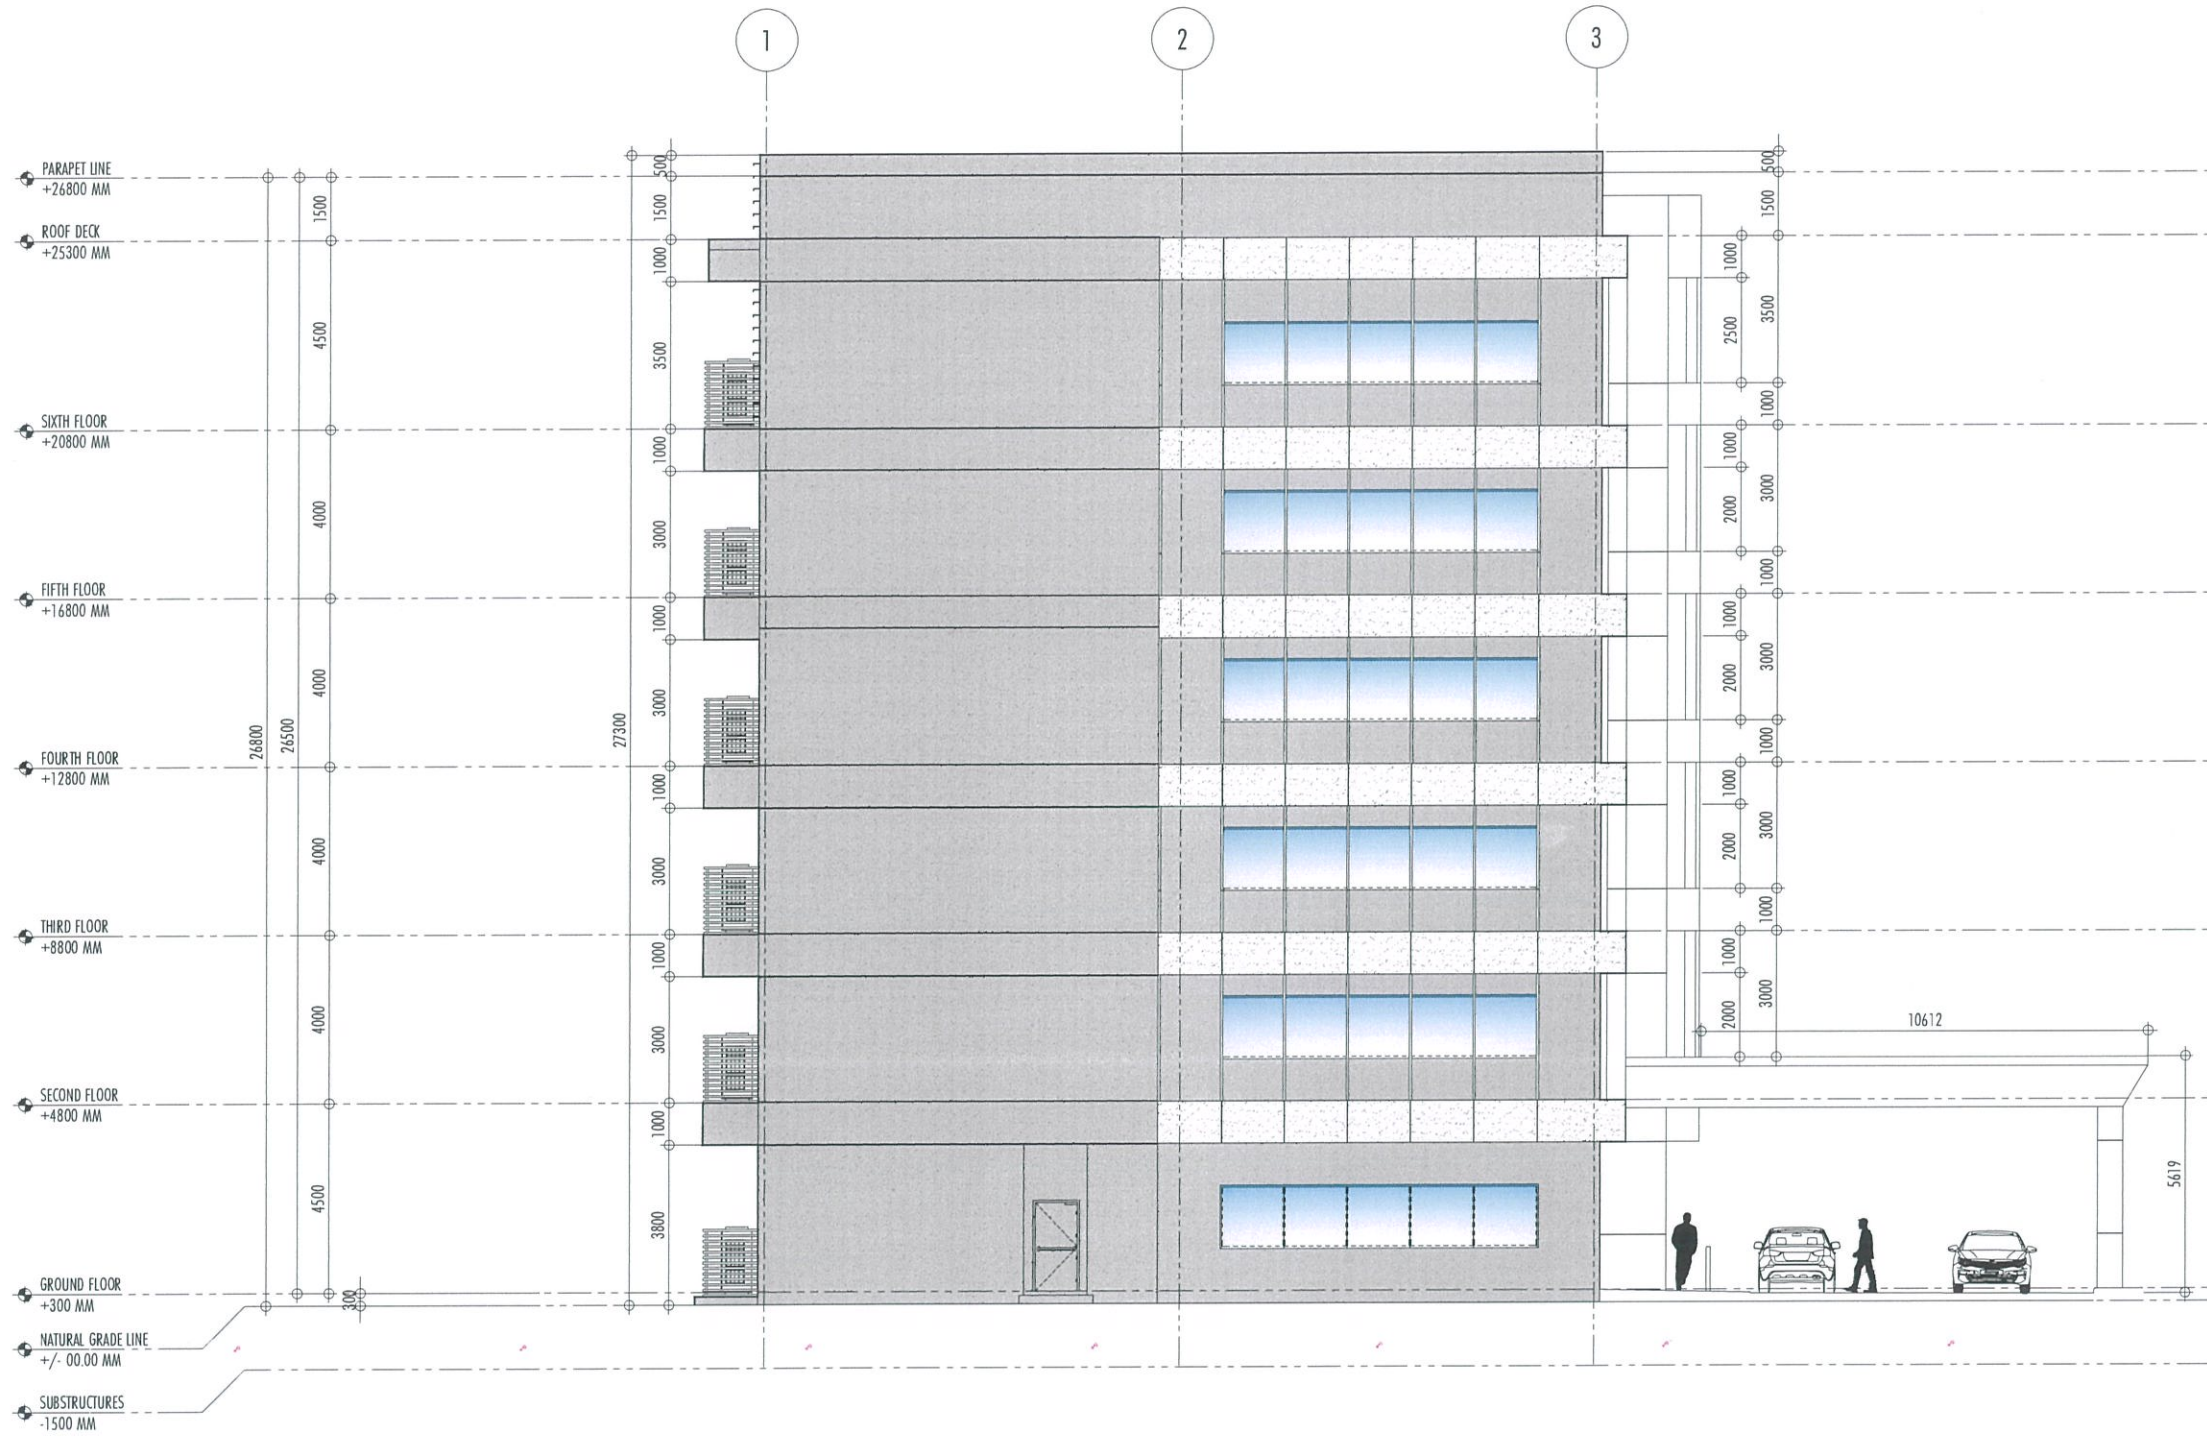

1 LEFT SIDE ELEVATION
A-404 SCALE: 1:100 MTS

THIS DRAWINGS AND DESIGN IS EXCLUSIVE PROPERTIES OF CIVIL AVIATION AUTHORITY OF THE PHILIPPINES AND SUCH MUST NOT BE REPRODUCED, EXHIBITED, LOANED NOR COPIED IN PART OR IN WHOLE WITHOUT PROPER PERMISSION AND/OR WRITTEN CONSENT FROM THE DIRECTOR GENERAL CAAP.

AERODROME DEVELOPMENT AND MANAGEMENT SERVICE

INFRASTRUCTURE DEVELOPMENT AND DESIGN DIVISION

DESIGN STAFF:	INITIAL / DATE
DESIGNED BY:	IDDD
DRAWN BY:	IDDD
CHECKED BY:	

REVIEWED BY:


 RAUL R. CRUCENA
 Division Chief III, IDDD-AED

SUBMITTED BY:


 ARNEL F. BORLADO
 Department Manager III, AED-ADMS

RECOMMEND APPROVAL:


 LT COL VALENTINO A. DIONELA PAF (RET)
 Assistant Director General II, ADMS

APPROVED BY:


 CAPTAIN MANUEL ANTONIO L. TAMAYO
 Director General

NOTES/REVISIONS:

PROJECT:

NEW CAAP BUILDING


LOCATION:

CAAP HEAD OFFICE
 NAIA ROAD, PASAY CITY

SHEET CONTENTS:

• LONGITUDINAL SECTION


DRAWING SCALE:	SHEET NO:
1:100 M	A-501

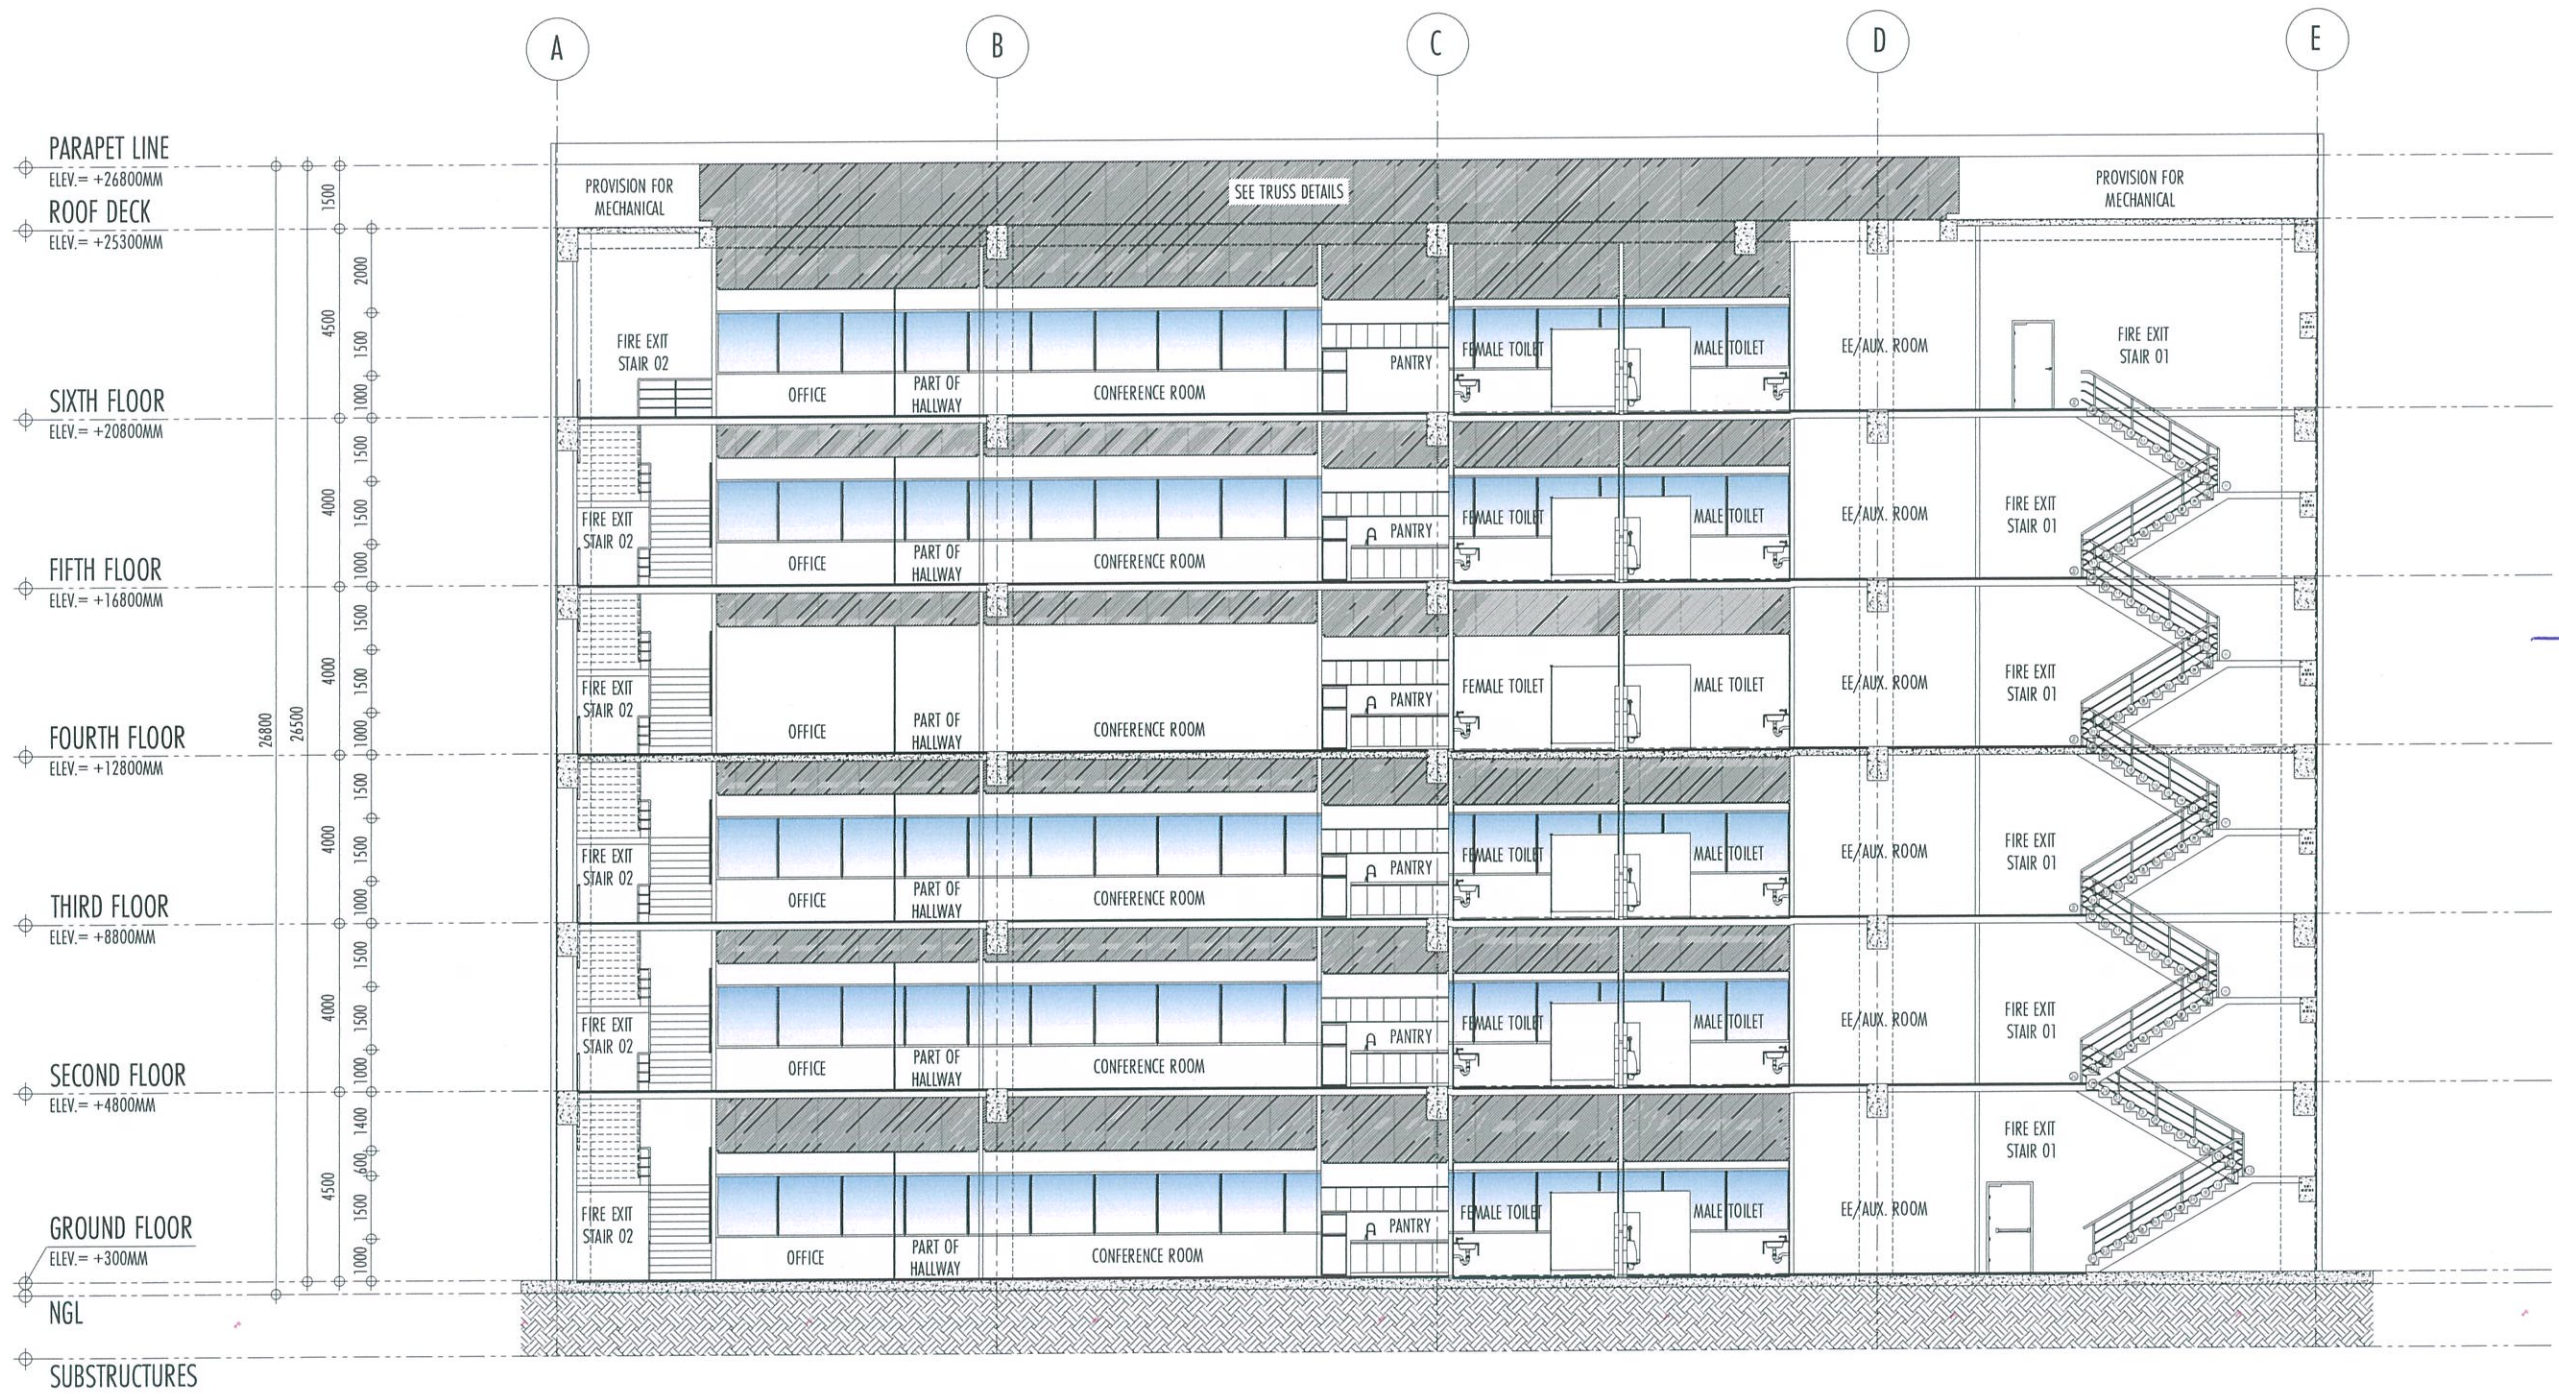

1

A-501

LONGITUDINAL SECTION
 SCALE: 1:100 MTS

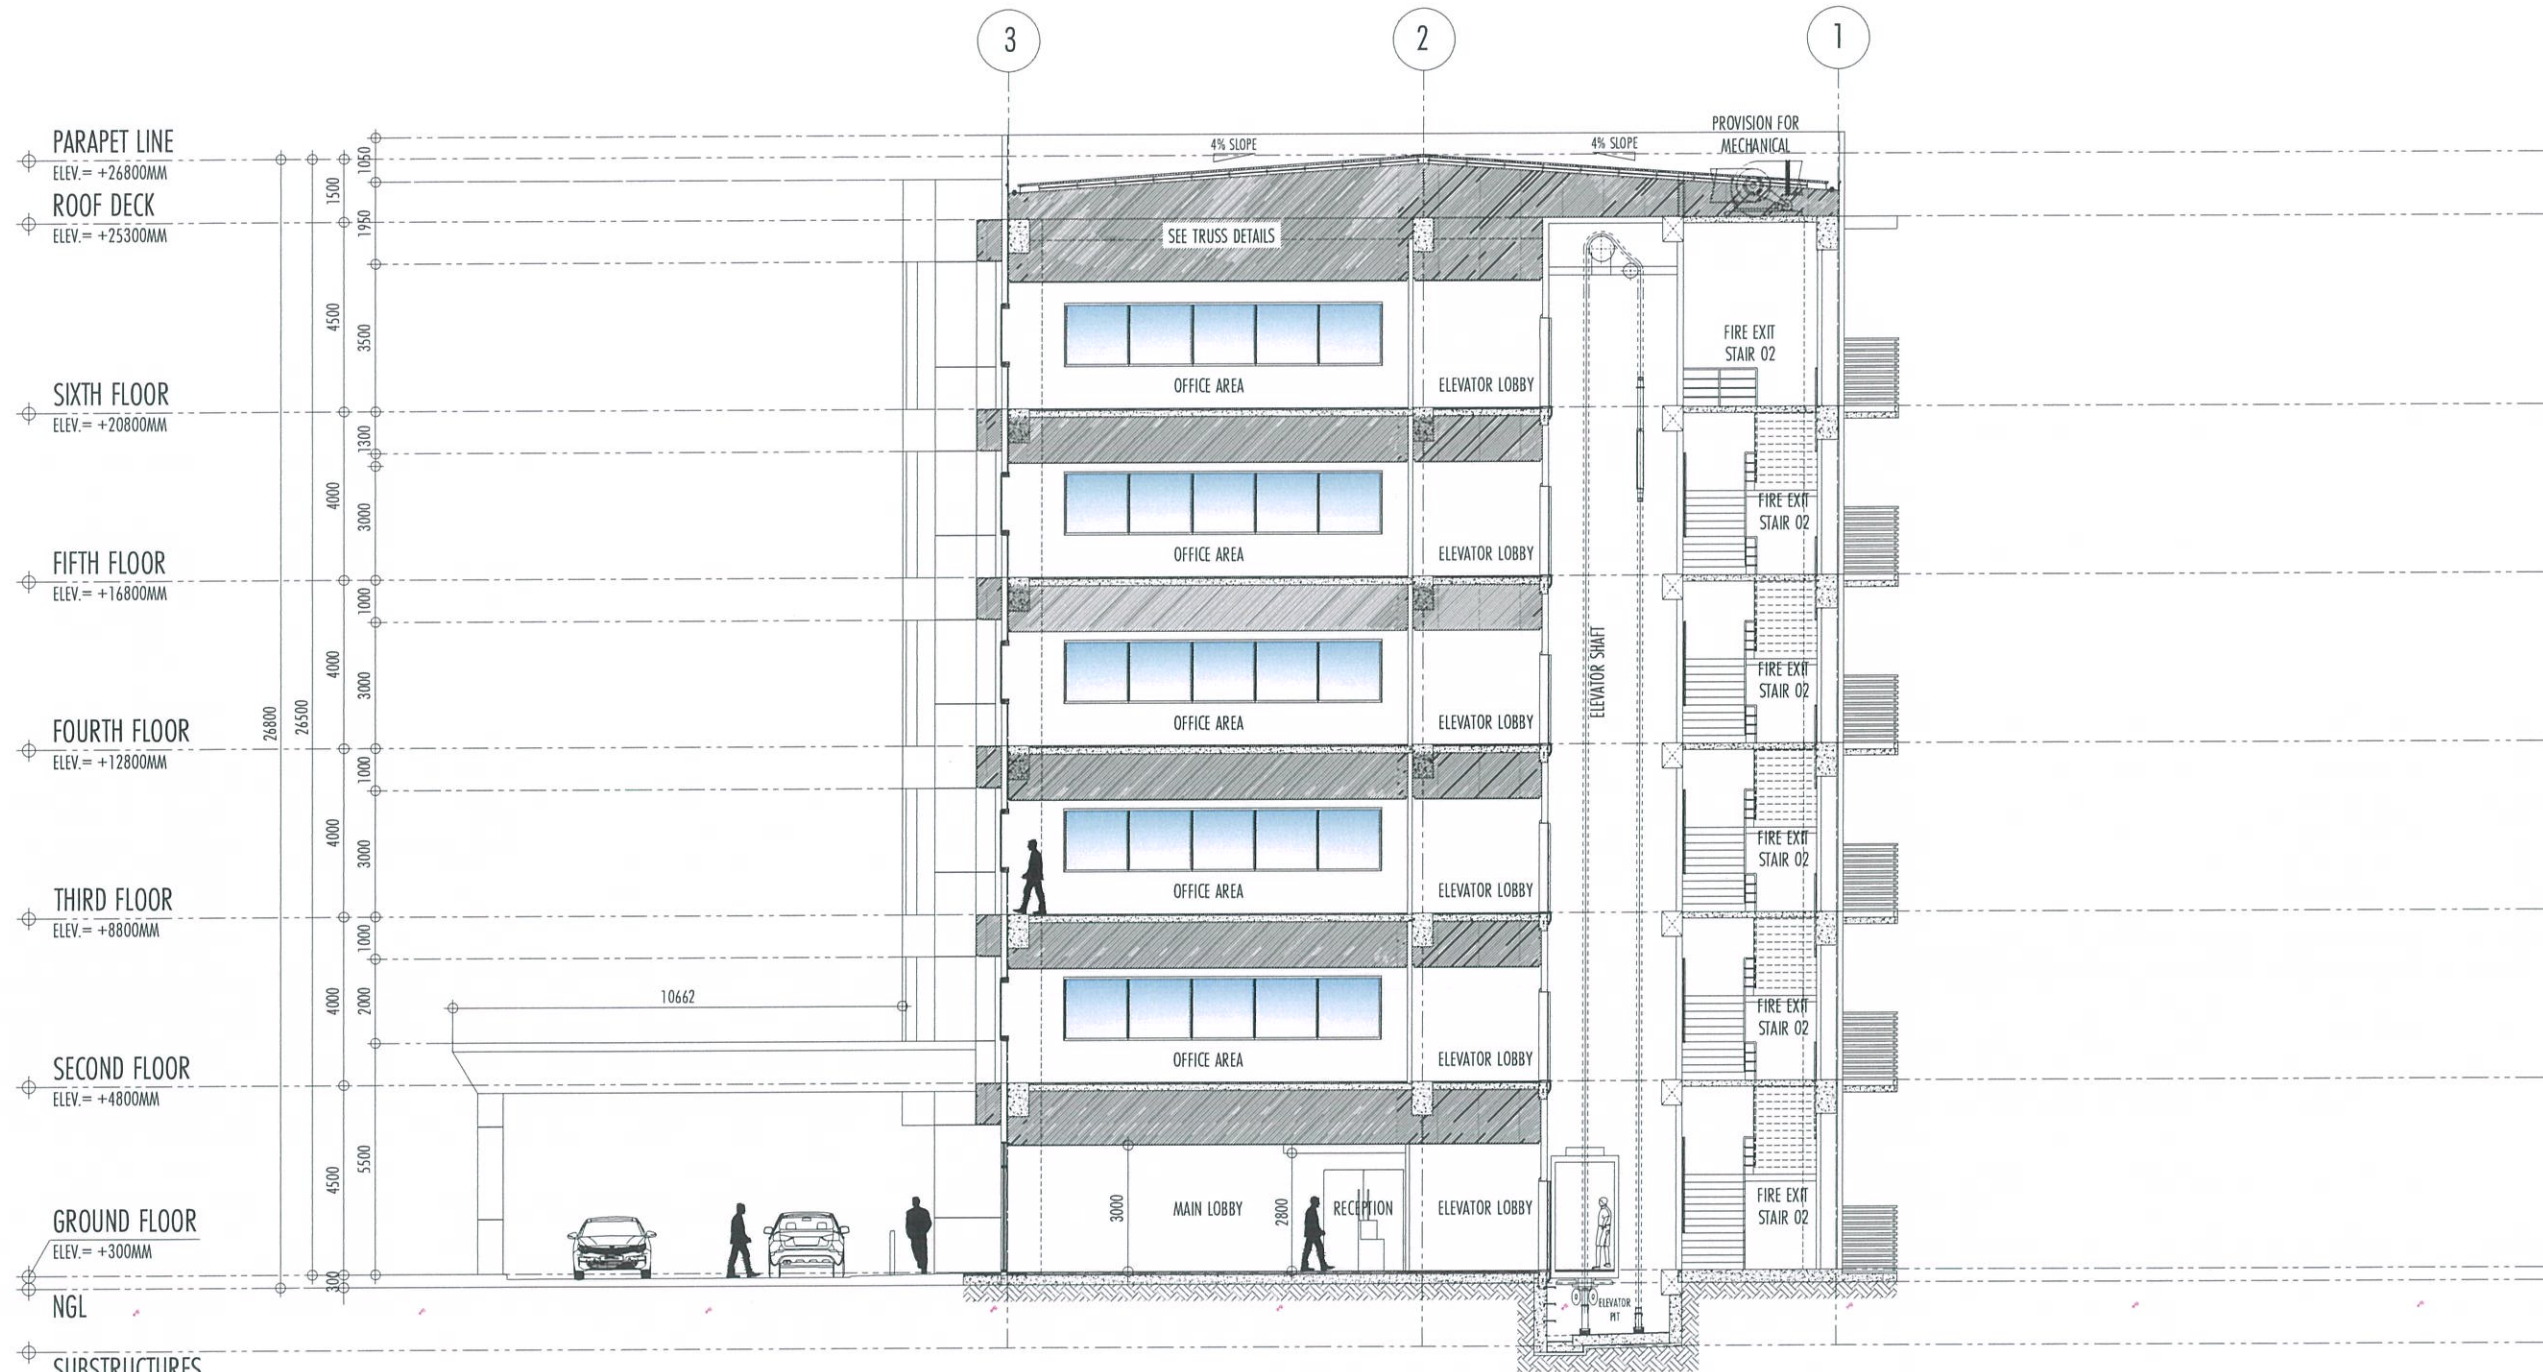

1 CROSS SECTION
A-502 SCALE: 1:100 MTS

THIS DRAWINGS AND DESIGN IS EXCLUSIVE PROPERTIES OF CIVIL AVIATION AUTHORITY OF THE PHILIPPINES AND SUCH MUST NOT BE REPRODUCED, EXHIBITED, LOANED NOR COPIED IN PART OR IN WHOLE WITHOUT PROPER PERMISSION AND/OR WRITTEN CONSENT FROM THE DIRECTOR GENERAL CAAP.

AERODROME DEVELOPMENT AND MANAGEMENT SERVICE

INFRASTRUCTURE DEVELOPMENT AND DESIGN DIVISION

DESIGN STAFF:	INITIAL / DATE
DESIGNED BY:	IDDD
DRAWN BY:	IDDD 940
CHECKED BY:	

REVIEWED BY:
RAUL R. CRUCENA
Division Chief III, IDDD-AED

SUBMITTED BY:
ARNEL F. BORLADO
Department Manager III, AED-ADMS

RECOMMEND APPROVAL:
LT COL. VALENTINO A. DIONELA PAF (RET)
Assistant Director General II, ADMS

APPROVED BY:
CAPTAIN MANUEL ANTONIO L. TAMAYO
Director General




NOTES/REVISIONS:

PROJECT:
NEW CAAP BUILDING

LOCATION:
CAAP HEAD OFFICE
NAIA ROAD, PASAY CITY

SHEET CONTENTS:
• CROSS SECTION

DRAWING SCALE:	SHEET NO:
1:100 M	A-502

  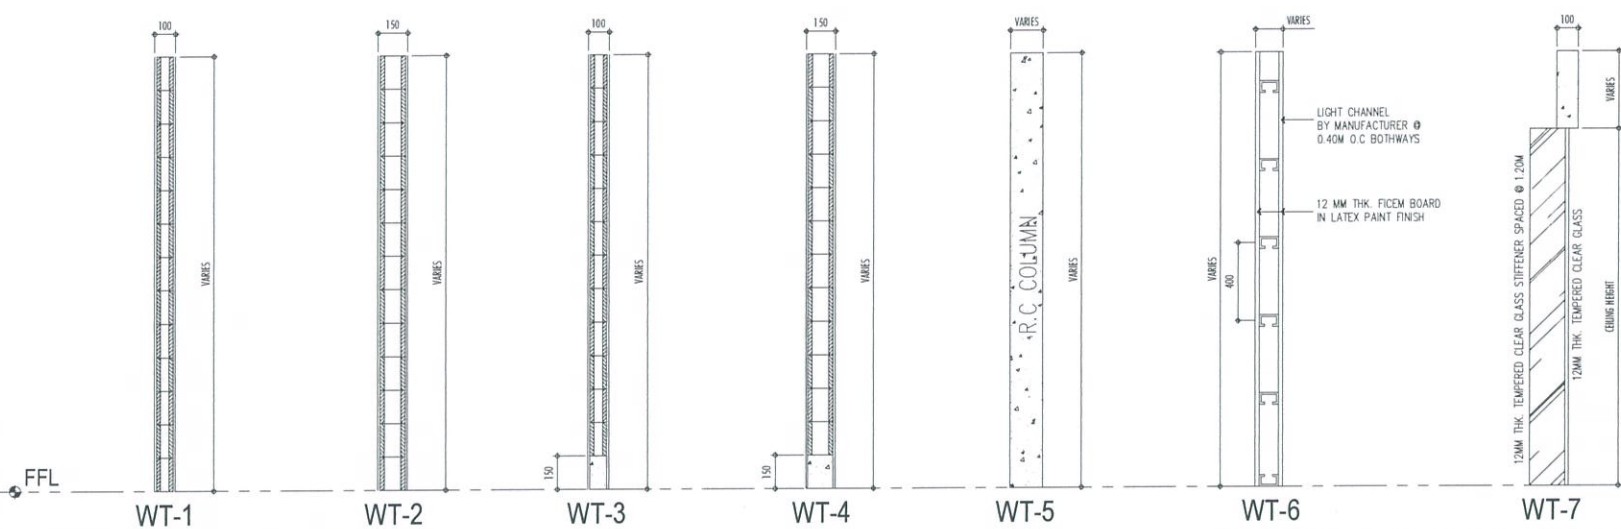LEGEND		SCHEDULE OF WALL TYPES				 REPUBLIC OF THE PHILIPPINES CIVIL AVIATION AUTHORITY OF THE PHILIPPINES AERODROME DEVELOPMENT AND MANAGEMENT SERVICE NAIA ROAD, 1305 PASAY CITY THIS DRAWINGS AND DESIGN IS EXCLUSIVE PROPERTIES OF CIVIL AVIATION AUTHORITY OF THE PHILIPPINES AND SUCH MUST NOT BE REPRODUCED, EXHIBITED, LOANED NOR COPIED IN PART OR IN WHOLE WITHOUT PROPER PERMISSION AND/OR WRITTEN CONSENT FROM THE DIRECTOR GENERAL CAAP. AERODROME DEVELOPMENT AND MANAGEMENT SERVICE INFRASTRUCTURE DEVELOPMENT AND DESIGN DIVISION DESIGN STAFF: INITIAL / DATE DESIGNED BY: IDDD DRAWN BY: IDDD CHECKED BY: REVIEWED BY:  RAUL R. CRUCENA Division Chief II, IDDD-AED  ARNEL F. BORLADO Department Manager III, AED-ADMS  LT COL VALENTINO A DIONELA PAF (RET) Assistant Director General II, ADMS  CAPTAIN MANUEL ANTONIO L. TAMAYO Director General NOTES/REVISIONS: PROJECT: NEW CAAP BUILDING LOCATION: CAAP HEAD OFFICE NAIA ROAD, PASAY CITY SHEET CONTENTS: SCHEDULE OF FINISHES, WALL TYPES, CEILING LEGENDS DRAWING SCALE: 1:100 M SHEET NO: A-601	
WALL FINISHES							
WALL FINISHES							
REPUBLIC OF THE PHILIPPINES
CIVIL AVIATION AUTHORITY OF THE PHILIPPINES
AERODROME DEVELOPMENT AND MANAGEMENT SERVICE
NAIA ROAD, 1300 PASAY CITY

THIS DRAWINGS AND DESIGN IS EXCLUSIVE PROPERTIES OF CIVIL AVIATION AUTHORITY OF THE PHILIPPINES AND SUCH MUST NOT BE REPRODUCED, EXHIBITED, LOANED NOR COPIED IN PART OR IN WHOLE WITHOUT PROPER PERMISSION AND/OR WRITTEN CONSENT FROM THE DIRECTOR GENERAL CAAP.

AERODROME DEVELOPMENT AND MANAGEMENT SERVICE

INFRASTRUCTURE DEVELOPMENT AND DESIGN DIVISION

DESIGN STAFF:	INITIAL / DATE
DESIGNED BY:	IDDD
DRAWN BY:	IDDD
CHECKED BY:	

REVIEWED BY:

RAUL R. CRUCENA
Division Chief III, IDDD-AED

SUBMITTED BY:

ARNEL F. BORLADO
Department Manager III, AED-ADMS

RECOMMEND APPROVAL:

LT COL VALENTINO A DIONELA PAF (RET)
Assistant Director General II, ADMS

APPROVED BY:

CAPTAIN MANUEL ANTONIO L. TAMAYO
Director General

NOTES/REVISIONS:

PROJECT:


NEW CAAP BUILDING

LOCATION:

CAAP HEAD OFFICE
NAIA ROAD, PASAY CITY

SHEET CONTENTS:
• GROUND FLOOR REFLECTED CEILING PLAN

DRAWING SCALE:	SHEET NO:
1:100 M	A-602

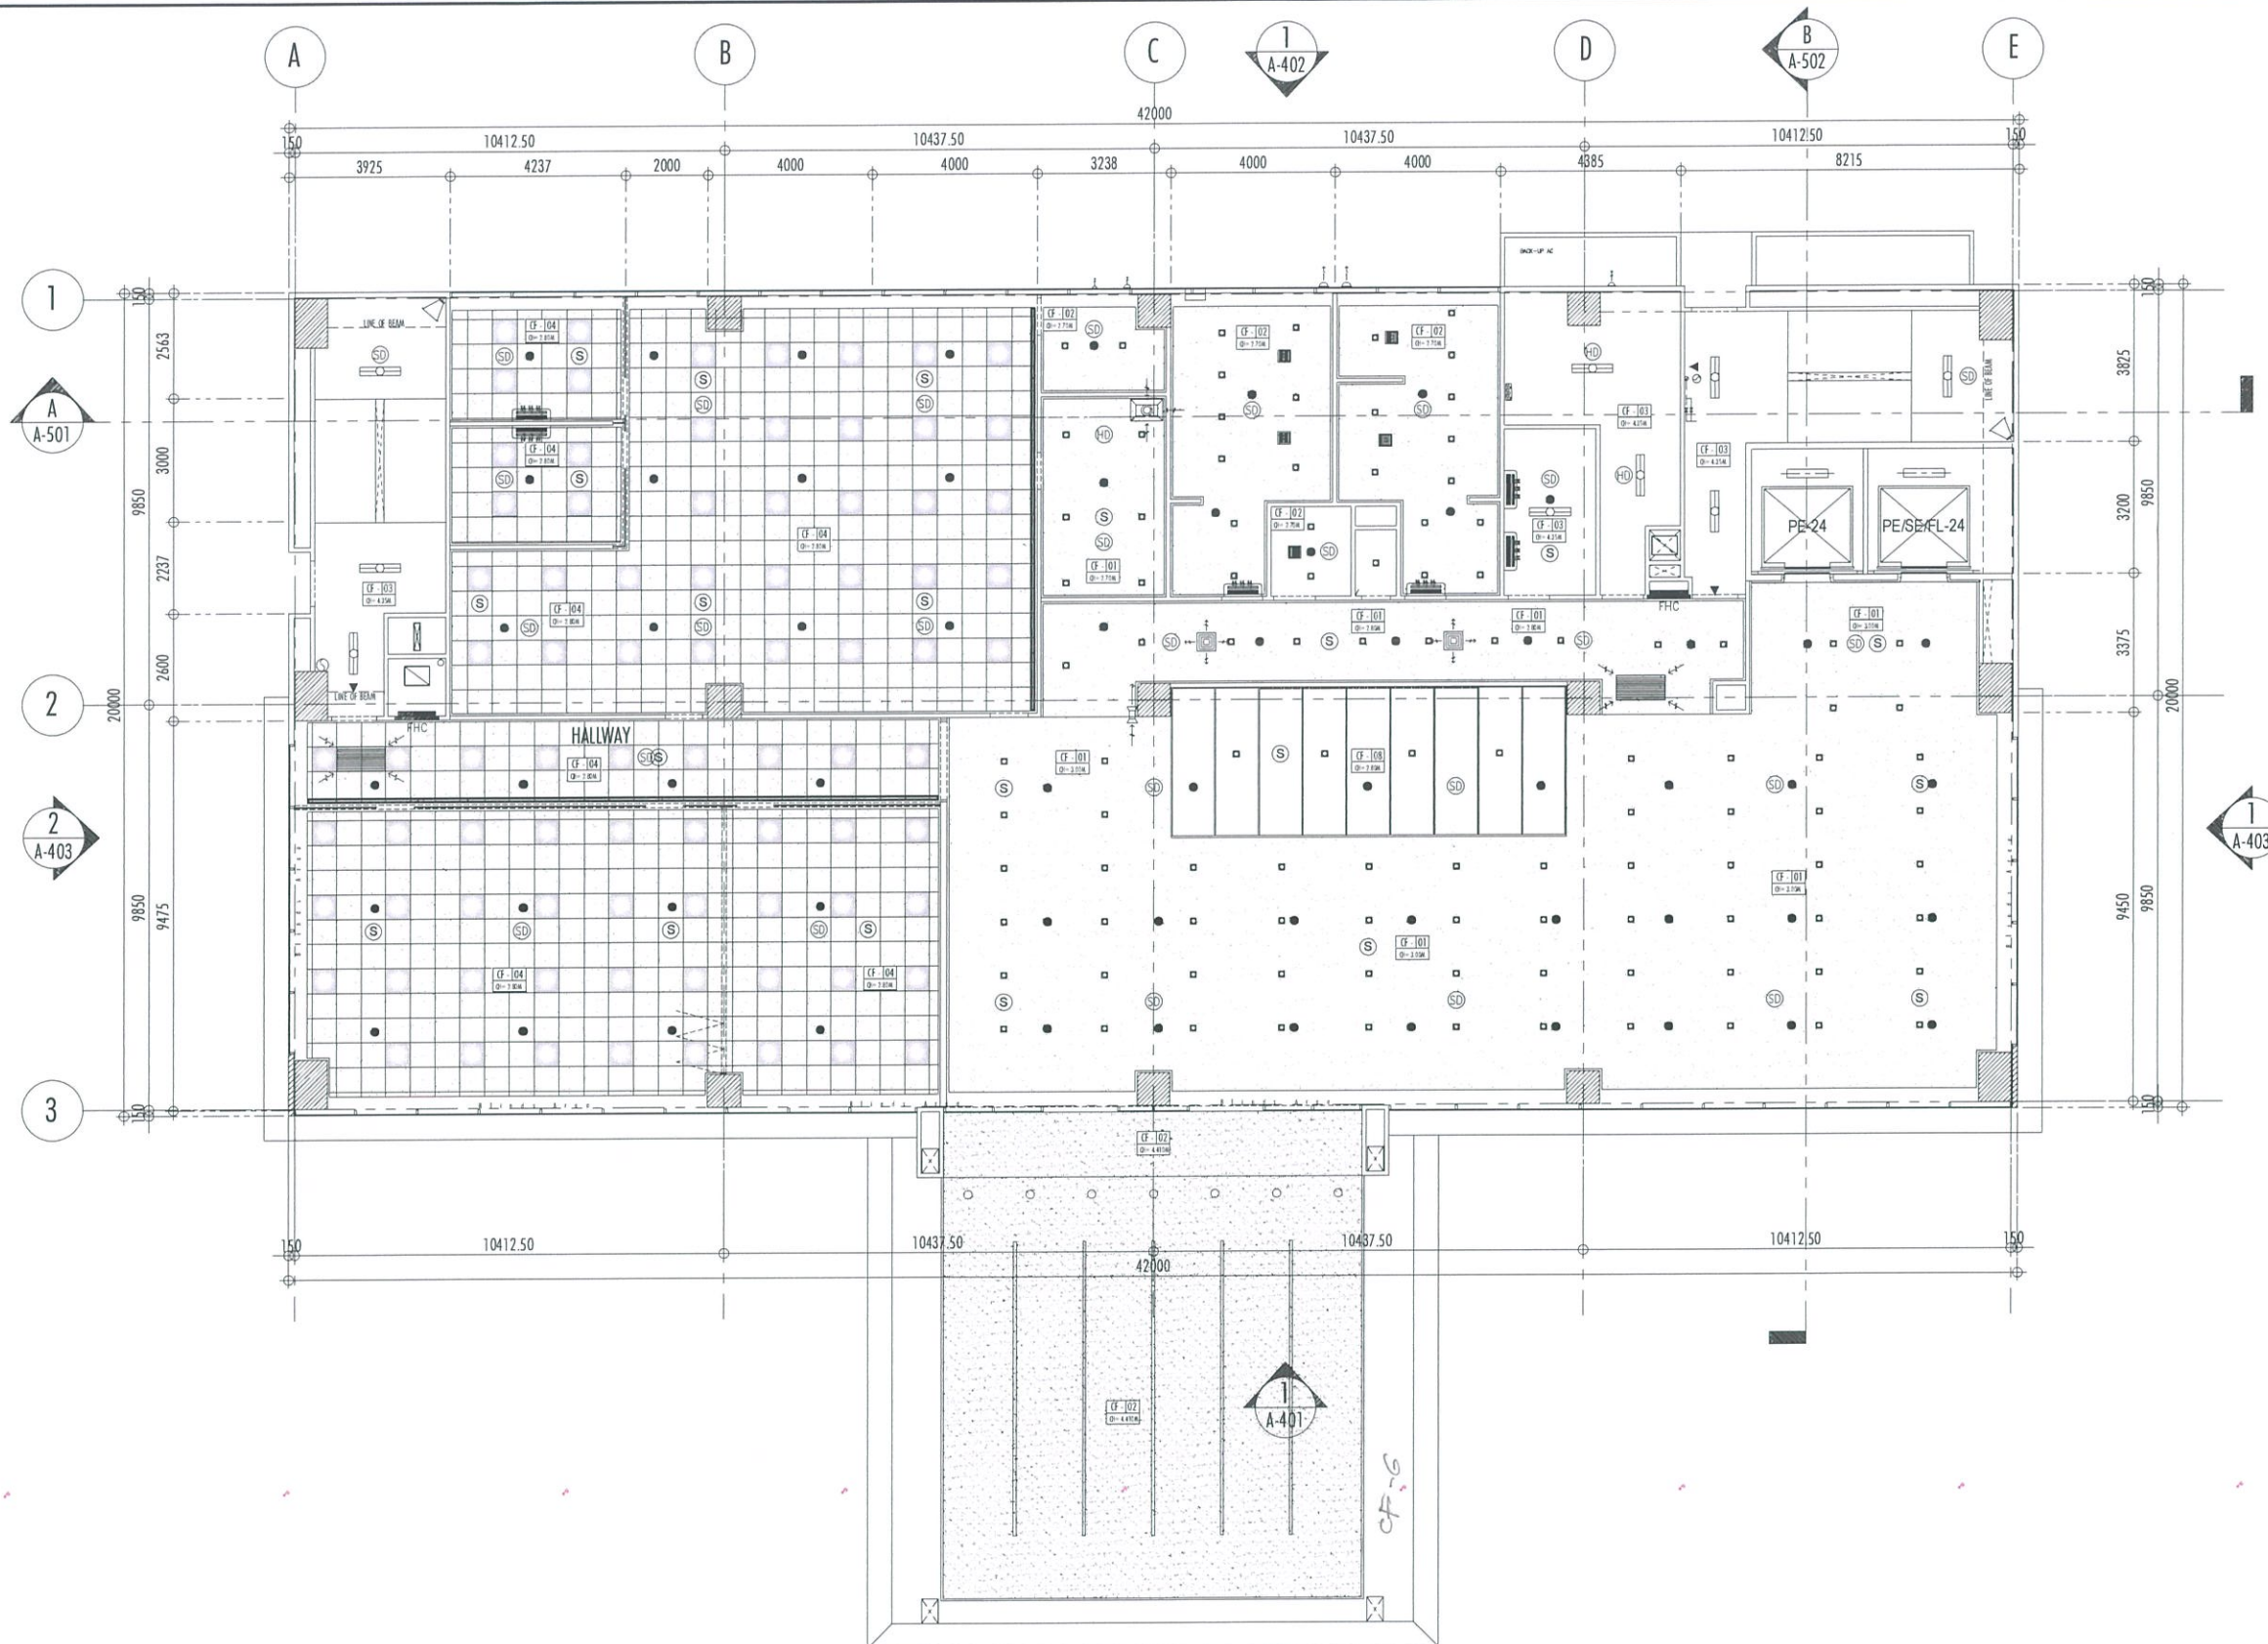

1
A-602
SCALE: 1:100 MTS
GROUND FLOOR REFLECTED CEILING PLAN



REPUBLIC OF THE PHILIPPINES
CIVIL AVIATION AUTHORITY OF THE PHILIPPINES
AERODROME DEVELOPMENT AND MANAGEMENT SERVICE
NAIA ROAD, 1300 PASAY CITY

THIS DRAWINGS AND DESIGN IS EXCLUSIVE PROPERTIES OF CIVIL AVIATION AUTHORITY OF THE PHILIPPINES AND SUCH MUST NOT BE REPRODUCED, EXHIBITED, LOANED NOR COPIED IN PART OR IN WHOLE WITHOUT PROPER PERMISSION AND/OR WRITTEN CONSENT FROM THE DIRECTOR GENERAL CAAP.

AERODROME DEVELOPMENT AND MANAGEMENT SERVICE

INFRASTRUCTURE DEVELOPMENT AND DESIGN DIVISION

DESIGN STAFF:	INITIAL / DATE
DESIGNED BY:	IDDD
DRAWN BY:	IDDD <i>AB</i>
CHECKED BY:	

REVIEWED BY:

Raul R. Crucena
RAUL R. CRUCENA
Division Chief II, IDDD-AED

SUBMITTED BY:

Arnel F. Borlado
ARNEL F. BORLADO
Department Manager III, AED-ADMS

RECOMMEND APPROVAL:

LT Col Valentino A. Dionela
LT COL VALENTINO A. DIONELA PAF (RET)
Assistant Director General II, ADMS

APPROVED BY:

Captain Manuel Antonio L. Tamayo
CAPTAIN MANUEL ANTONIO L. TAMAYO
Director General

NOTES/REVISIONS:

PROJECT:

NEW CAAP BUILDING


LOCATION:

CAAP HEAD OFFICE
NAIA ROAD, PASAY CITY

SHEET CONTENTS:

• SECOND FLOOR REFLECTED CEILING PLAN

DRAWING SCALE:	SHEET NO:
1:100 M	A-603

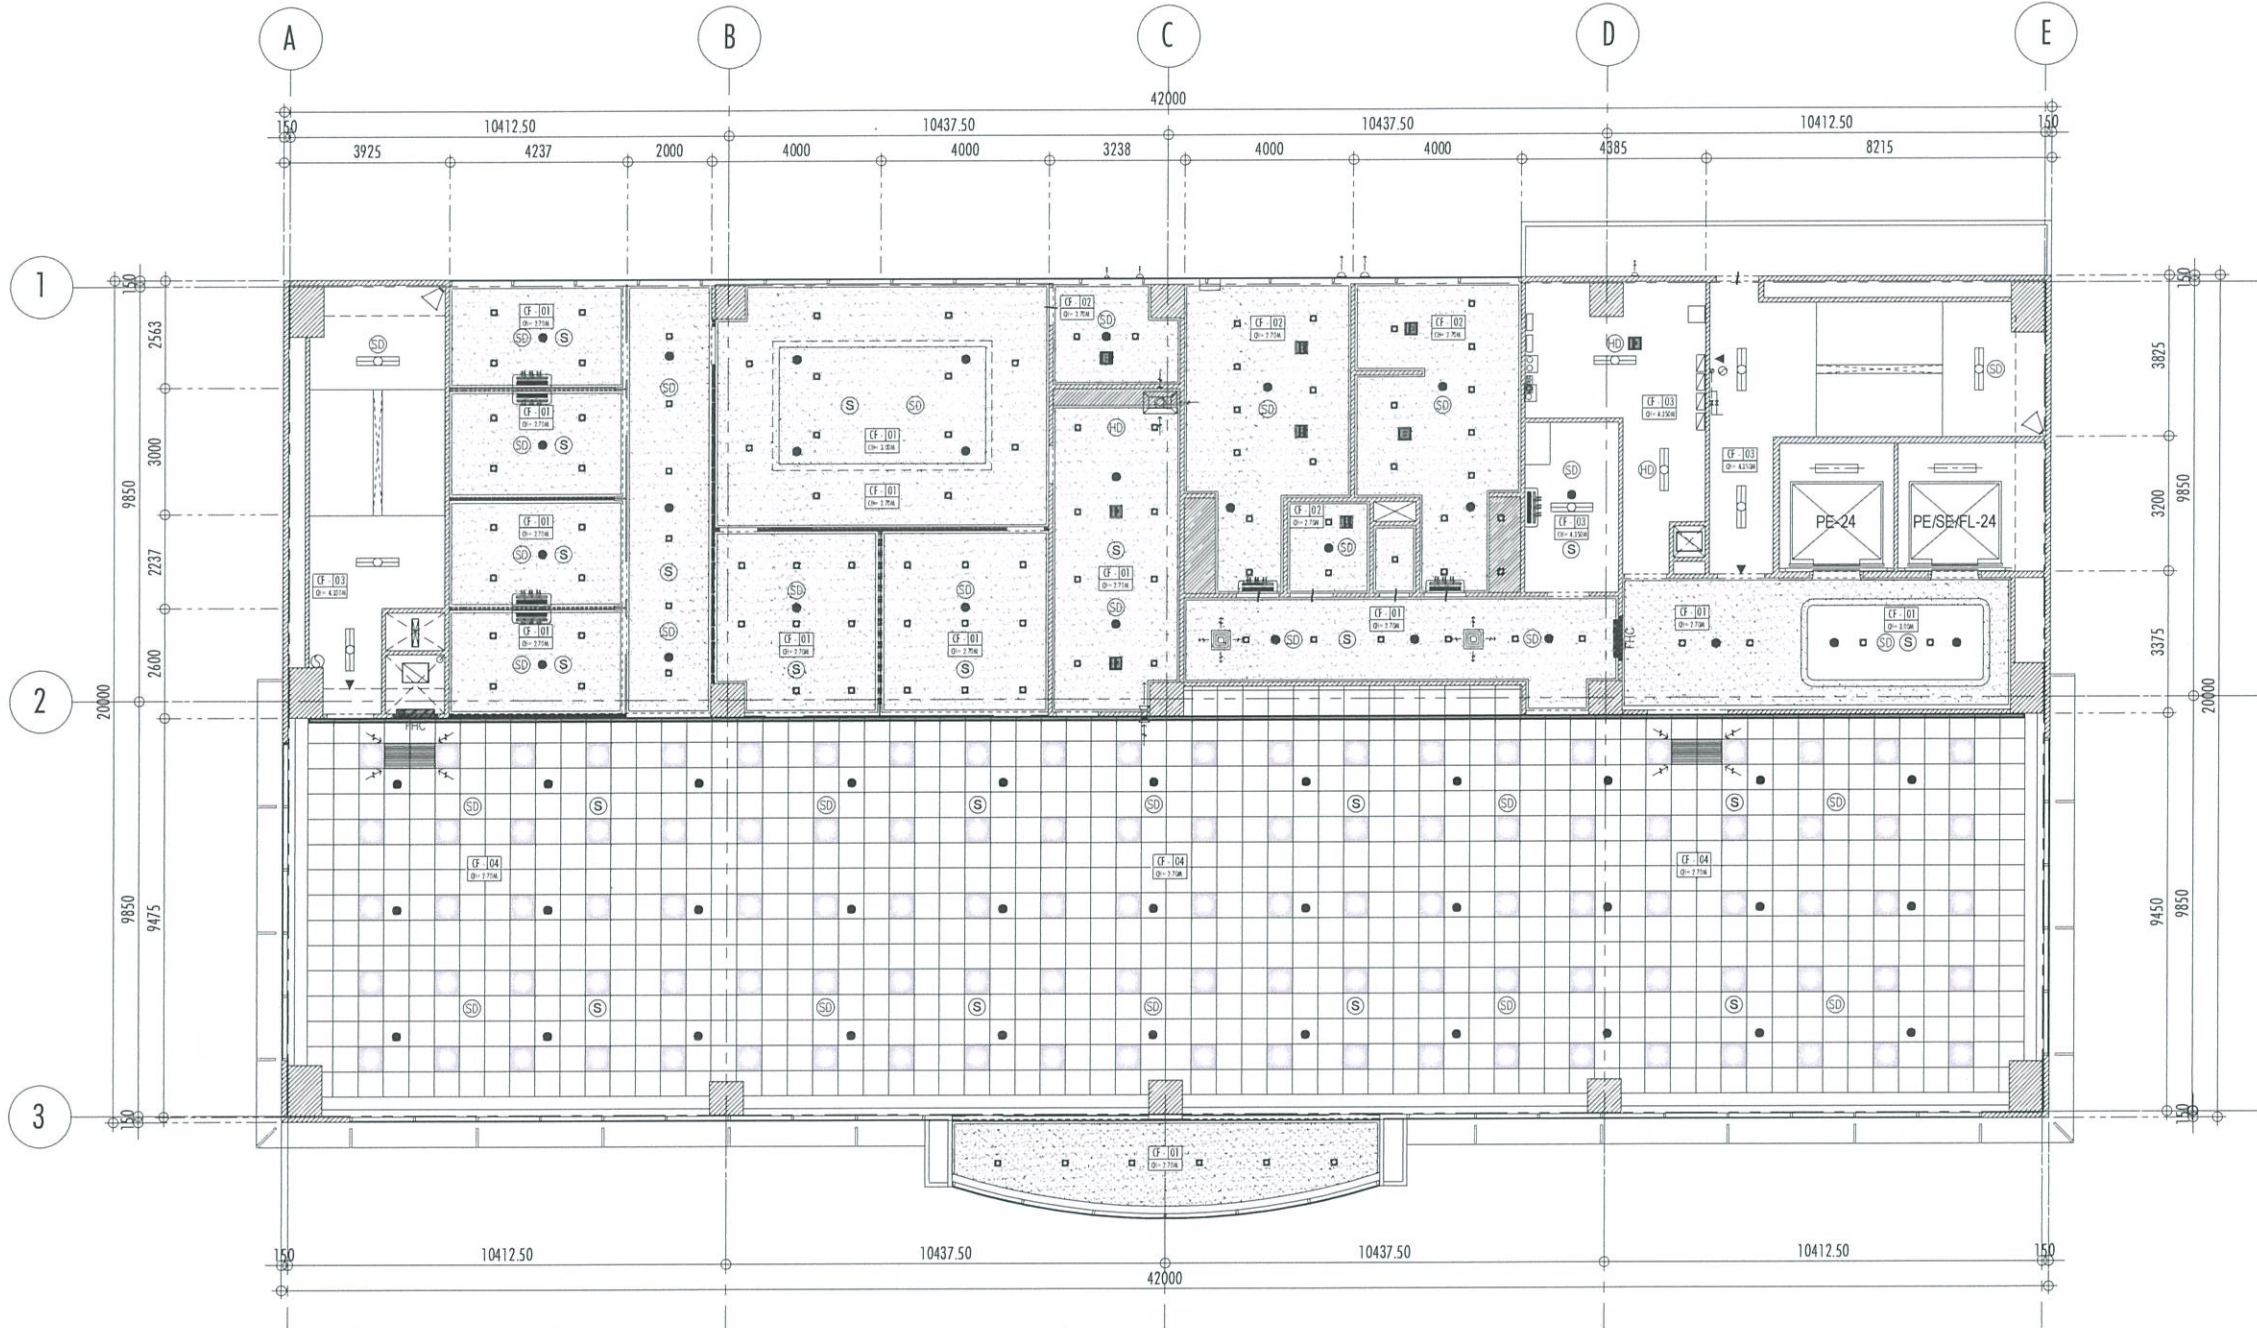

1 SECOND FLOOR REFLECTED CEILING PLAN
A-603 SCALE: 1:100 MTS



REPUBLIC OF THE PHILIPPINES
CIVIL AVIATION AUTHORITY OF THE PHILIPPINES
AERODROME DEVELOPMENT AND MANAGEMENT SERVICE
NAIA ROAD, 1300 PASAY CITY

THIS DRAWINGS AND DESIGN IS EXCLUSIVE PROPERTIES OF CIVIL AVIATION AUTHORITY OF THE PHILIPPINES AND SUCH MUST NOT BE REPRODUCED, EXHIBITED, LOANED NOR COPIED IN PART OR IN WHOLE WITHOUT PROPER PERMISSION AND/OR WRITTEN CONSENT FROM THE DIRECTOR GENERAL CAAP.

AERODROME DEVELOPMENT AND MANAGEMENT SERVICE

INFRASTRUCTURE DEVELOPMENT AND DESIGN DIVISION

DESIGN STAFF:	INITIAL / DATE
DESIGNED BY:	IDDD
DRAWN BY:	IDDD 46
CHECKED BY:	

REVIEWED BY:

RAUL R. CRUCENA
Division Chief III, IDDD-AED

SUBMITTED BY:

ARNEL F. BORLADO
Department Manager III, AED-ADMS

RECOMMEND APPROVAL:

LT COL VALENTINO A DIONELA PAF (RET)
Assistant Director General II, ADMS

APPROVED BY:

CAPTAIN MANUEL ANTONIO L. TAMAYO
Director General

NOTES/REVISIONS:

PROJECT:

NEW CAAP BUILDING


LOCATION:

**CAAP HEAD OFFICE
NAIA ROAD, PASAY CITY**

SHEET CONTENTS:

- **THIRD FLOOR REFLECTED CEILING PLAN**

DRAWING SCALE:	SHEET NO:
1:100 M	A-604

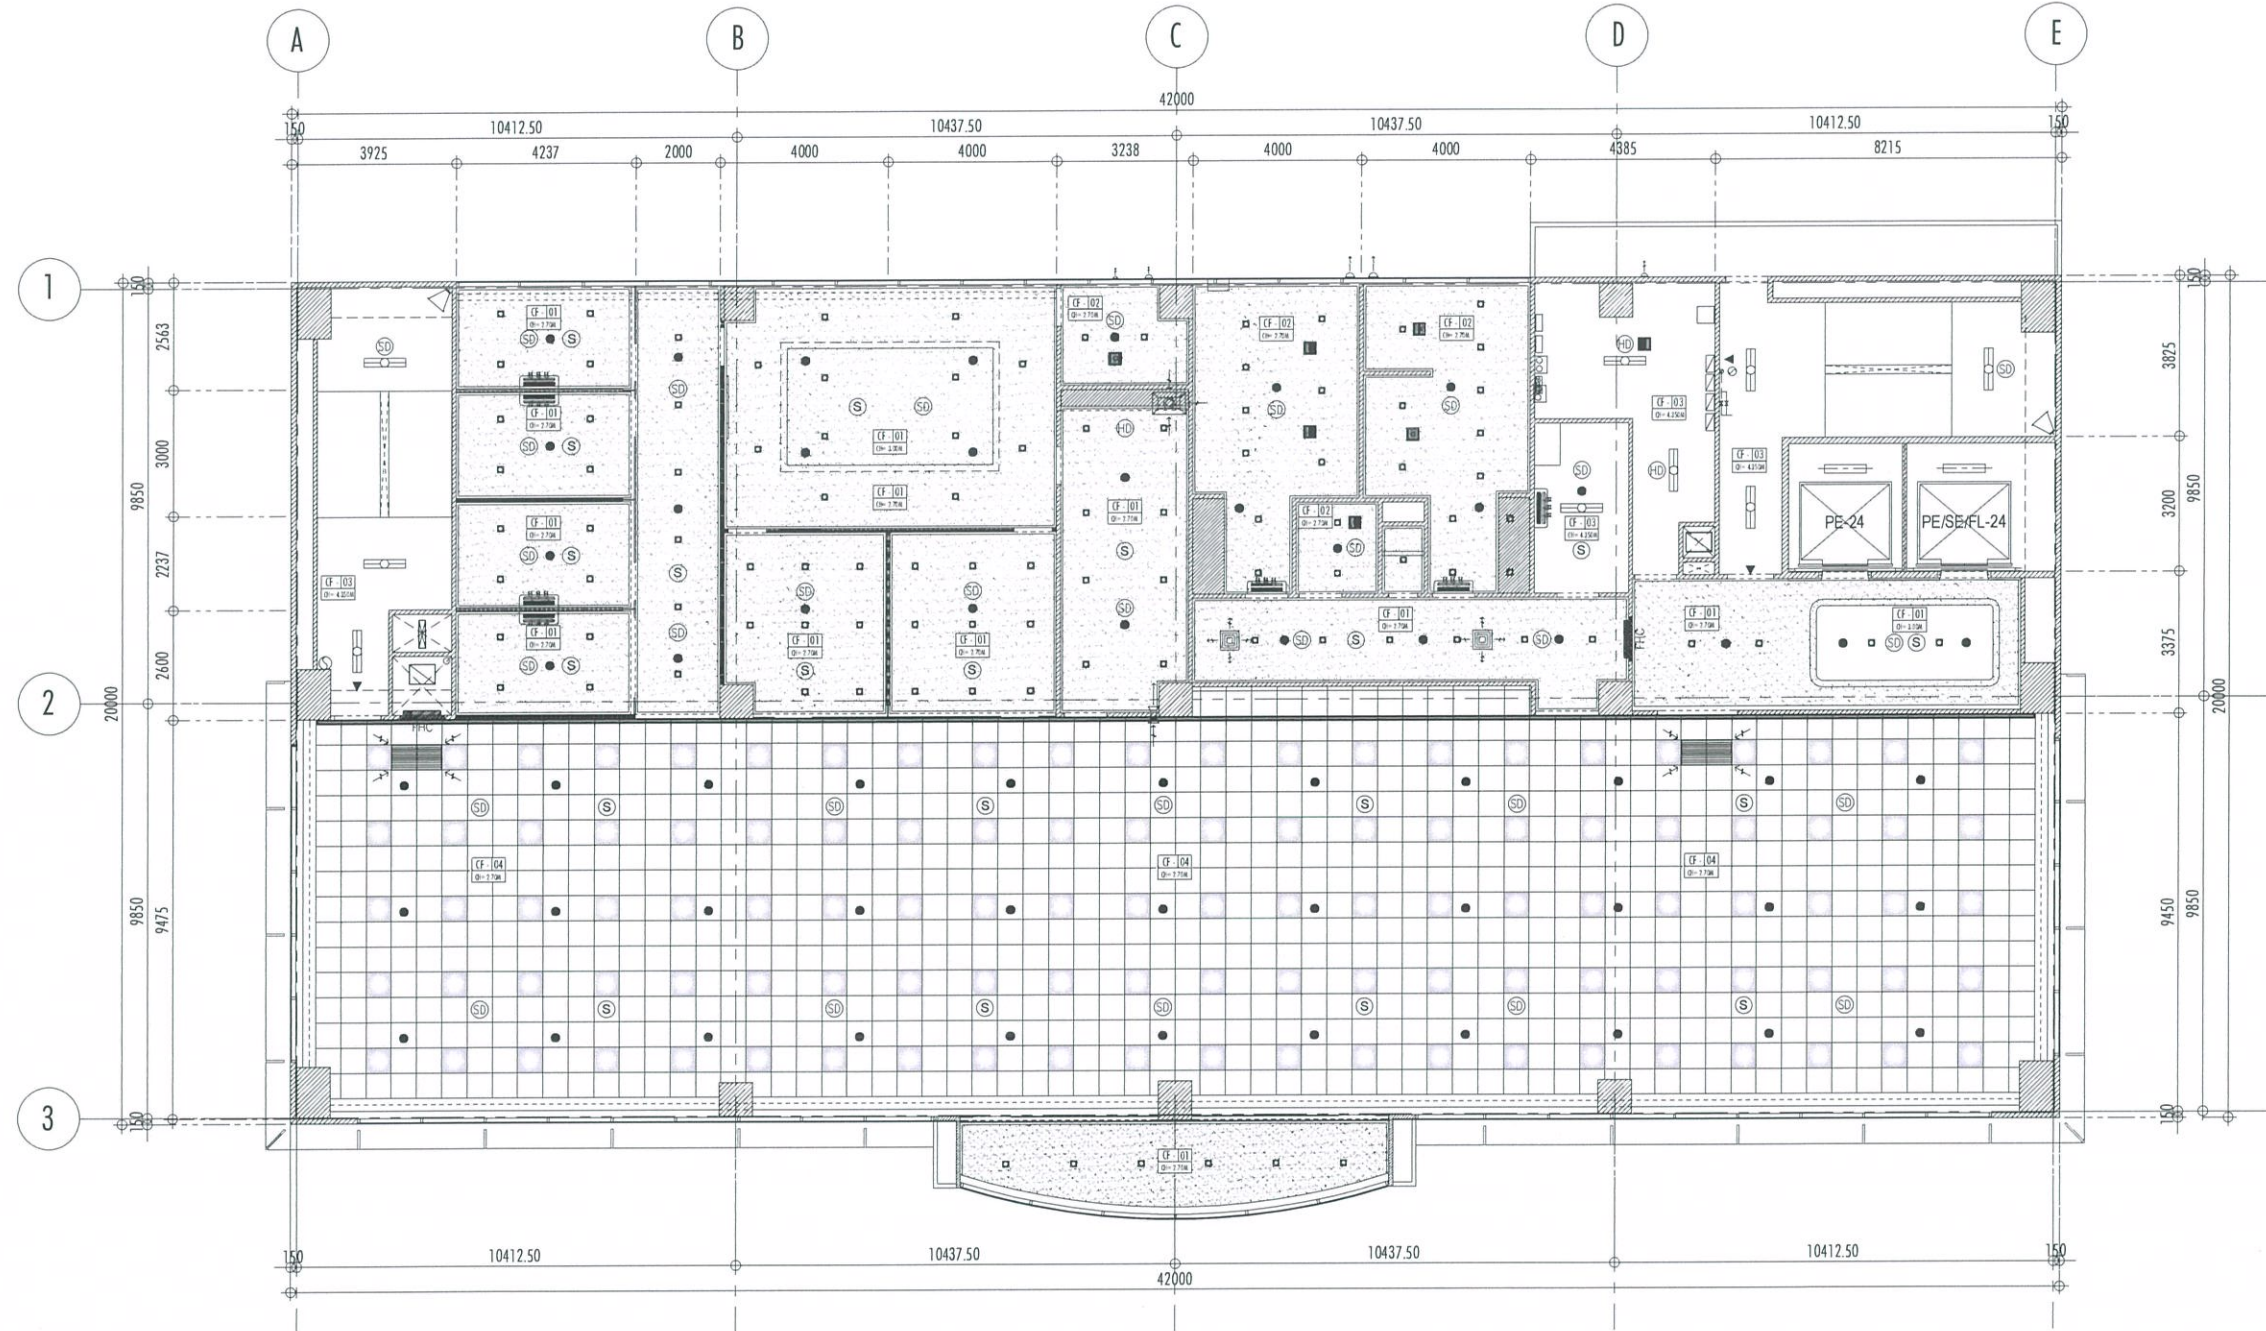

1 THIRD FLOOR REFLECTED CEILING PLAN
A-604 SCALE: 1:100 MTS



REPUBLIC OF THE PHILIPPINES
CIVIL AVIATION AUTHORITY OF THE PHILIPPINES
AERODROME DEVELOPMENT AND MANAGEMENT SERVICE
NAIA ROAD, 1300 PASAY CITY

THIS DRAWINGS AND DESIGN IS EXCLUSIVE PROPERTIES OF CIVIL AVIATION AUTHORITY OF THE PHILIPPINES AND SUCH MUST NOT BE REPRODUCED, EXHIBITED, LOANED NOR COPIED IN PART OR IN WHOLE WITHOUT PROPER PERMISSION AND/OR WRITTEN CONSENT FROM THE DIRECTOR GENERAL CAAP.

AERODROME DEVELOPMENT AND MANAGEMENT SERVICE

INFRASTRUCTURE DEVELOPMENT AND DESIGN DIVISION

DESIGN STAFF:	INITIAL / DATE
DESIGNED BY:	IDDD
DRAWN BY:	IDDD <i>416</i>
CHECKED BY:	

REVIEWED BY:

[Signature]
RAUL R. CRUCENA
Division Chief III, IDDD-AED

SUBMITTED BY:

[Signature]
ARNEL F. BORLADO
Department Manager III, AED-ADMS

RECOMMEND APPROVAL:

[Signature]
LT COL VALENTINO A. DIONELA PAF (RET)
Assistant Director General II, ADMS

APPROVED BY:

[Signature]
CAPTAIN MANUEL ANTONIO L. TAMAYO
Director General

NOTES/REVISIONS:

PROJECT:

NEW CAAP BUILDING


LOCATION:

CAAP HEAD OFFICE
NAIA ROAD, PASAY CITY

SHEET CONTENTS:

- FOURTH FLOOR REFLECTED CEILING PLAN

DRAWING SCALE:	SHEET NO:
1:100 M	A-605

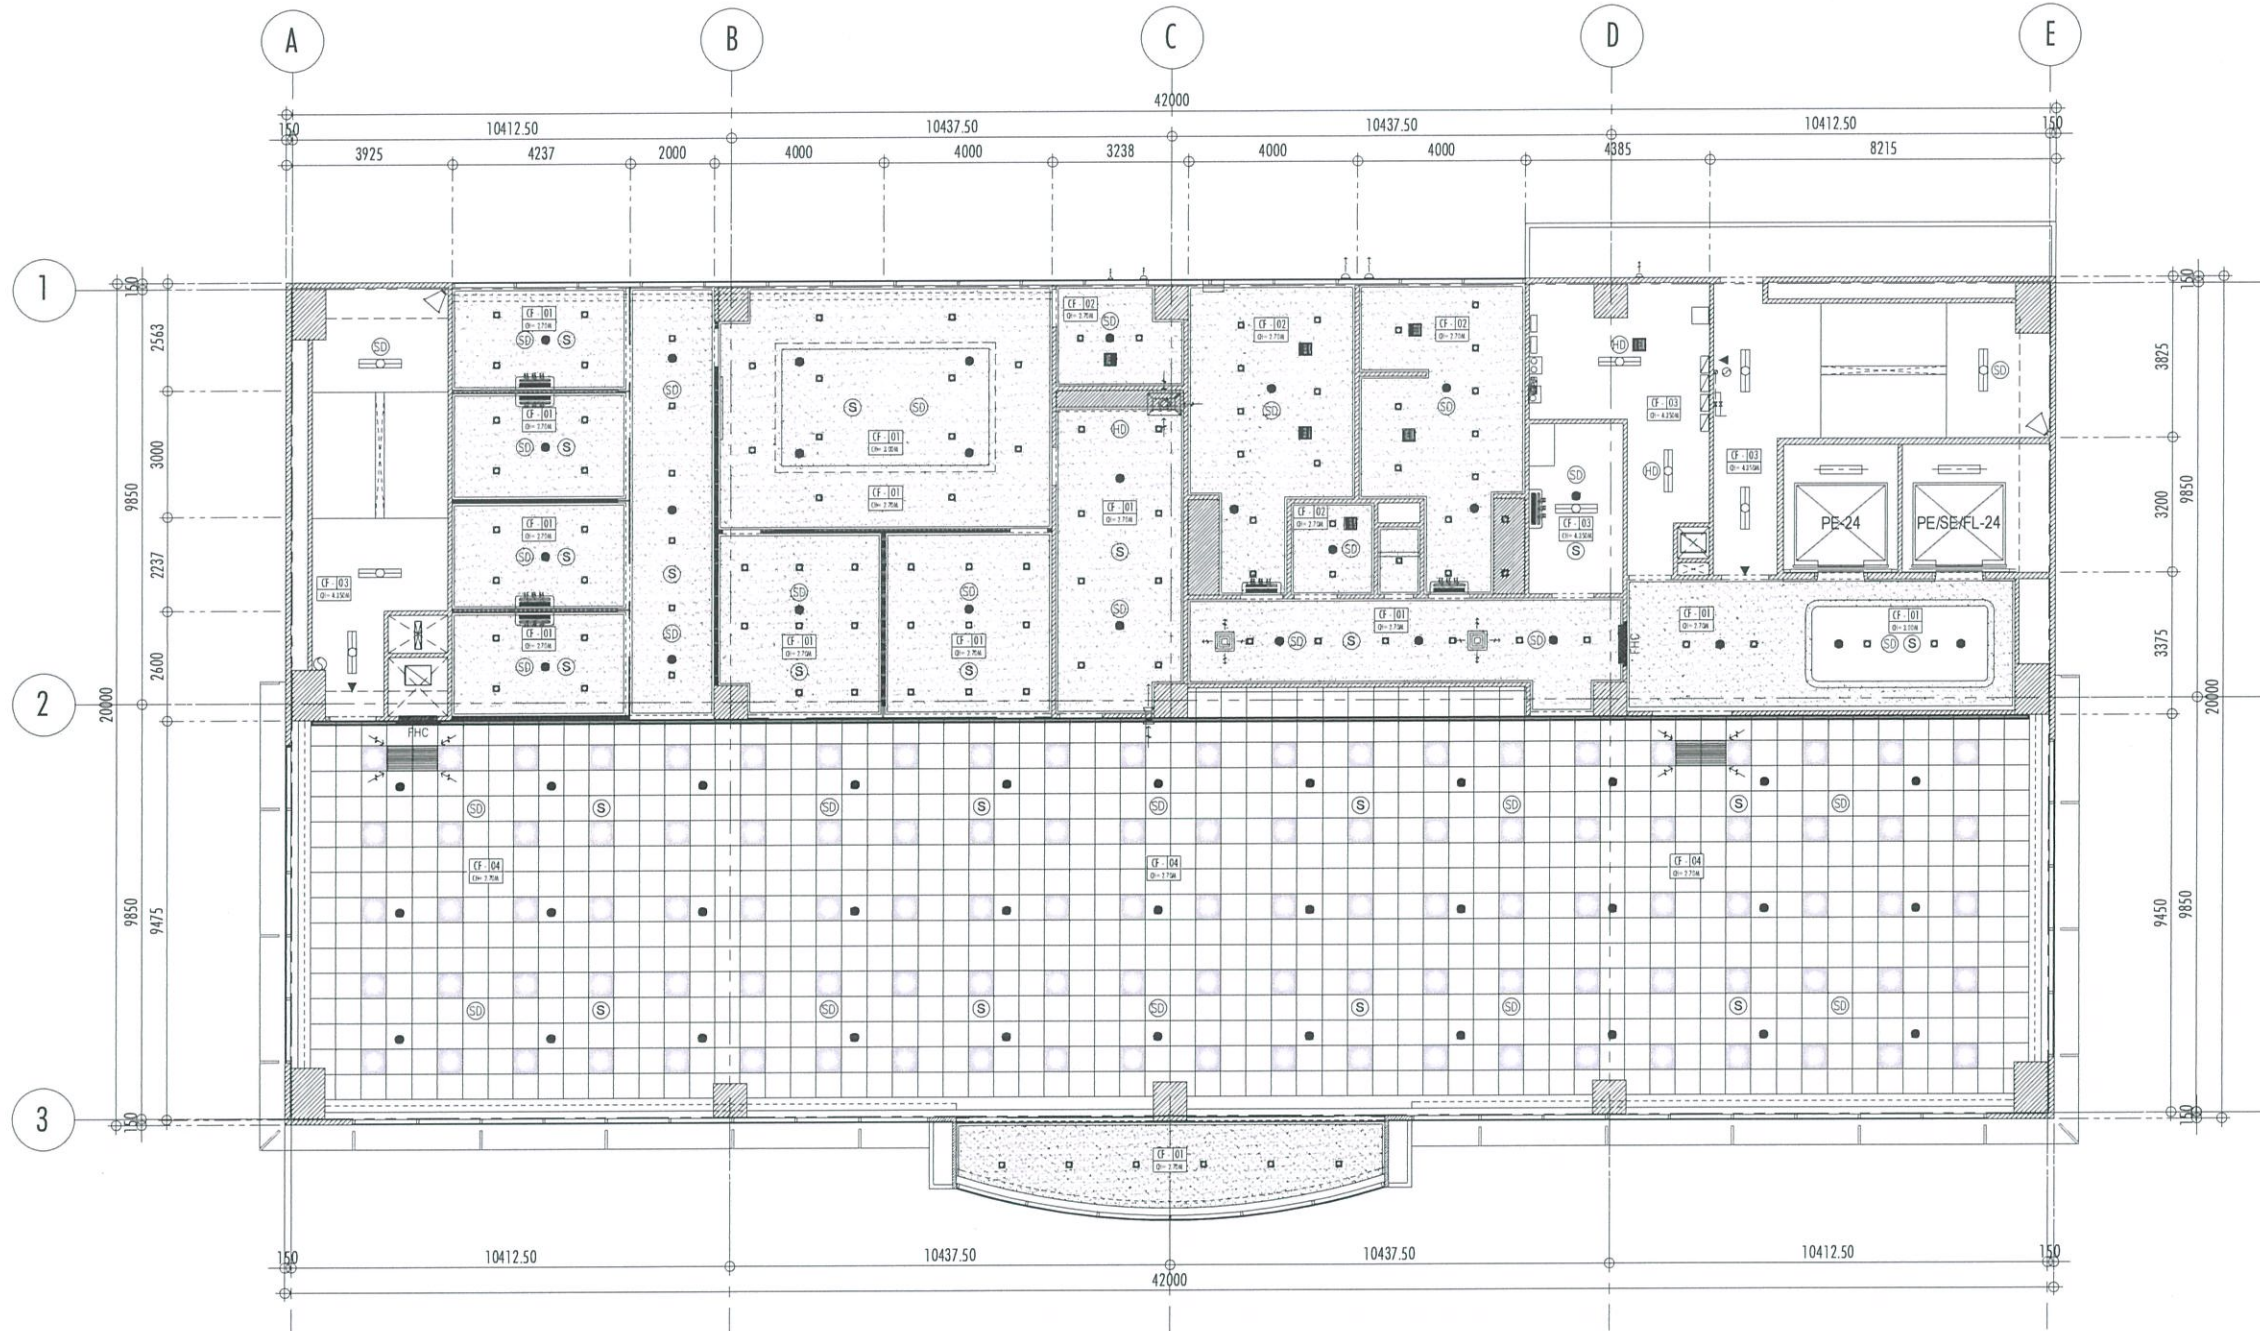

1
A-605 SCALE: 1:100 MTS

FOURTH FLOOR REFLECTED CEILING PLAN



REPUBLIC OF THE PHILIPPINES
CIVIL AVIATION AUTHORITY OF THE PHILIPPINES
AERODROME DEVELOPMENT AND MANAGEMENT SERVICE
NAIA ROAD, 1300 PASAY CITY

THIS DRAWINGS AND DESIGN IS EXCLUSIVE PROPERTIES OF CIVIL AVIATION AUTHORITY OF THE PHILIPPINES AND SUCH MUST NOT BE REPRODUCED, EXHIBITED, LOANED NOR COPIED IN PART OR IN WHOLE WITHOUT PROPER PERMISSION AND/OR WRITTEN CONSENT FROM THE DIRECTOR GENERAL CAAP.

AERODROME DEVELOPMENT AND MANAGEMENT SERVICE

INFRASTRUCTURE DEVELOPMENT AND DESIGN DIVISION

DESIGN STAFF:	INITIAL / DATE
DESIGNED BY:	IDDD
DRAWN BY:	IDDD <i>4b</i>
CHECKED BY:	

REVIEWED BY:
RAUL R. CRUCENA
Division Chief III, IDDD-AED

SUBMITTED BY:
ARNEL F. BORLADO
Department Manager III, AED-ADMS

RECOMMEND APPROVAL:
LT COL VALENTINO A. DIONELA PAF (RET)
Assistant Director General II, ADMS

APPROVED BY:
CAPTAIN MANUEL ANTONIO L. TAMAYO
Director General


NOTES/REVISIONS:

PROJECT:
NEW CAAP BUILDING

LOCATION:
CAAP HEAD OFFICE
NAIA ROAD, PASAY CITY

SHEET CONTENTS:
• FIFTH FLOOR REFLECTED CEILING PLAN

DRAWING SCALE:	SHEET NO:
1:100 M	A-606

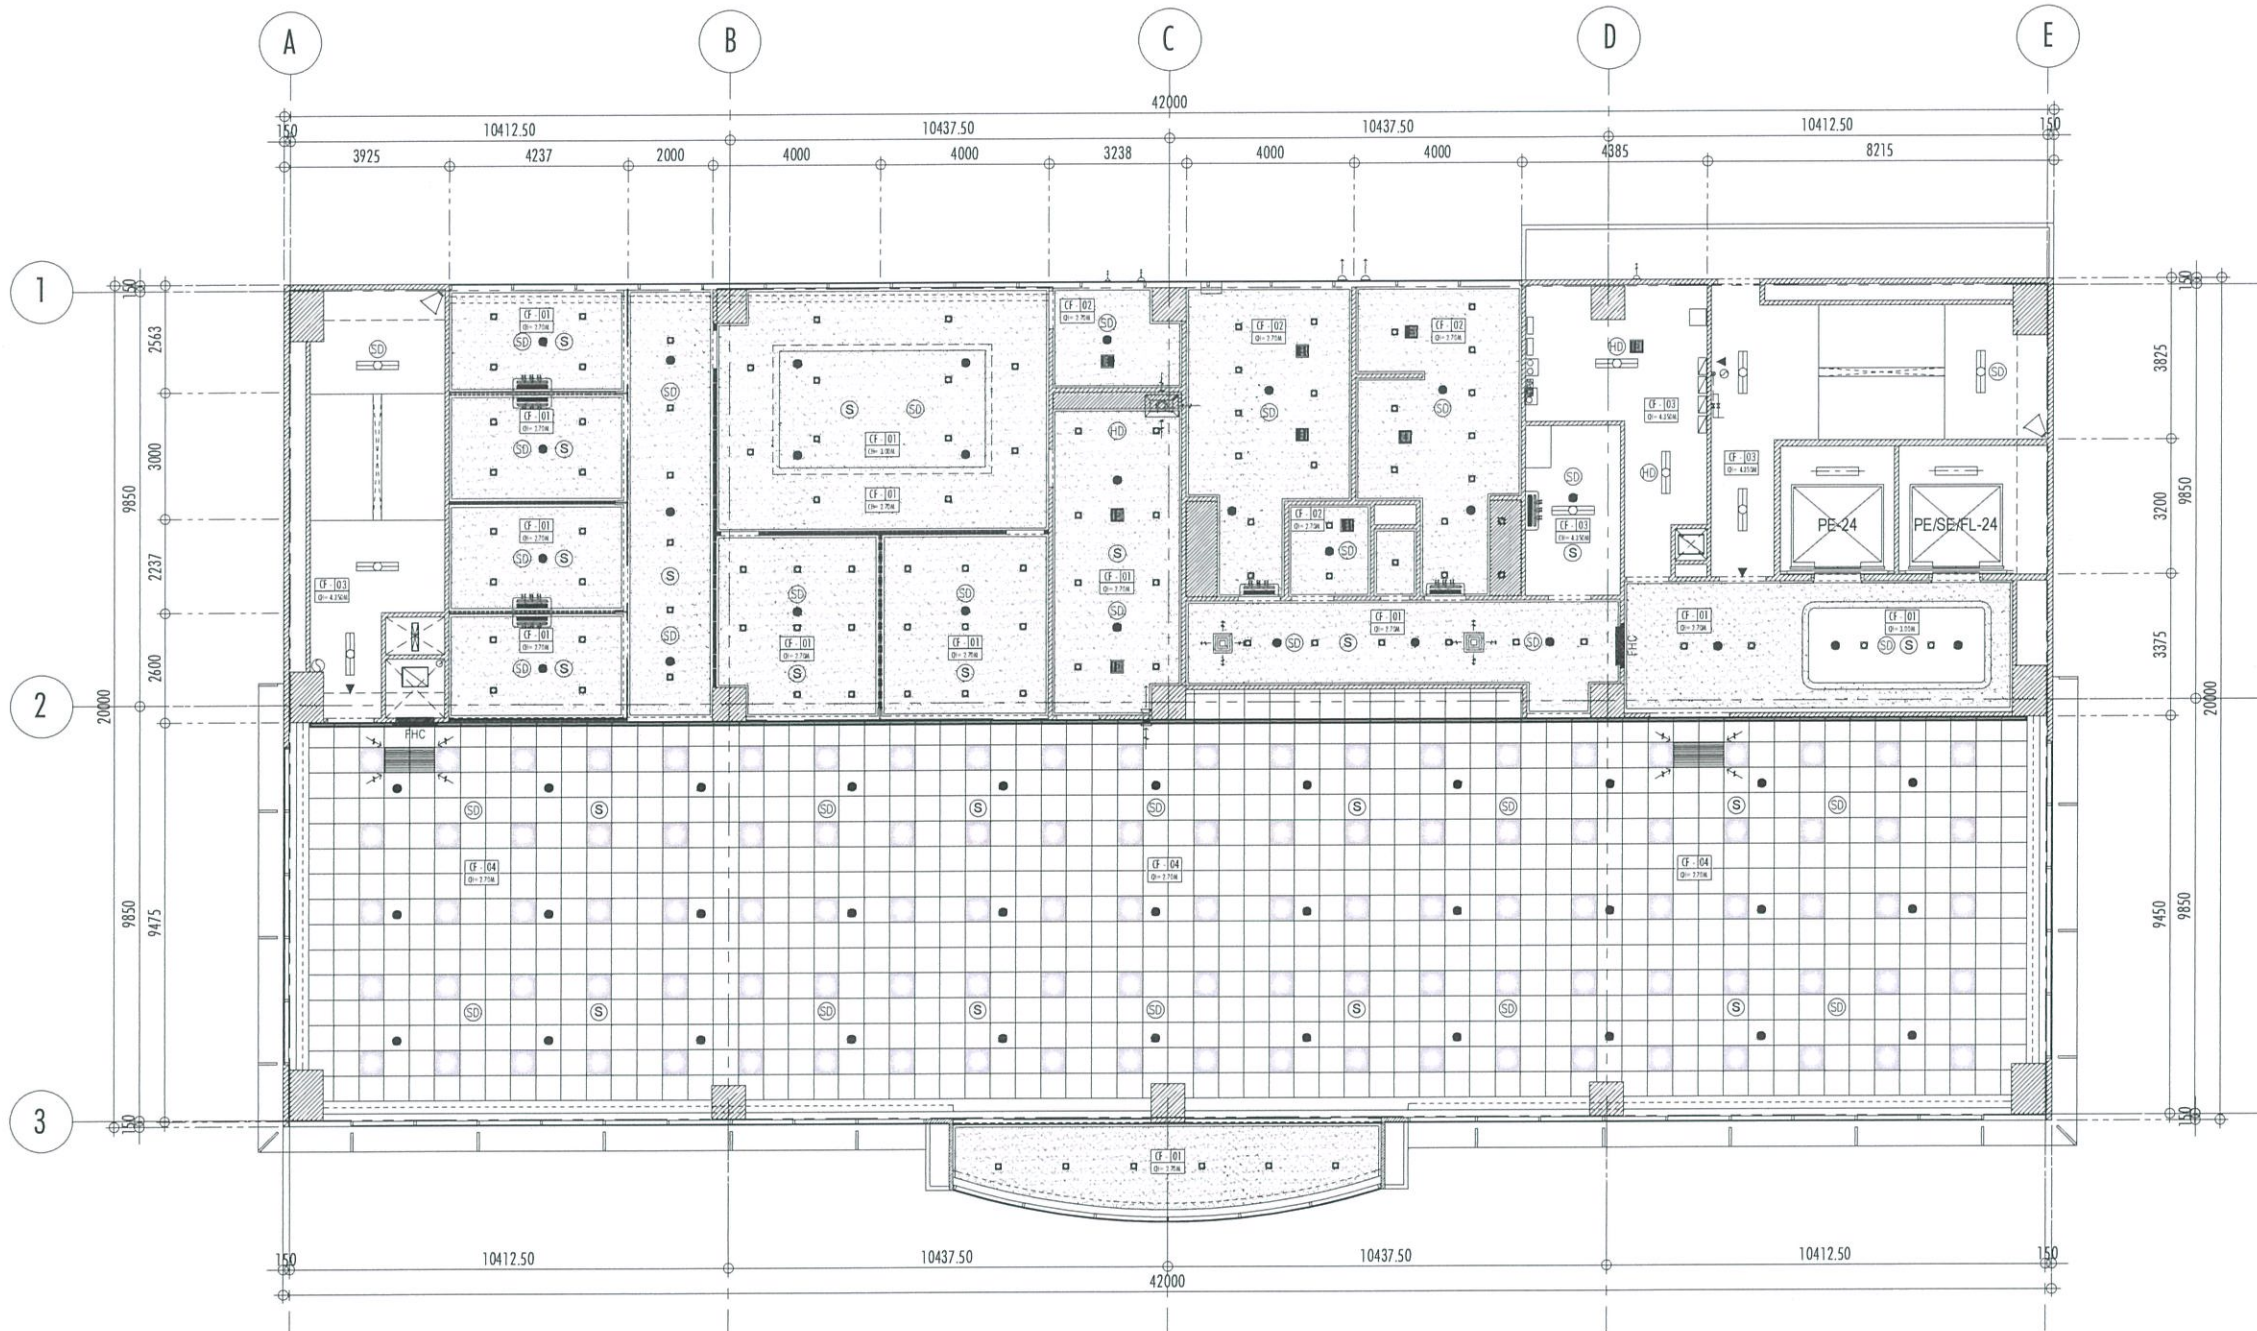

1 FIFTH FLOOR REFLECTED CEILING PLAN
A-606 SCALE: 1:100 MTS



REPUBLIC OF THE PHILIPPINES
CIVIL AVIATION AUTHORITY OF THE PHILIPPINES
AERODROME DEVELOPMENT AND MANAGEMENT SERVICE
NAIA ROAD, PASAY CITY

THIS DRAWINGS AND DESIGN IS EXCLUSIVE PROPERTIES OF CIVIL AVIATION AUTHORITY OF THE PHILIPPINES AND SUCH MUST NOT BE REPRODUCED, EXHIBITED, LOANED NOR COPIED IN PART OR IN WHOLE WITHOUT PROPER PERMISSION AND/OR WRITTEN CONSENT FROM THE DIRECTOR GENERAL CAAP.

AERODROME DEVELOPMENT
AND MANAGEMENT SERVICE

INFRASTRUCTURE DEVELOPMENT
AND DESIGN DIVISION

DESIGN STAFF:	INITIAL / DATE
DESIGNED BY:	IDDD
DRAWN BY:	IDDD <i>9/5</i>
CHECKED BY:	

REVIEWED BY:

Raul R. Crucena
RAUL R. CRUCENA
Division Chief III, IDDD-AED

SUBMITTED BY:

Arnel F. Borlado
ARNEL F. BORLADO
Department Manager III, AED-ADMS

RECOMMEND APPROVAL:

LT Col. Valentino A. Dionela PAF (RET)
LT COL. VALENTINO A. DIONELA PAF (RET)
Assistant Director General II, ADMS

APPROVED BY:

Captain Manuel Antonio L. Tamayo
CAPTAIN MANUEL ANTONIO L. TAMAYO
Director General

NOTES/REVISIONS:

PROJECT:

NEW CAAP BUILDING


LOCATION:

CAAP HEAD OFFICE
NAIA ROAD, PASAY CITY


SHEET CONTENTS:

• SIXTH FLOOR
REFLECTED CEILING
PLAN

DRAWING SCALE:	SHEET NO:
1:100 M	A-607

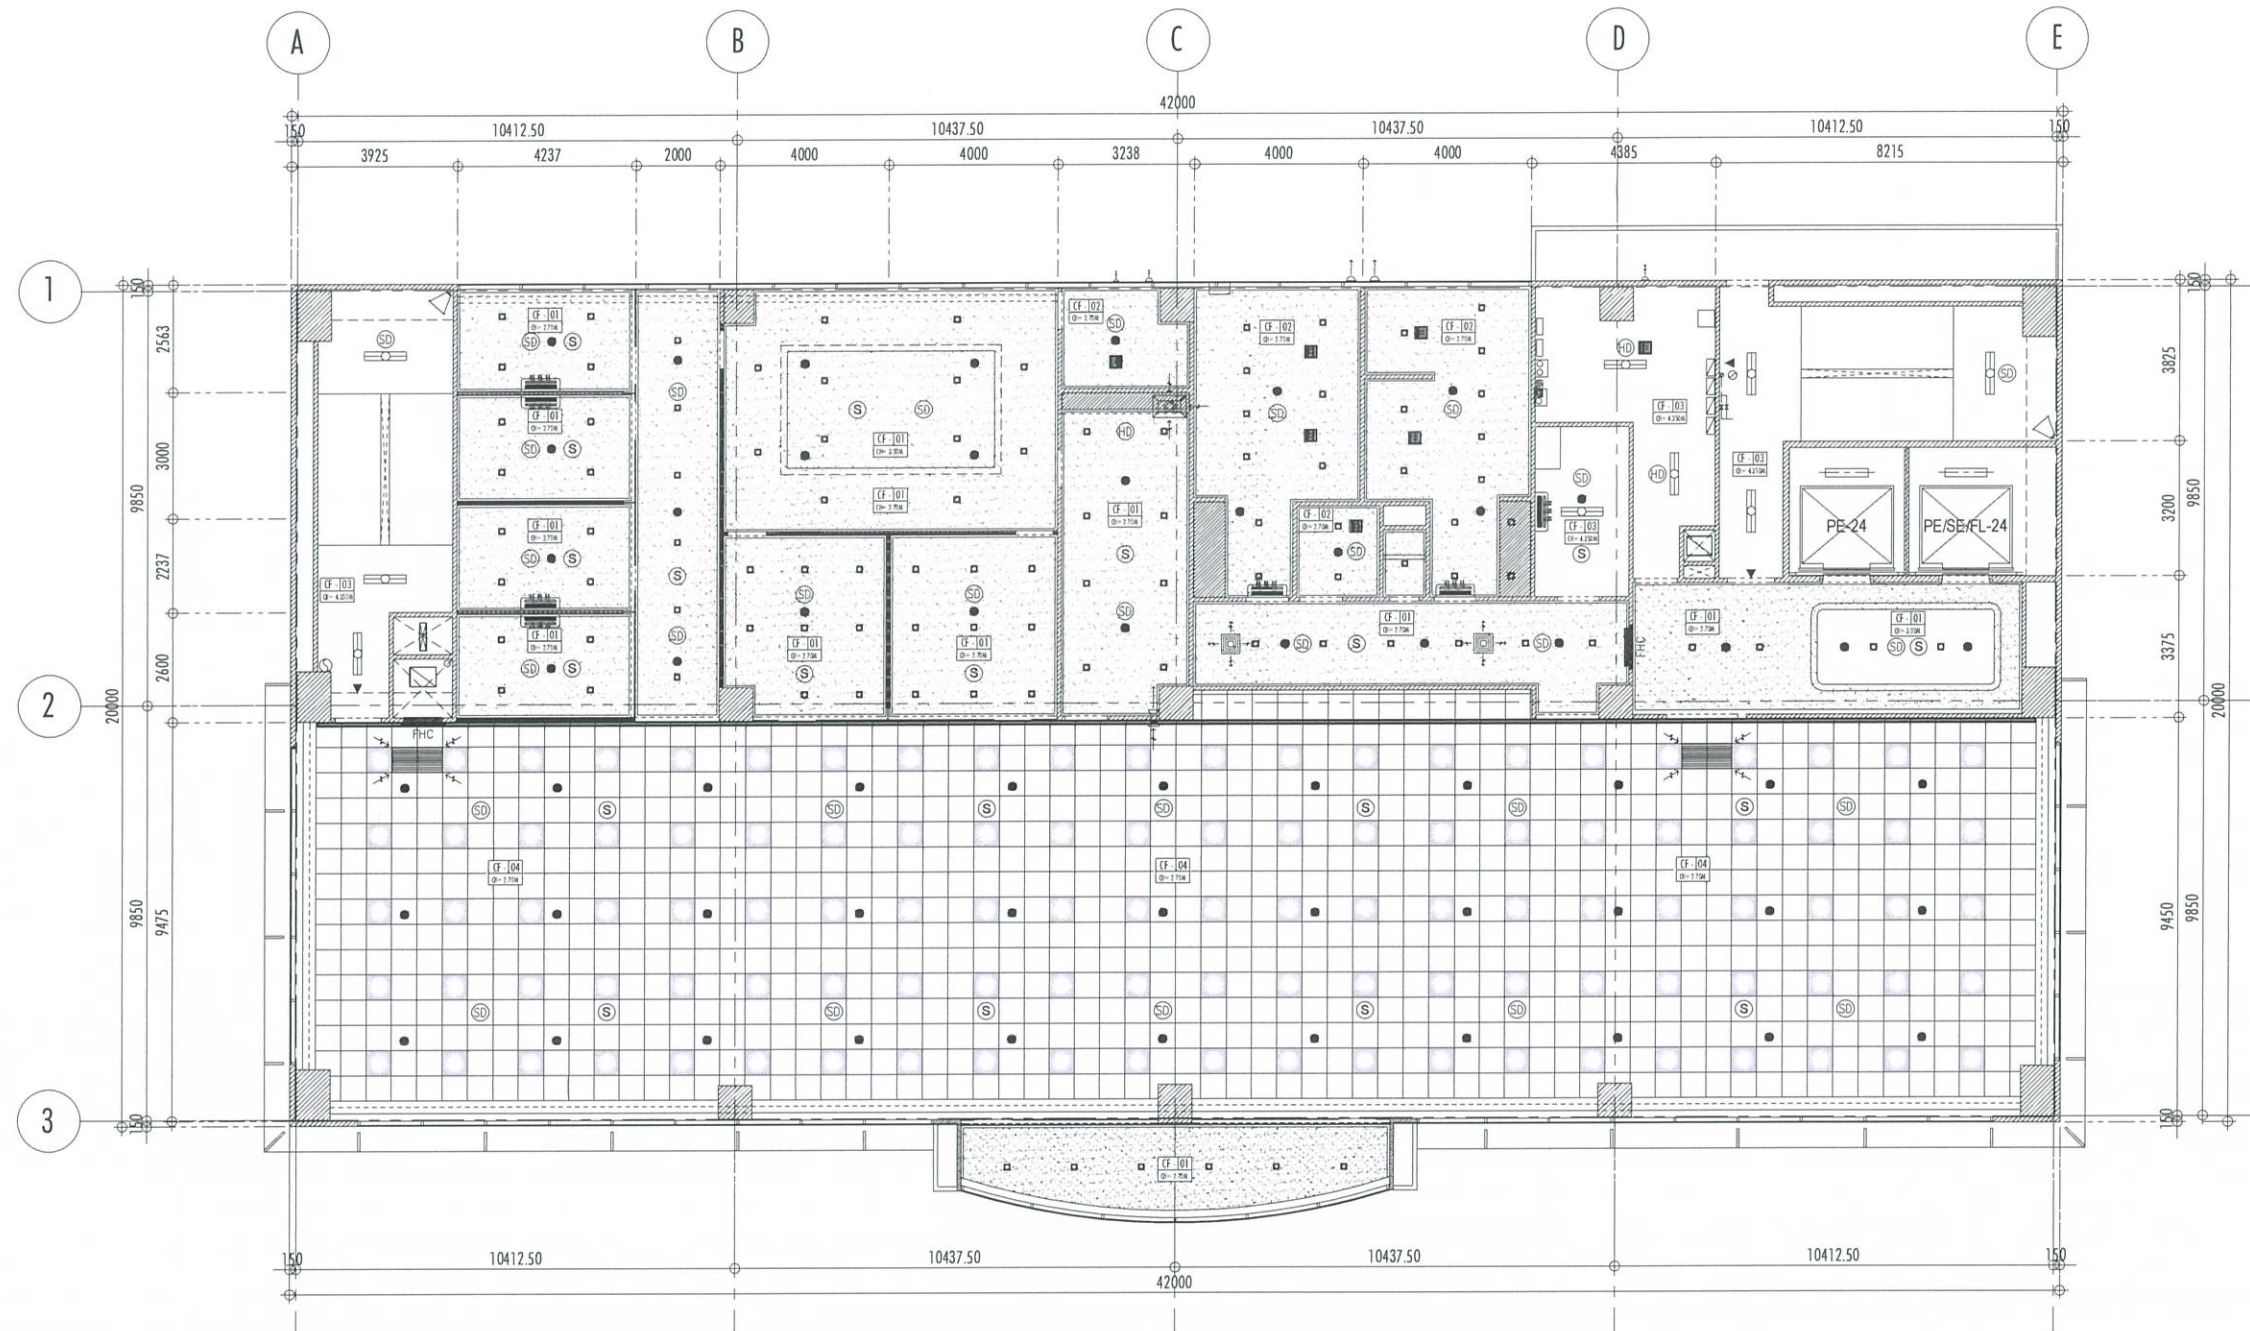

1 SIXTH FLOOR REFLECTED CEILING PLAN
A-607 SCALE: 1:100 MTS

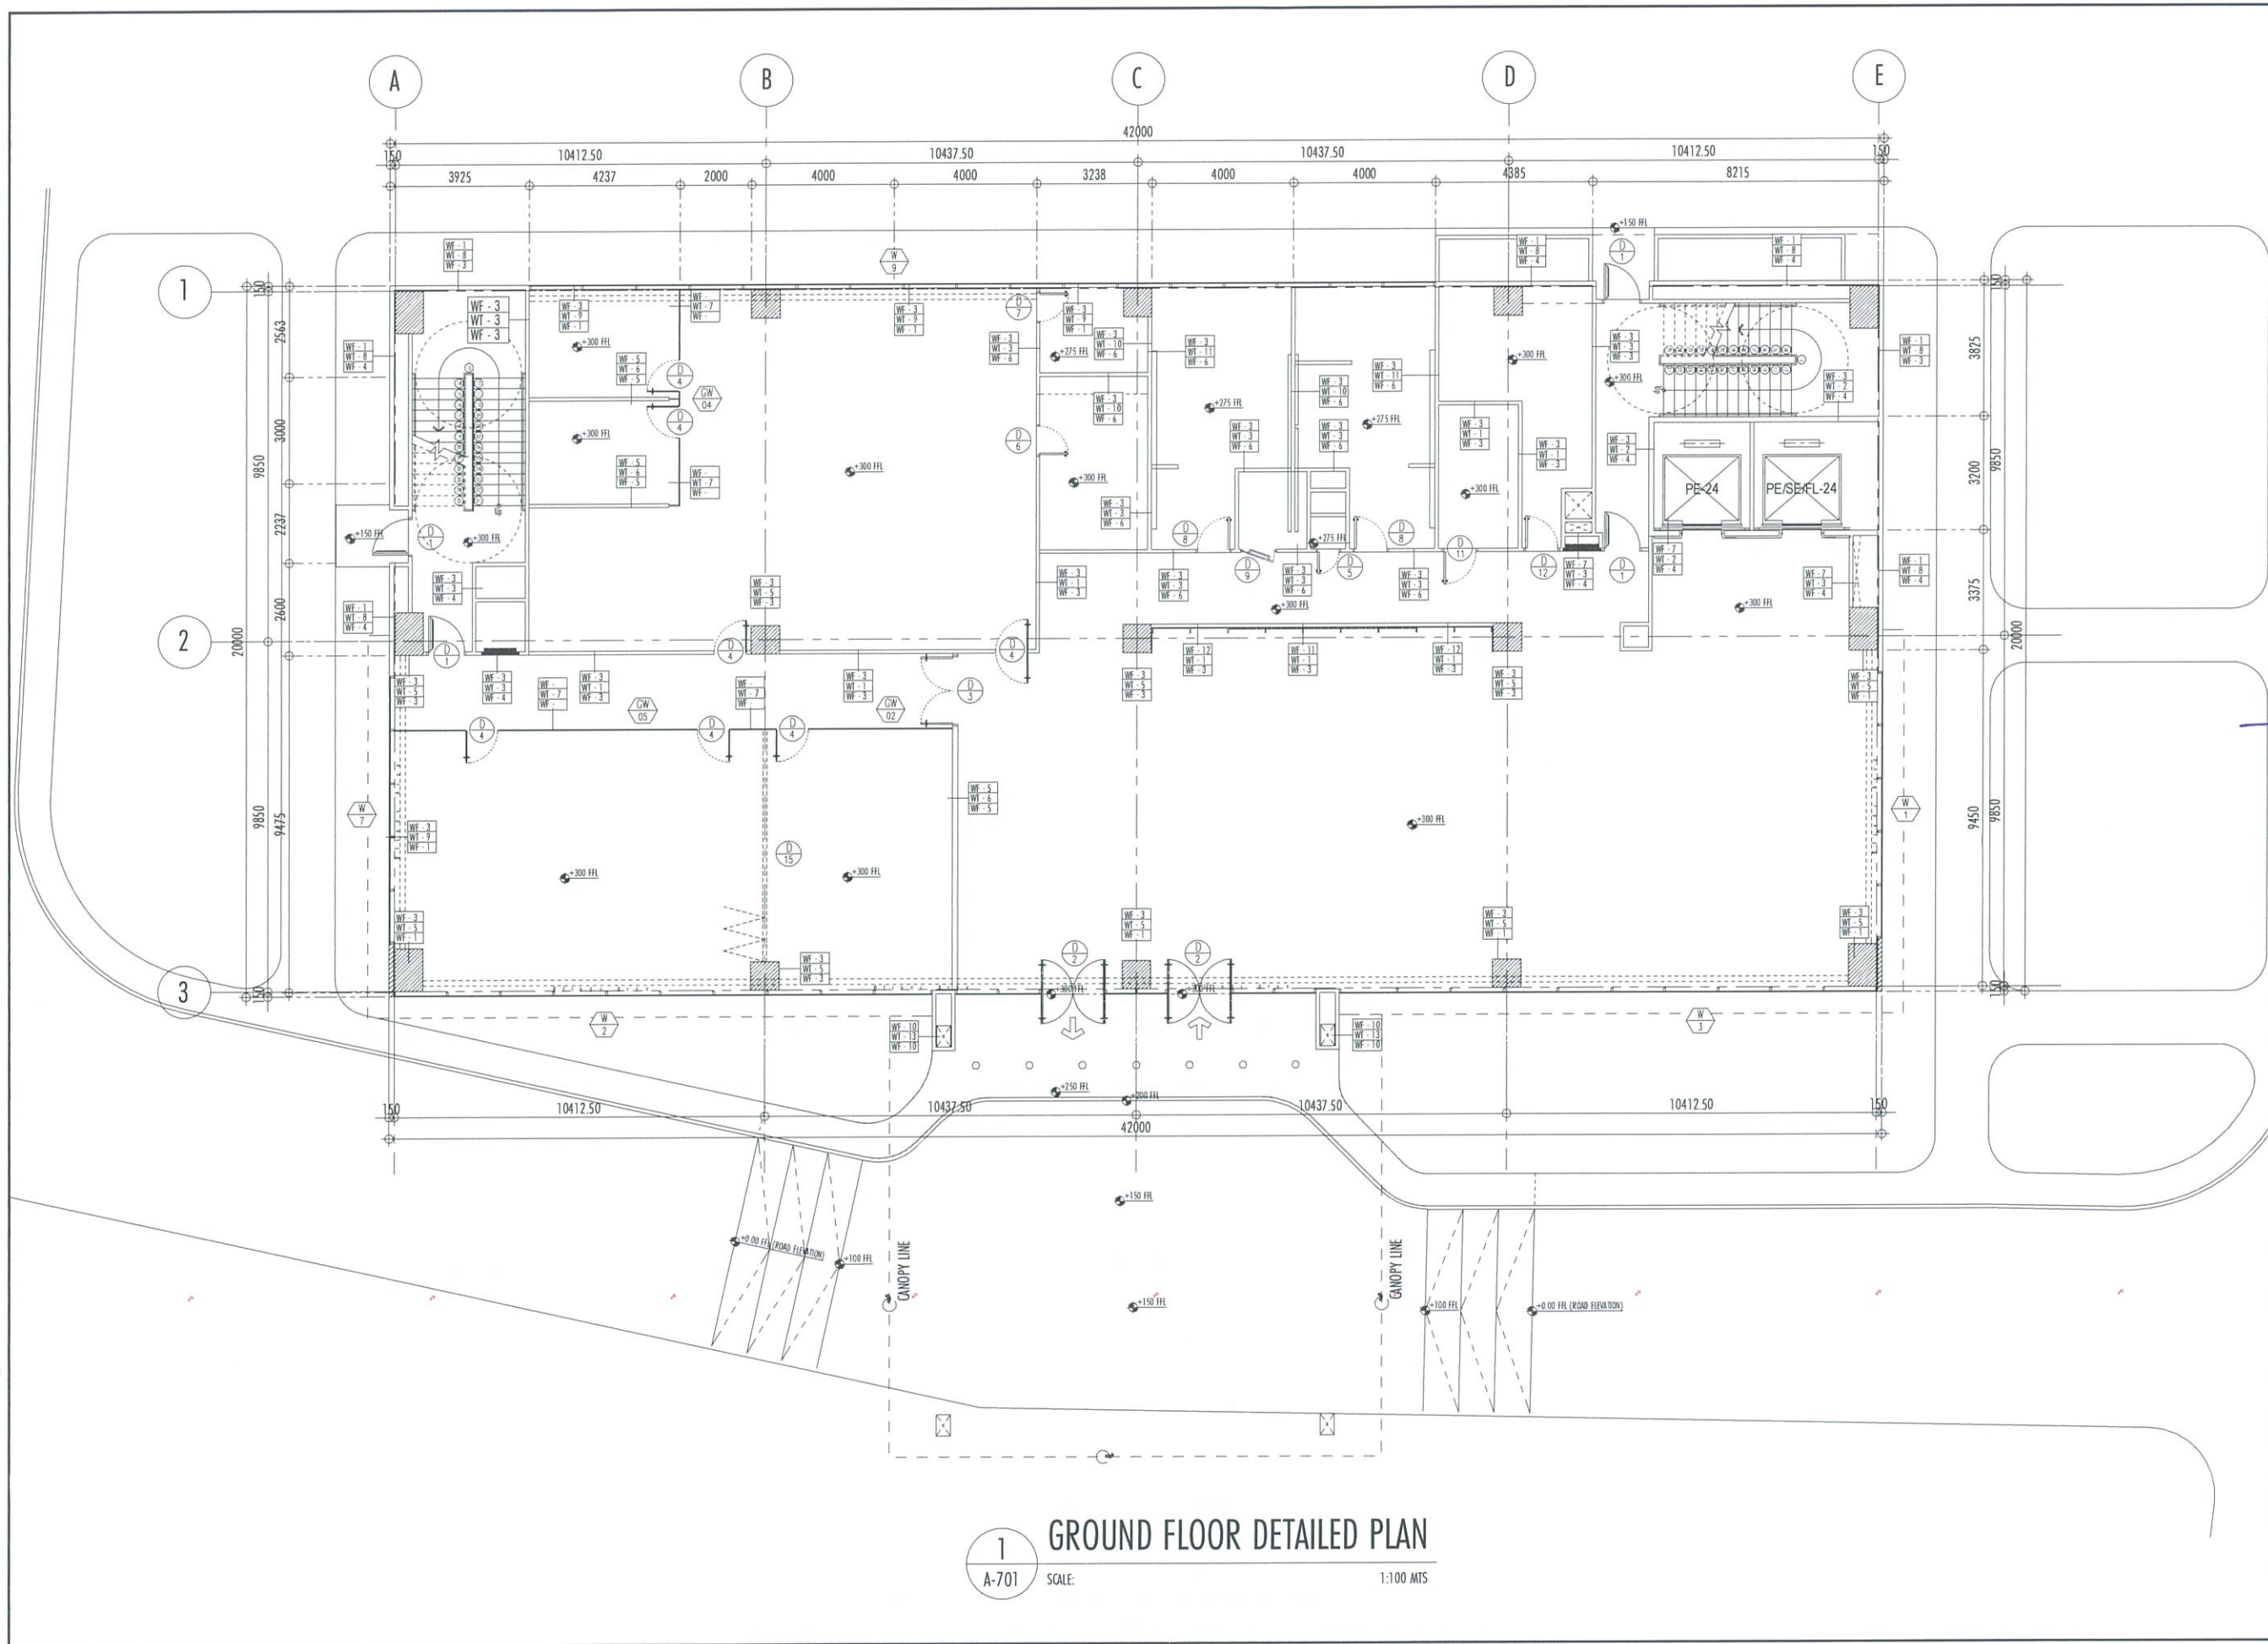



REPUBLIC OF THE PHILIPPINES
CIVIL AVIATION AUTHORITY OF THE PHILIPPINES
AERODROME DEVELOPMENT AND MANAGEMENT SERVICE
NAIA ROAD, 1300 PASAY CITY

THIS DRAWINGS AND DESIGN IS EXCLUSIVE PROPERTIES OF CIVIL AVIATION AUTHORITY OF THE PHILIPPINES AND SUCH MUST NOT BE REPRODUCED, EXHIBITED, LOANED NOR COPIED IN PART OR IN WHOLE WITHOUT PROPER PERMISSION AND/OR WRITTEN CONSENT FROM THE DIRECTOR GENERAL CAAP.

AERODROME DEVELOPMENT AND MANAGEMENT SERVICE

INFRASTRUCTURE DEVELOPMENT AND DESIGN DIVISION

DESIGN STAFF:	INITIAL / DATE
DESIGNED BY:	IDDD
DRAWN BY:	IDDD <i>4/6</i>
CHECKED BY:	
REVIEWED BY:	

RAUL R. CRUCENA
Division Chief III, IDDD-AED

SUBMITTED BY:

Arnel F. Borlado
ARNEL F. BORLADO
Department Manager III, AED-ADMS

RECOMMEND APPROVAL:

LT Col. Valentino A. Dionela PAF (RET)
LT COL. VALENTINO A. DIONELA PAF (RET)
Assistant Director General II, ADMS

APPROVED BY:

Captain Manuel Antonio L. Tamayo
CAPTAIN MANUEL ANTONIO L. TAMAYO
Director General

NOTES/REVISIONS:

PROJECT:	NEW CAAP BUILDING
LOCATION:	CAAP HEAD OFFICE NAIA ROAD, PASAY CITY
SHEET CONTENTS:	• GROUND FLOOR DETAILED PLAN
DRAWING SCALE:	1:100 M
SHEET NO:	A-701



REPUBLIC OF THE PHILIPPINES
CIVIL AVIATION AUTHORITY OF THE PHILIPPINES
AERODROME DEVELOPMENT AND MANAGEMENT SERVICE
NAIA ROAD, PASAY CITY

THIS DRAWINGS AND DESIGN IS EXCLUSIVE PROPERTIES OF CIVIL AVIATION AUTHORITY OF THE PHILIPPINES AND SUCH MUST NOT BE REPRODUCED, EXHIBITED, LOANED NOR COPIED IN PART OR IN WHOLE WITHOUT PROPER PERMISSION AND/OR WRITTEN CONSENT FROM THE DIRECTOR GENERAL CAAP.

AERODROME DEVELOPMENT
AND MANAGEMENT SERVICE


INFRASTRUCTURE DEVELOPMENT
AND DESIGN DIVISION

DESIGN STAFF:	INITIAL / DATE
DESIGNED BY:	IDDD
DRAWN BY:	IDDD 9/0
CHECKED BY:	

REVIEWED BY:


RAUL R. CRUCENA
Division Chief III, IDDD-AED

SUBMITTED BY:

 
ARNEL F. BORLADO
Department Manager III, AED-ADMS

RECOMMEND APPROVAL:


LT COL VALENTINO A. DIONELA PAF (RET)
Assistant Director General II, ADMS

APPROVED BY:


CAPTAIN MANUEL ANTONIO L. TAMAYO
Director General

NOTES/REVISIONS:

PROJECT:

NEW CAAP BUILDING


LOCATION:

CAAP HEAD OFFICE
NAIA ROAD, PASAY CITY

SHEET CONTENTS:

- SECOND FLOOR
DETAILED PLAN

DRAWING SCALE:	SHEET NO:
1:100 M	A-702

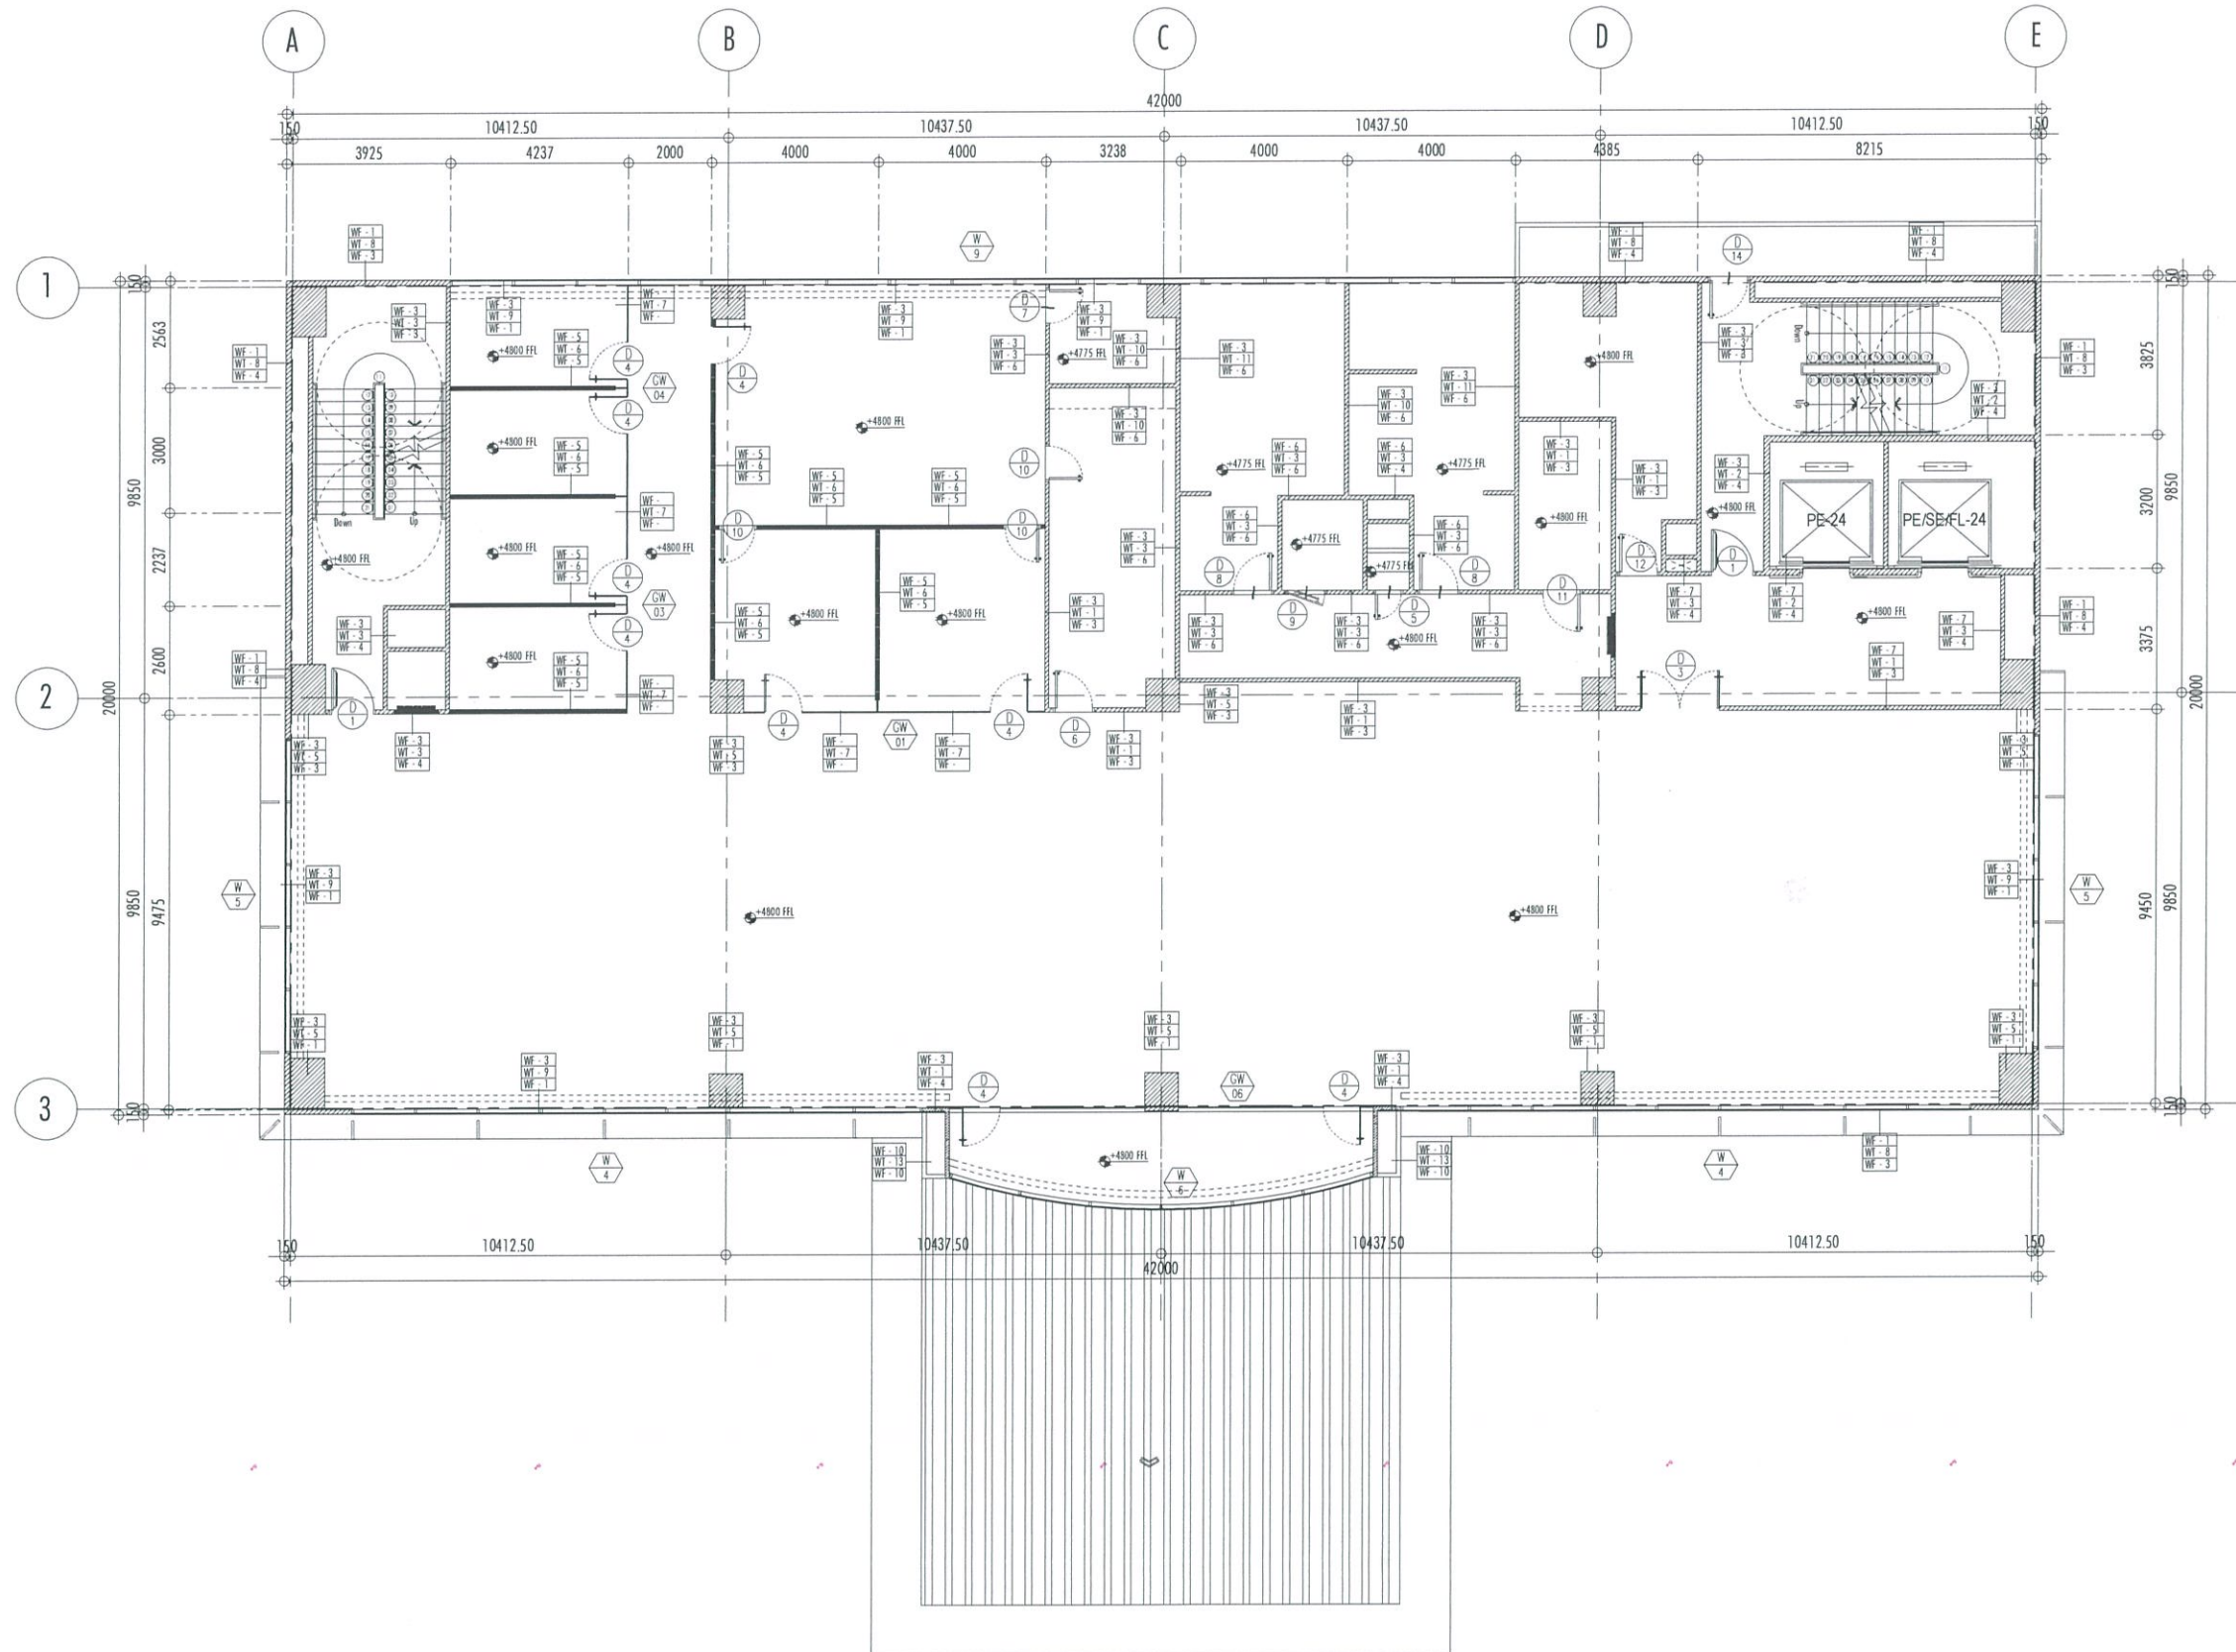

1 SECOND FLOOR DETAILED PLAN
A-702 SCALE: 1:100 MTS

THIS DRAWINGS AND DESIGN IS EXCLUSIVE PROPERTIES OF CIVIL AVIATION AUTHORITY OF THE PHILIPPINES AND SUCH MUST NOT BE REPRODUCED, EXHIBITED, LOANED NOR COPIED IN PART OR IN WHOLE WITHOUT PROPER PERMISSION AND/OR WRITTEN CONSENT FROM THE DIRECTOR GENERAL CAAP.

AERODROME DEVELOPMENT AND MANAGEMENT SERVICE

INFRASTRUCTURE DEVELOPMENT AND DESIGN DIVISION

DESIGN STAFF: INITIAL / DATE
 DESIGNED BY: IDDD
 DRAWN BY: IDDD *glo*
 CHECKED BY:
 REVIEWED BY:


 RAUL R. CRUCENA
 Division Chief III, IDDD-AED

SUBMITTED BY:

 ARNEL F. BORLADO
 Department Manager III, AED-ADMS

RECOMMEND APPROVAL:

 LT COL VALENTINO A. DIONELA PAF (RET)
 Assistant Director General II, ADMS

APPROVED BY:

 CAPTAIN MANUEL ANTONIO L. TAMAYO
 Director General


NOTES/REVISIONS:

PROJECT:
 NEW CAAP BUILDING

LOCATION:
 CAAP HEAD OFFICE
 NAIA ROAD, PASAY CITY

SHEET CONTENTS:
 • THIRD FLOOR DETAILED PLAN

DRAWING SCALE: 1:100 M
 SHEET NO: A-703

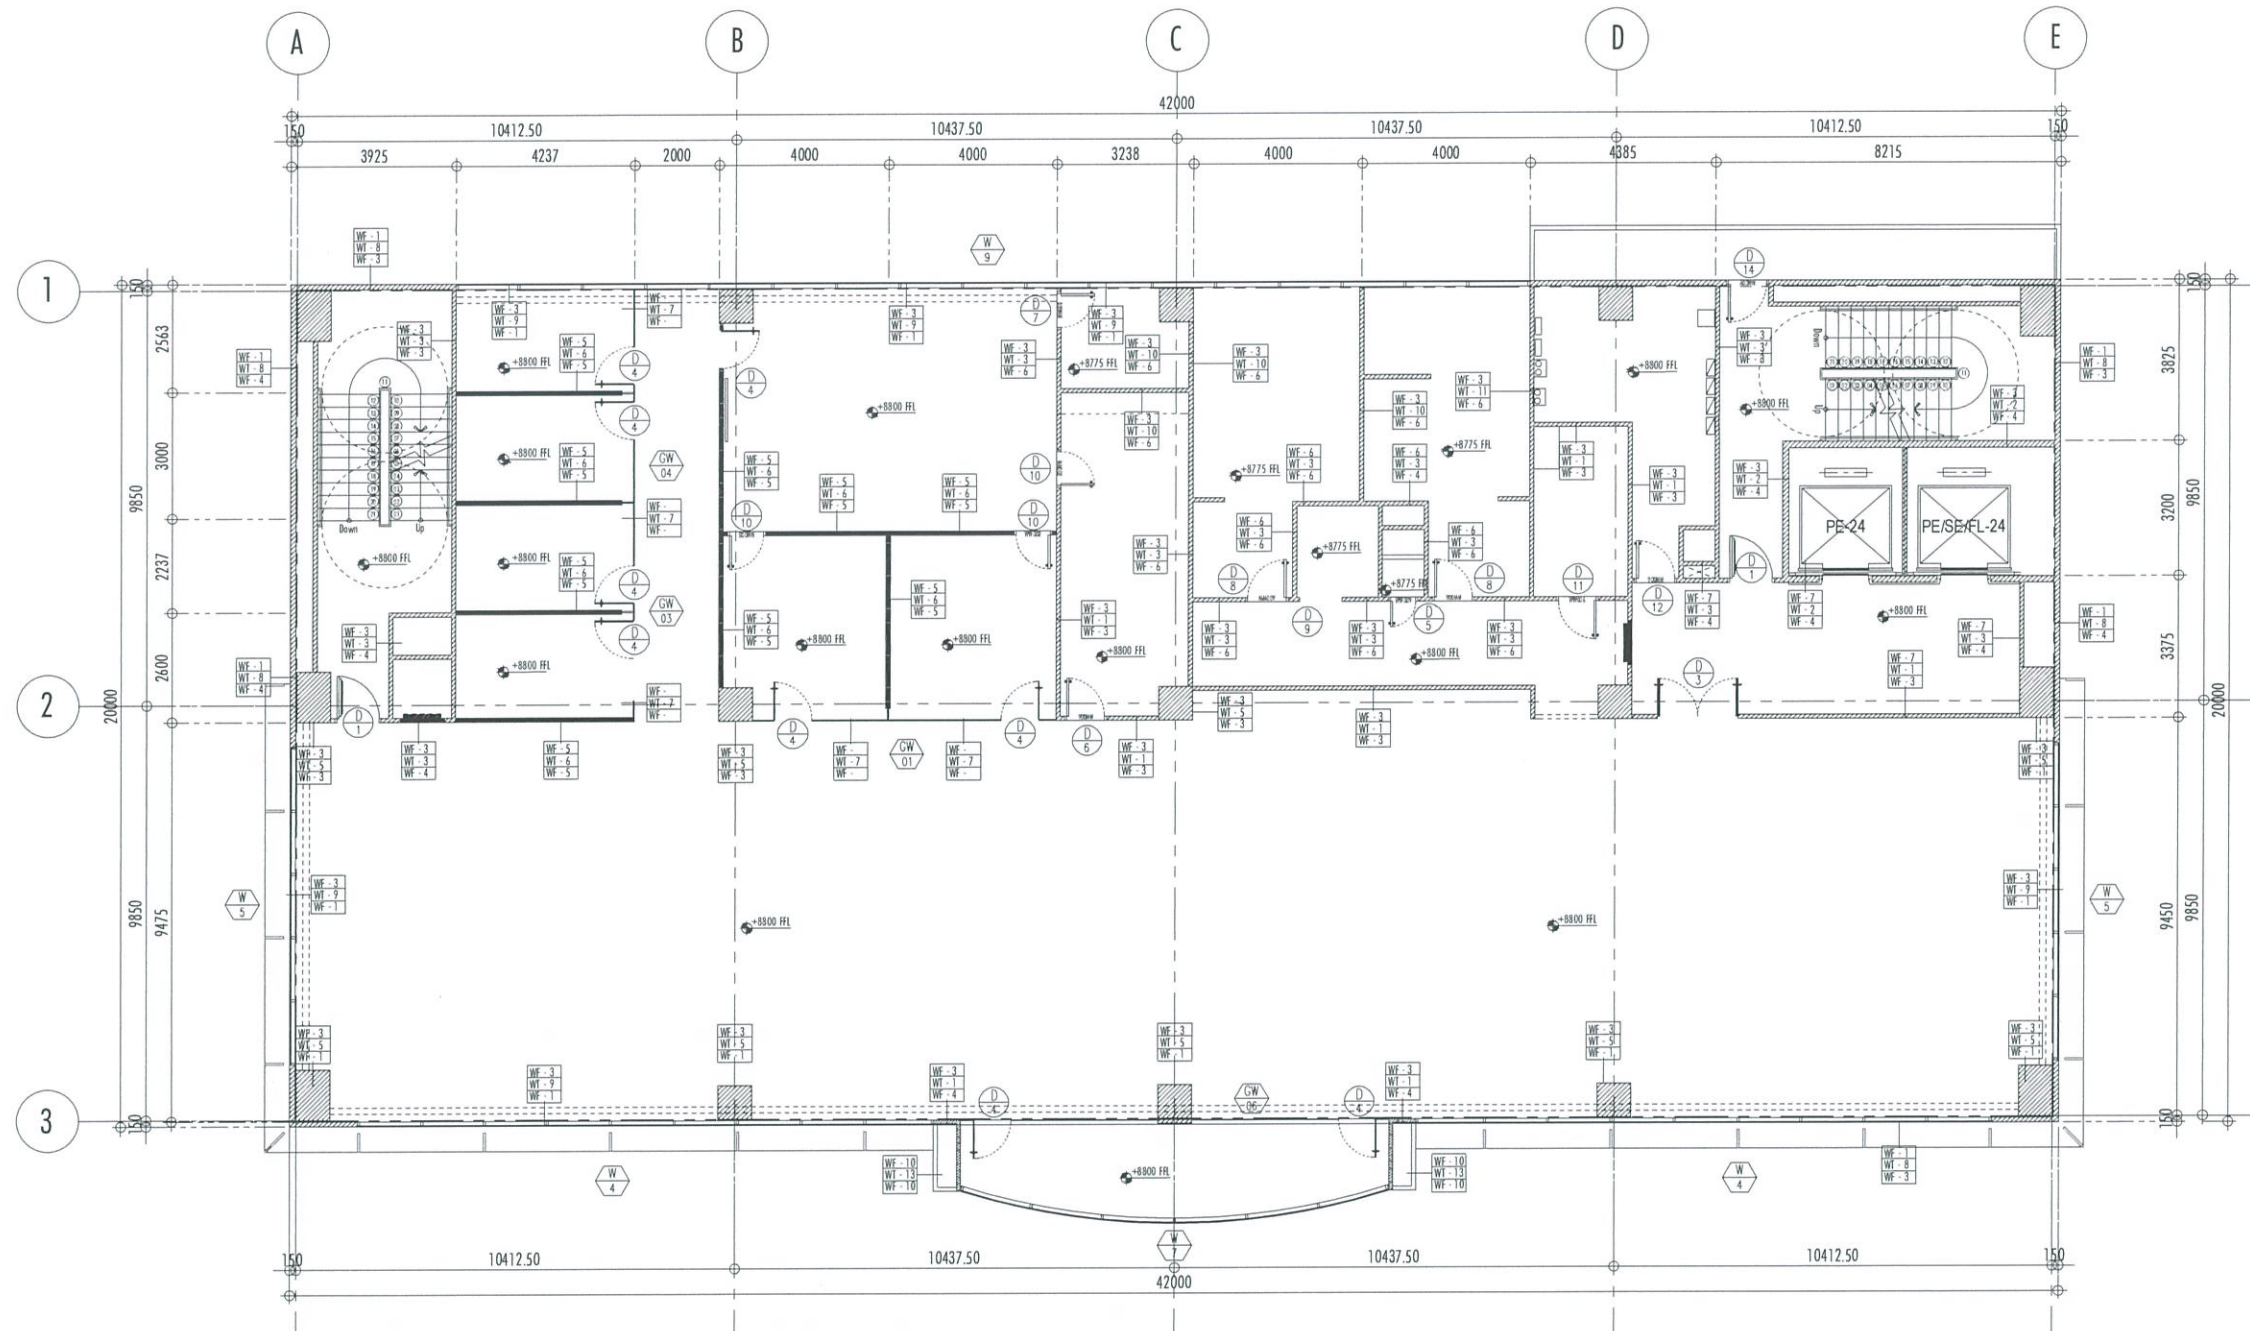

1 THIRD FLOOR DETAILED PLAN
 A-703 SCALE: 1:100 MTS

THIS DRAWINGS AND DESIGN IS EXCLUSIVE PROPERTIES OF CIVIL AVIATION AUTHORITY OF THE PHILIPPINES AND SUCH MUST NOT BE REPRODUCED, EXHIBITED, LOANED NOR COPIED IN PART OR IN WHOLE WITHOUT PROPER PERMISSION AND/OR WRITTEN CONSENT FROM THE DIRECTOR GENERAL CAAP.

AERODROME DEVELOPMENT AND MANAGEMENT SERVICE

INFRASTRUCTURE DEVELOPMENT AND DESIGN DIVISION

DESIGN STAFF: INITIAL / DATE
 DESIGNED BY: IDDD
 DRAWN BY: IDDD
 CHECKED BY:

REVIEWED BY:

 RAUL R. CRUCENA
 Division Chief III, IDDD-AED

SUBMITTED BY:

 ARNEL F. BORLADO
 Department Manager III, AED-ADMS

RECOMMEND APPROVAL:

 LT COL VALENTINO A. DIONELA PAF (RET)
 Assistant Director General II, ADMS

APPROVED BY:

 CAPTAIN MANUEL ANTONIO L. TAMAYO
 Director General


NOTES/REVISIONS:

PROJECT:
 NEW CAAP BUILDING

LOCATION:
 CAAP HEAD OFFICE
 NAIA ROAD, PASAY CITY

SHEET CONTENTS:
 • FOURTH FLOOR DETAILED PLAN

DRAWING SCALE: 1:100 M
 SHEET NO: A-704

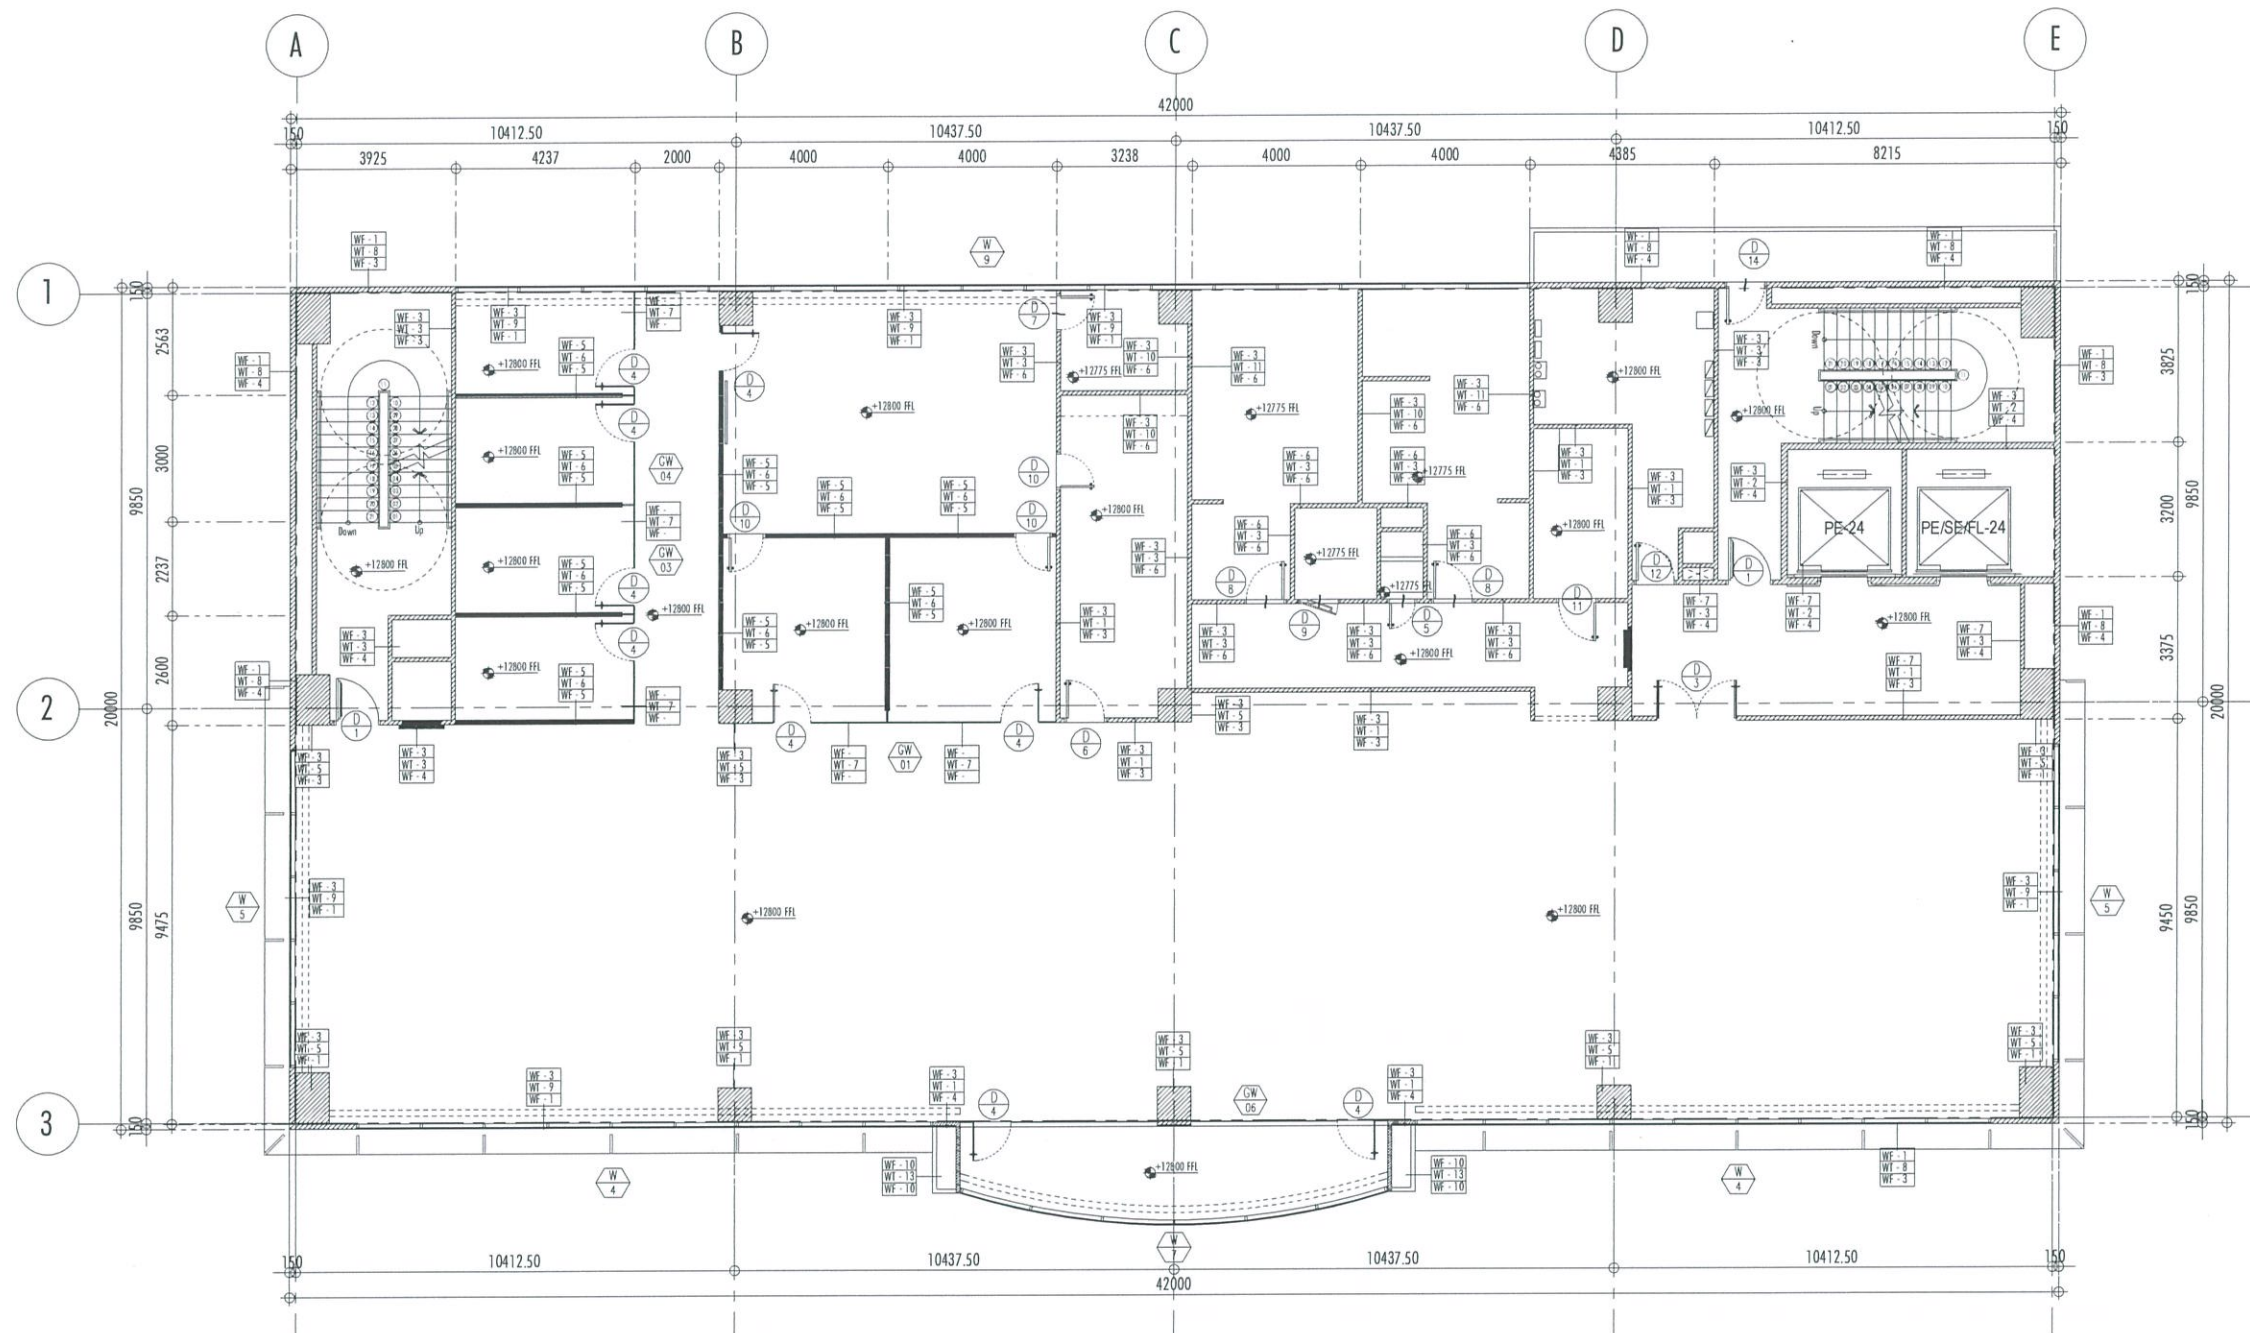

1
 A-704
 SCALE: 1:100 MTS
 FOURTH FLOOR DETAILED PLAN

THIS DRAWINGS AND DESIGN IS EXCLUSIVE PROPERTIES OF CIVIL AVIATION AUTHORITY OF THE PHILIPPINES AND SUCH MUST NOT BE REPRODUCED, EXHIBITED, LOANED NOR COPIED IN PART OR IN WHOLE WITHOUT PROPER PERMISSION AND/OR WRITTEN CONSENT FROM THE DIRECTOR GENERAL CAAP.

AERODROME DEVELOPMENT AND MANAGEMENT SERVICE

INFRASTRUCTURE DEVELOPMENT AND DESIGN DIVISION

DESIGN STAFF: INITIAL / DATE
 DESIGNED BY: IDDD
 DRAWN BY: IDDD *96*
 CHECKED BY:

REVIEWED BY:

 RAUL R. CRUCENA
 Division Chief III, IDDD-AED

SUBMITTED BY:

 ARNEL F. BORLADO
 Department Manager III, AED-ADMS

RECOMMEND APPROVAL:

 LT COL VALENTINO A. DIONELA PAF (RET)
 Assistant Director General II, ADMS

APPROVED BY:

 CAPTAIN MANUEL ANTONIO L. TAMAYO
 Director General


NOTES/REVISIONS:

PROJECT:
 NEW CAAP BUILDING

LOCATION:
 CAAP HEAD OFFICE
 NAIA ROAD, PASAY CITY

SHEET CONTENTS:
 • FIFTH FLOOR
 DETAILED PLAN

DRAWING SCALE: 1:100 M
 SHEET NO: A-705

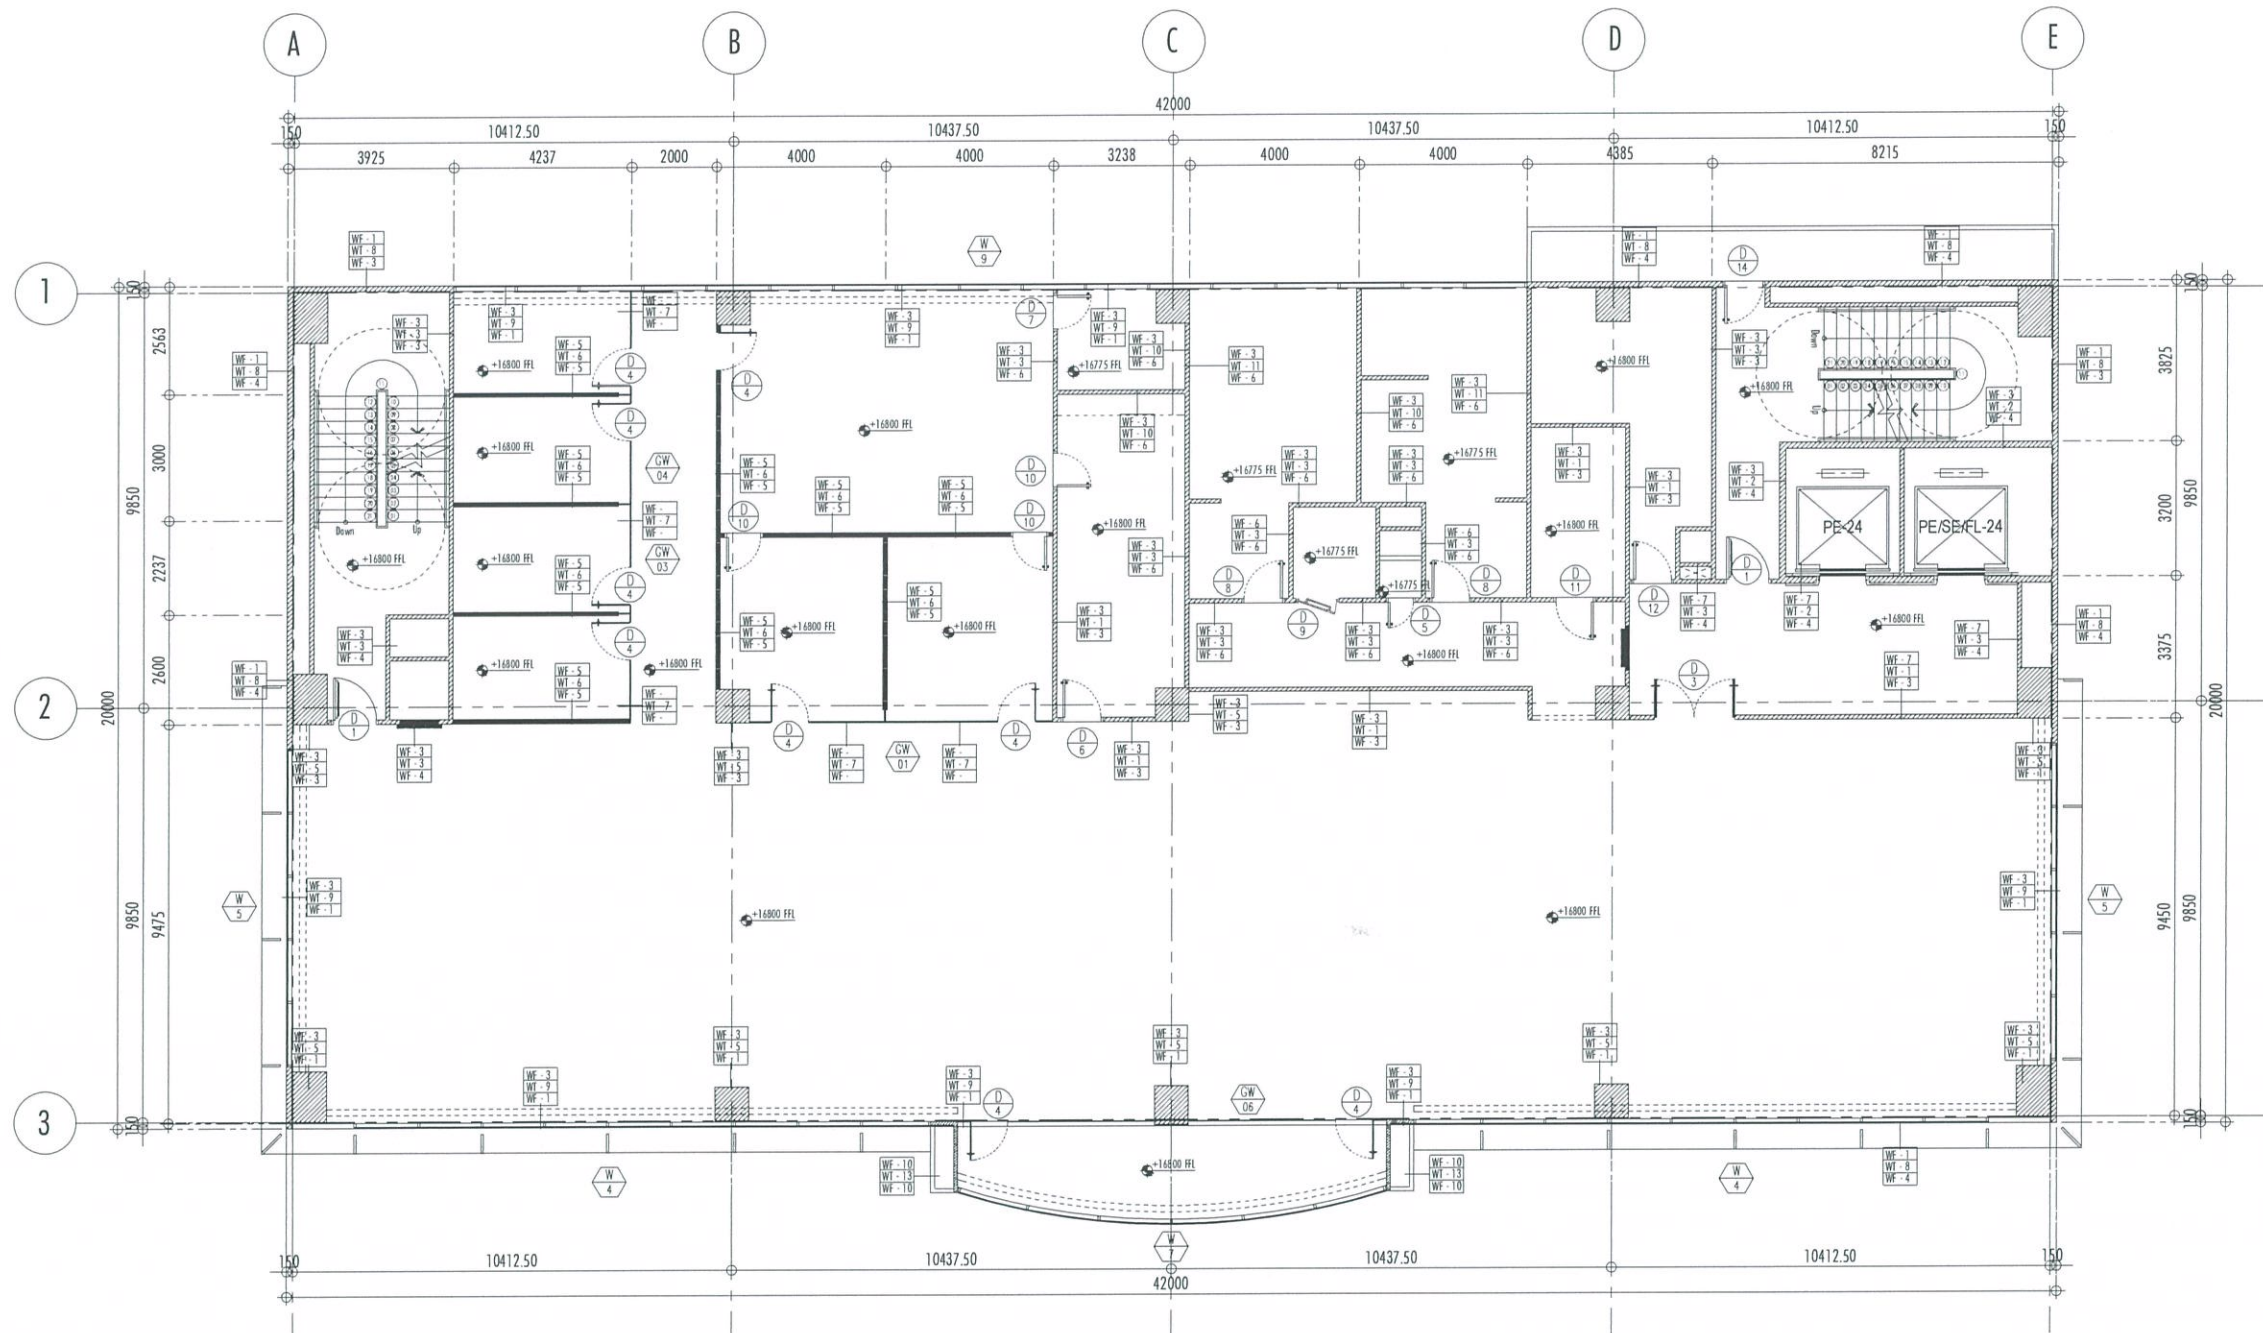

1 FIFTH FLOOR DETAILED PLAN
 A-705 SCALE: 1:100 MTS



REPUBLIC OF THE PHILIPPINES
CIVIL AVIATION AUTHORITY OF THE PHILIPPINES
AERODROME DEVELOPMENT AND MANAGEMENT SERVICE
NAIA ROAD, 1300 PASAY CITY

THIS DRAWINGS AND DESIGN IS EXCLUSIVE PROPERTIES OF CIVIL AVIATION AUTHORITY OF THE PHILIPPINES AND SUCH MUST NOT BE REPRODUCED, EXHIBITED, LOANED NOR COPIED IN PART OR IN WHOLE WITHOUT PROPER PERMISSION AND/OR WRITTEN CONSENT FROM THE DIRECTOR GENERAL CAAP.

AERODROME DEVELOPMENT
AND MANAGEMENT SERVICE

INFRASTRUCTURE DEVELOPMENT
AND DESIGN DIVISION

DESIGN STAFF:	INITIAL / DATE
DESIGNED BY:	IDDD
DRAWN BY:	IDDD <i>qto</i>
CHECKED BY:	

REVIEWED BY:

Raul R. Crucena
RAUL R. CRUCENA
Division Chief III, IDDD-AED

SUBMITTED BY:

Arnel F. Borlado
ARNEL F. BORLADO
Department Manager III, AED-ADMS

RECOMMEND APPROVAL:

LT Col. Valentino A. Dionela PAF (RET)
LT COL. VALENTINO A. DIONELA PAF (RET)
Assistant Director General II, ADMS

APPROVED BY:

Captain Manuel Antonio L. Tamayo
CAPTAIN MANUEL ANTONIO L. TAMAYO
Director General

NOTES/REVISIONS:

PROJECT:

NEW CAAP BUILDING

LOCATION:

CAAP HEAD OFFICE
NAIA ROAD, PASAY CITY

SHEET CONTENTS:


• SIXTH FLOOR
DETAILED PLAN

DRAWING SCALE:

1:100 M

SHEET NO:

A-706

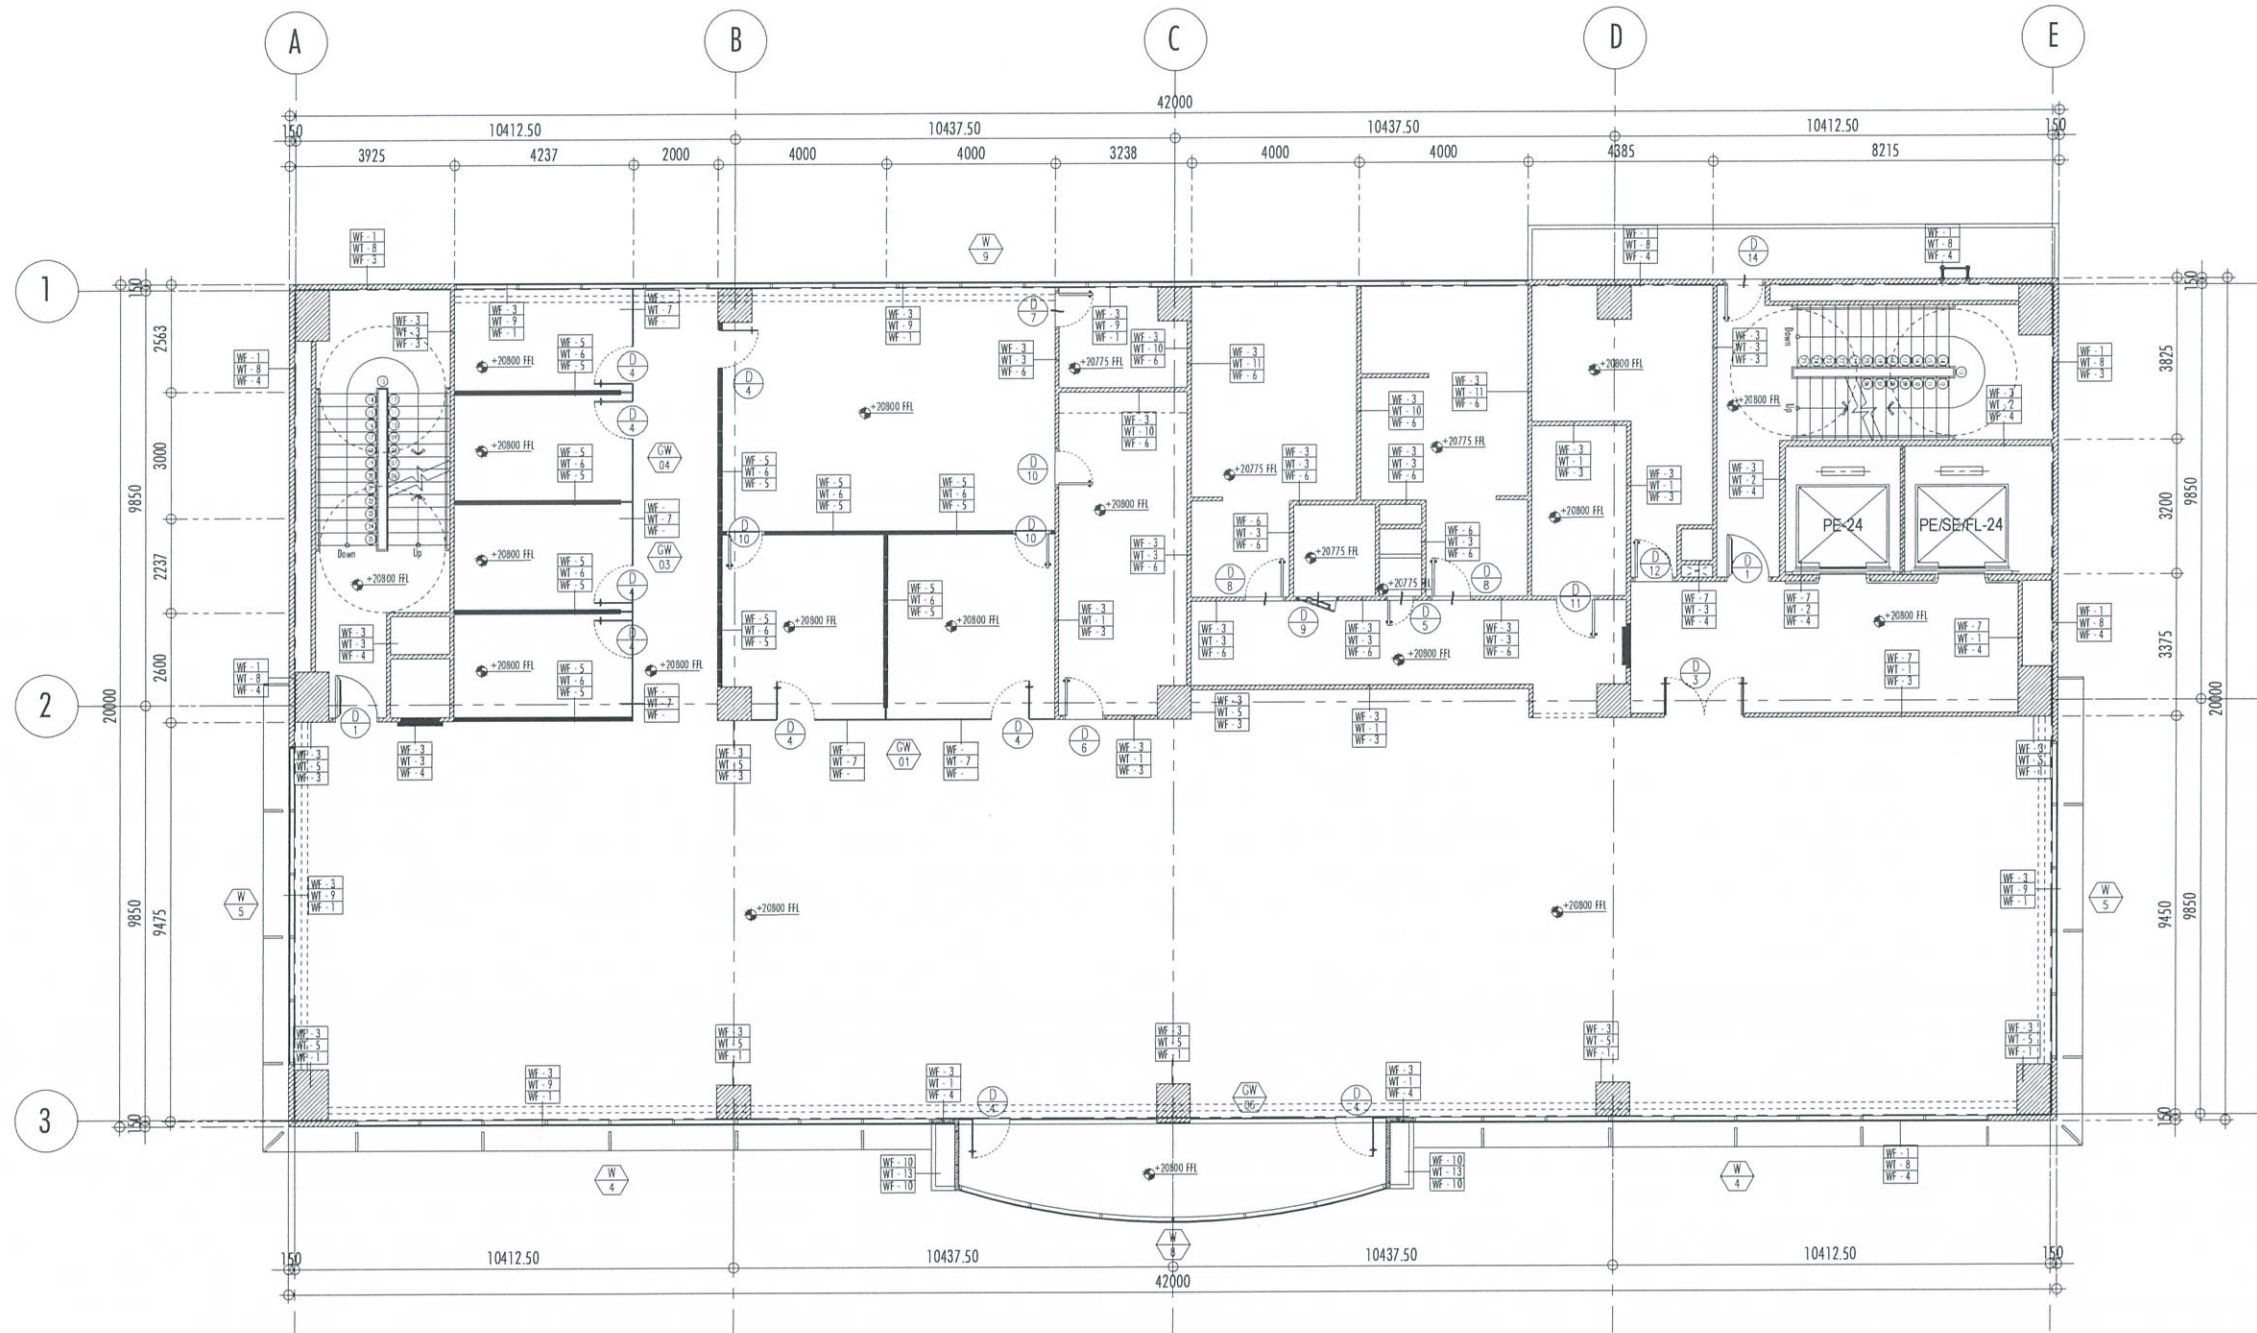

THIS DRAWINGS AND DESIGN IS EXCLUSIVE PROPERTIES OF CIVIL AVIATION AUTHORITY OF THE PHILIPPINES AND SUCH MUST NOT BE REPRODUCED, EXHIBITED, LOANED NOR COPIED IN PART OR IN WHOLE WITHOUT PROPER PERMISSION AND/OR WRITTEN CONSENT FROM THE DIRECTOR GENERAL CAAP.

AERODROME DEVELOPMENT
AND MANAGEMENT SERVICE

INFRASTRUCTURE DEVELOPMENT
AND DESIGN DIVISION

DESIGN STAFF:	INITIAL / DATE
DESIGNED BY:	IDDD
DRAWN BY:	IDDD
CHECKED BY:	

REVIEWED BY:


RAUL R. CRUCENA
Division Chief III, IDDD-AED

SUBMITTED BY:

ARNEL F. BORLADO
Department Manager III, AED-ADMS

RECOMMEND APPROVAL:

LT COL VALENTINO A DIONELA PAF (RET)
Assistant Director General II, ADMS

APPROVED BY:

CAPTAIN MARCOS ANTONIO L. TAMAYO
Director General


NOTES/REVISIONS:

PROJECT:
NEW CAAP BUILDING

LOCATION:
CAAP HEAD OFFICE
NAIA ROAD, PASAY CITY

SHEET CONTENTS:
• ROOF DECK
DETAILED PLAN

DRAWING SCALE:	SHEET NO:
1:100 M	A-707

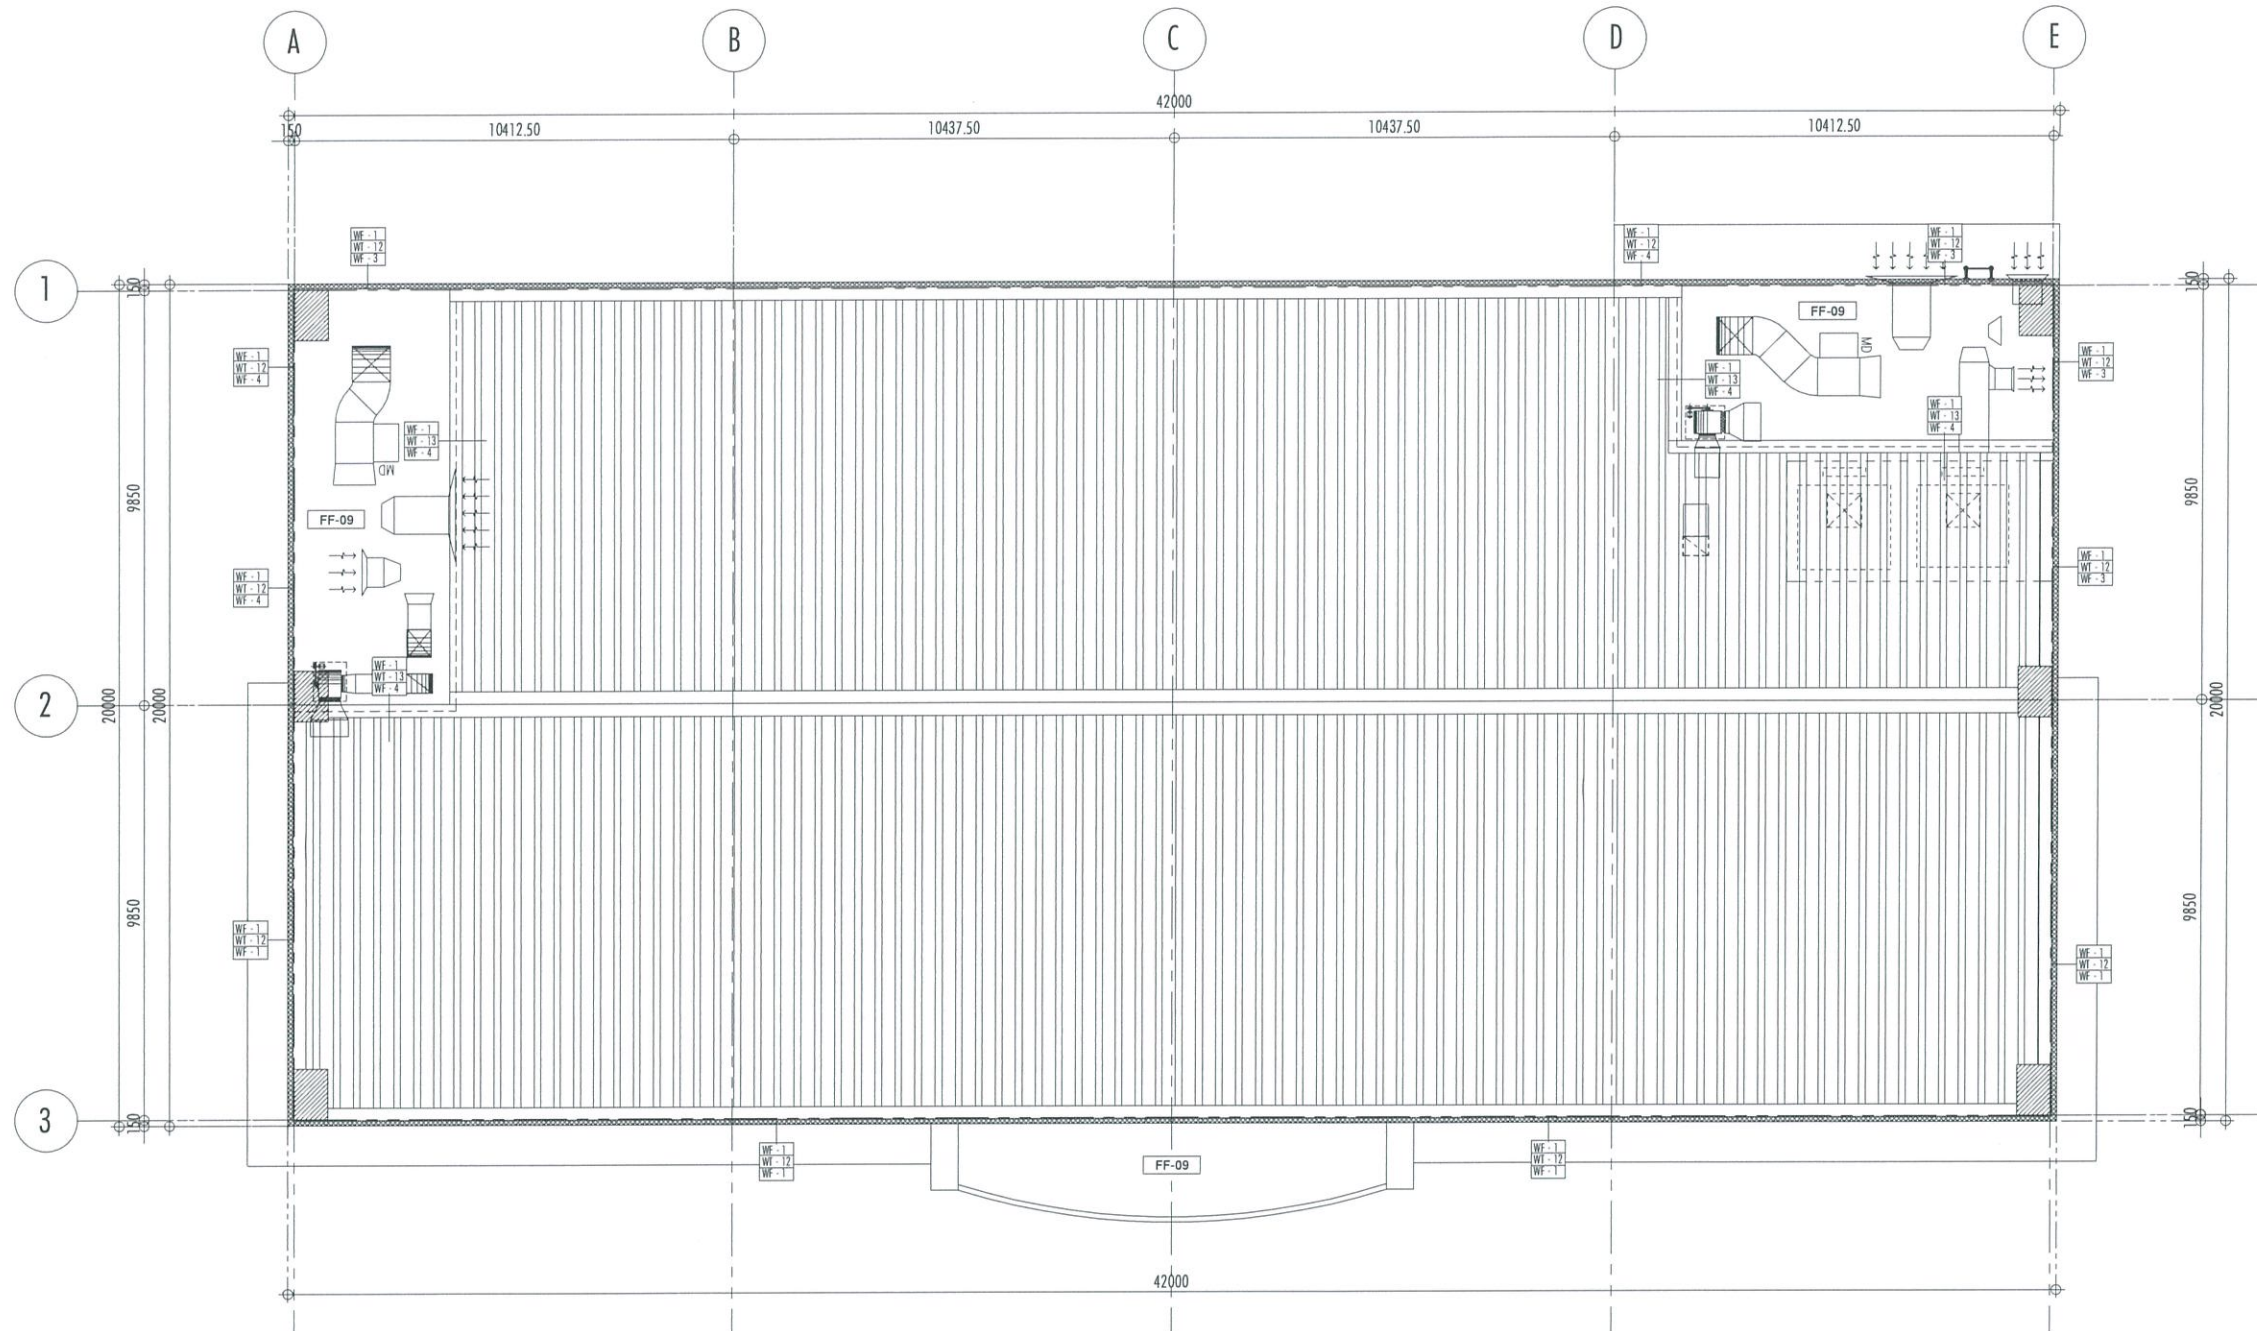

1 ROOF DECK DETAILED PLAN
A-707 SCALE: 1:100 MTS

THIS DRAWINGS AND DESIGN IS EXCLUSIVE PROPERTIES OF CIVIL AVIATION AUTHORITY OF THE PHILIPPINES AND SUCH MUST NOT BE REPRODUCED, EXHIBITED, LOANED NOR COPIED IN PART OR IN WHOLE WITHOUT PROPER PERMISSION AND/OR WRITTEN CONSENT FROM THE DIRECTOR GENERAL CAAP.

AERODROME DEVELOPMENT AND MANAGEMENT SERVICE

INFRASTRUCTURE DEVELOPMENT AND DESIGN DIVISION

DESIGN STAFF:	INITIAL / DATE
DESIGNED BY:	IDDD
DRAWN BY:	IDDD
CHECKED BY:	

REVIEWED BY:


 RAUL R. GRUCENA
 Division Chief (II), IDDD-AED

SUBMITTED BY:

 ARNEL F. BORLADO
 Department Manager III, AED-ADMS

RECOMMEND APPROVAL:

 LT. COL. VALENTINO A. DIONELA PAF (RET)
 Assistant Director General II, ADMS

APPROVED BY:

 CAPTAIN MANUEL ANTONIO L. TAMAYO
 Director General

NOTES/REVISIONS:

PROJECT:
 NEW CAAP BUILDING

LOCATION:
 CAAP HEAD OFFICE
 NAIA ROAD, PASAY CITY

SHEET CONTENTS:
 • FRONT DETAILED ELEVATION

DRAWING SCALE:	SHEET NO:
1:100 M	A-708



THIS DRAWINGS AND DESIGN IS EXCLUSIVE PROPERTIES OF CIVIL AVIATION AUTHORITY OF THE PHILIPPINES AND SUCH MUST NOT BE REPRODUCED, EXHIBITED, LOANED NOR COPIED IN PART OR IN WHOLE WITHOUT PROPER PERMISSION AND/OR WRITTEN CONSENT FROM THE DIRECTOR GENERAL CAAP.

AERODROME DEVELOPMENT AND MANAGEMENT SERVICE

INFRASTRUCTURE DEVELOPMENT AND DESIGN DIVISION

DESIGN STAFF:	INITIAL / DATE
DESIGNED BY:	IDDD
DRAWN BY:	IDDD 90
CHECKED BY:	

REVIEWED BY:



RAUL R. CRUCENA
 Division Chief III, IDDD-AED

SUBMITTED BY:



ARNEL F. BORLADO
 Department Manager III, AED-ADMS

RECOMMEND APPROVAL:



LT COL VALENTINO A. DIONELA PAF (RET)
 Assistant Director General II, ADMS

APPROVED BY:



CAPTAIN MANUEL ANTONIO L. TAMAYO
 Director General

NOTES/REVISIONS:

PROJECT:

NEW CAAP BUILDING


LOCATION:

CAAP HEAD OFFICE
NAIA ROAD, PASAY CITY

SHEET CONTENTS:

- REAR DETAILED ELEVATION

DRAWING SCALE:	SHEET NO:
1:100 M	A-709

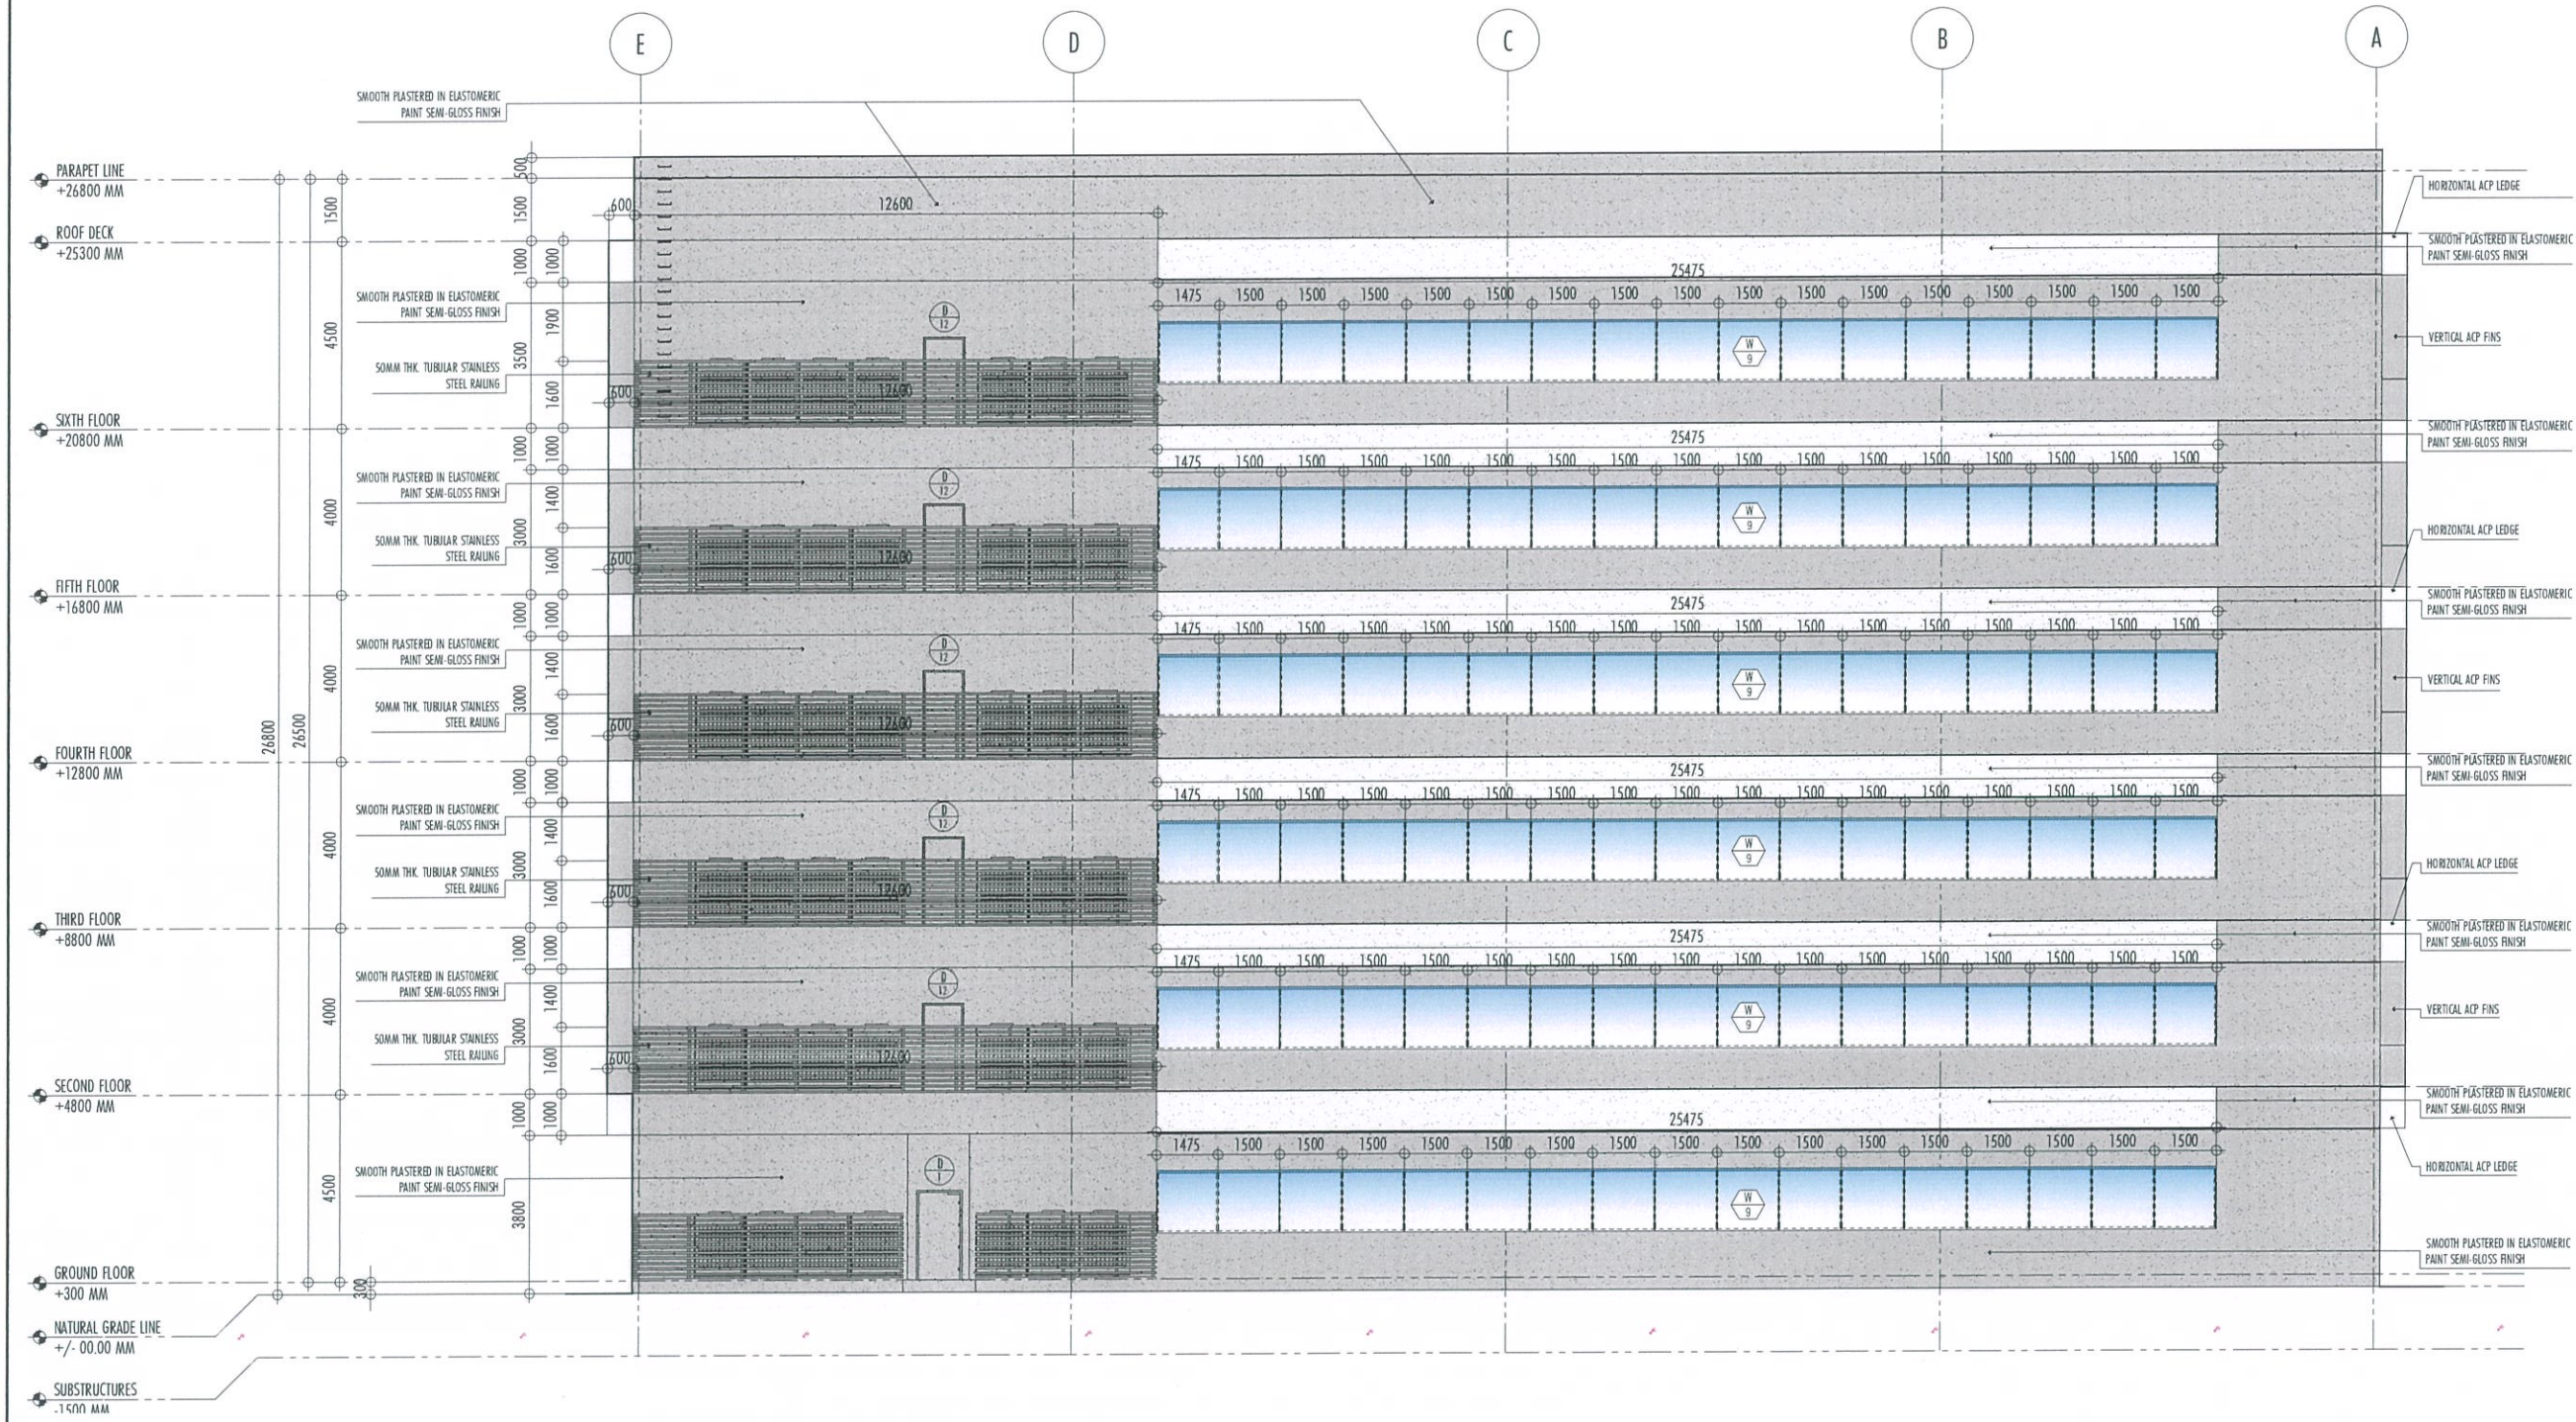

1

REAR DETAILED ELEVATION

A-709

SCALE: 1:100 MTS

THIS DRAWINGS AND DESIGN IS EXCLUSIVE PROPERTIES OF CIVIL AVIATION AUTHORITY OF THE PHILIPPINES AND SUCH MUST NOT BE REPRODUCED, EXHIBITED, LOANED NOR COPIED IN PART OR IN WHOLE WITHOUT PROPER PERMISSION AND/OR WRITTEN CONSENT FROM THE DIRECTOR GENERAL CAAP.

AERODROME DEVELOPMENT AND MANAGEMENT SERVICE

INFRASTRUCTURE DEVELOPMENT AND DESIGN DIVISION

DESIGN STAFF:	INITIAL / DATE
DESIGNED BY:	IDDD
DRAWN BY:	IDDD
CHECKED BY:	

REVIEWED BY:


 RAUL R. CRUCENA
 Division Chief III, IDDD-AED

SUBMITTED BY:

 ARNEL F. BORLADO
 Department Manager III, AED-ADMS

RECOMMEND APPROVAL:

 LT COL VALENTINO A. DIONELA PAF (RET)
 Assistant Director General II, ADMS

APPROVED BY:

 CAPTAIN MANUEL ANTONIO L. TAMAYO
 Director General


NOTES/REVISIONS:

PROJECT:
NEW CAAP BUILDING

LOCATION:
CAAP HEAD OFFICE
NAIA ROAD, PASAY CITY

SHEET CONTENTS:
 • RIGHT SIDE DETAILED ELEVATION

DRAWING SCALE:	SHEET NO.
AS SHOWN	A-710

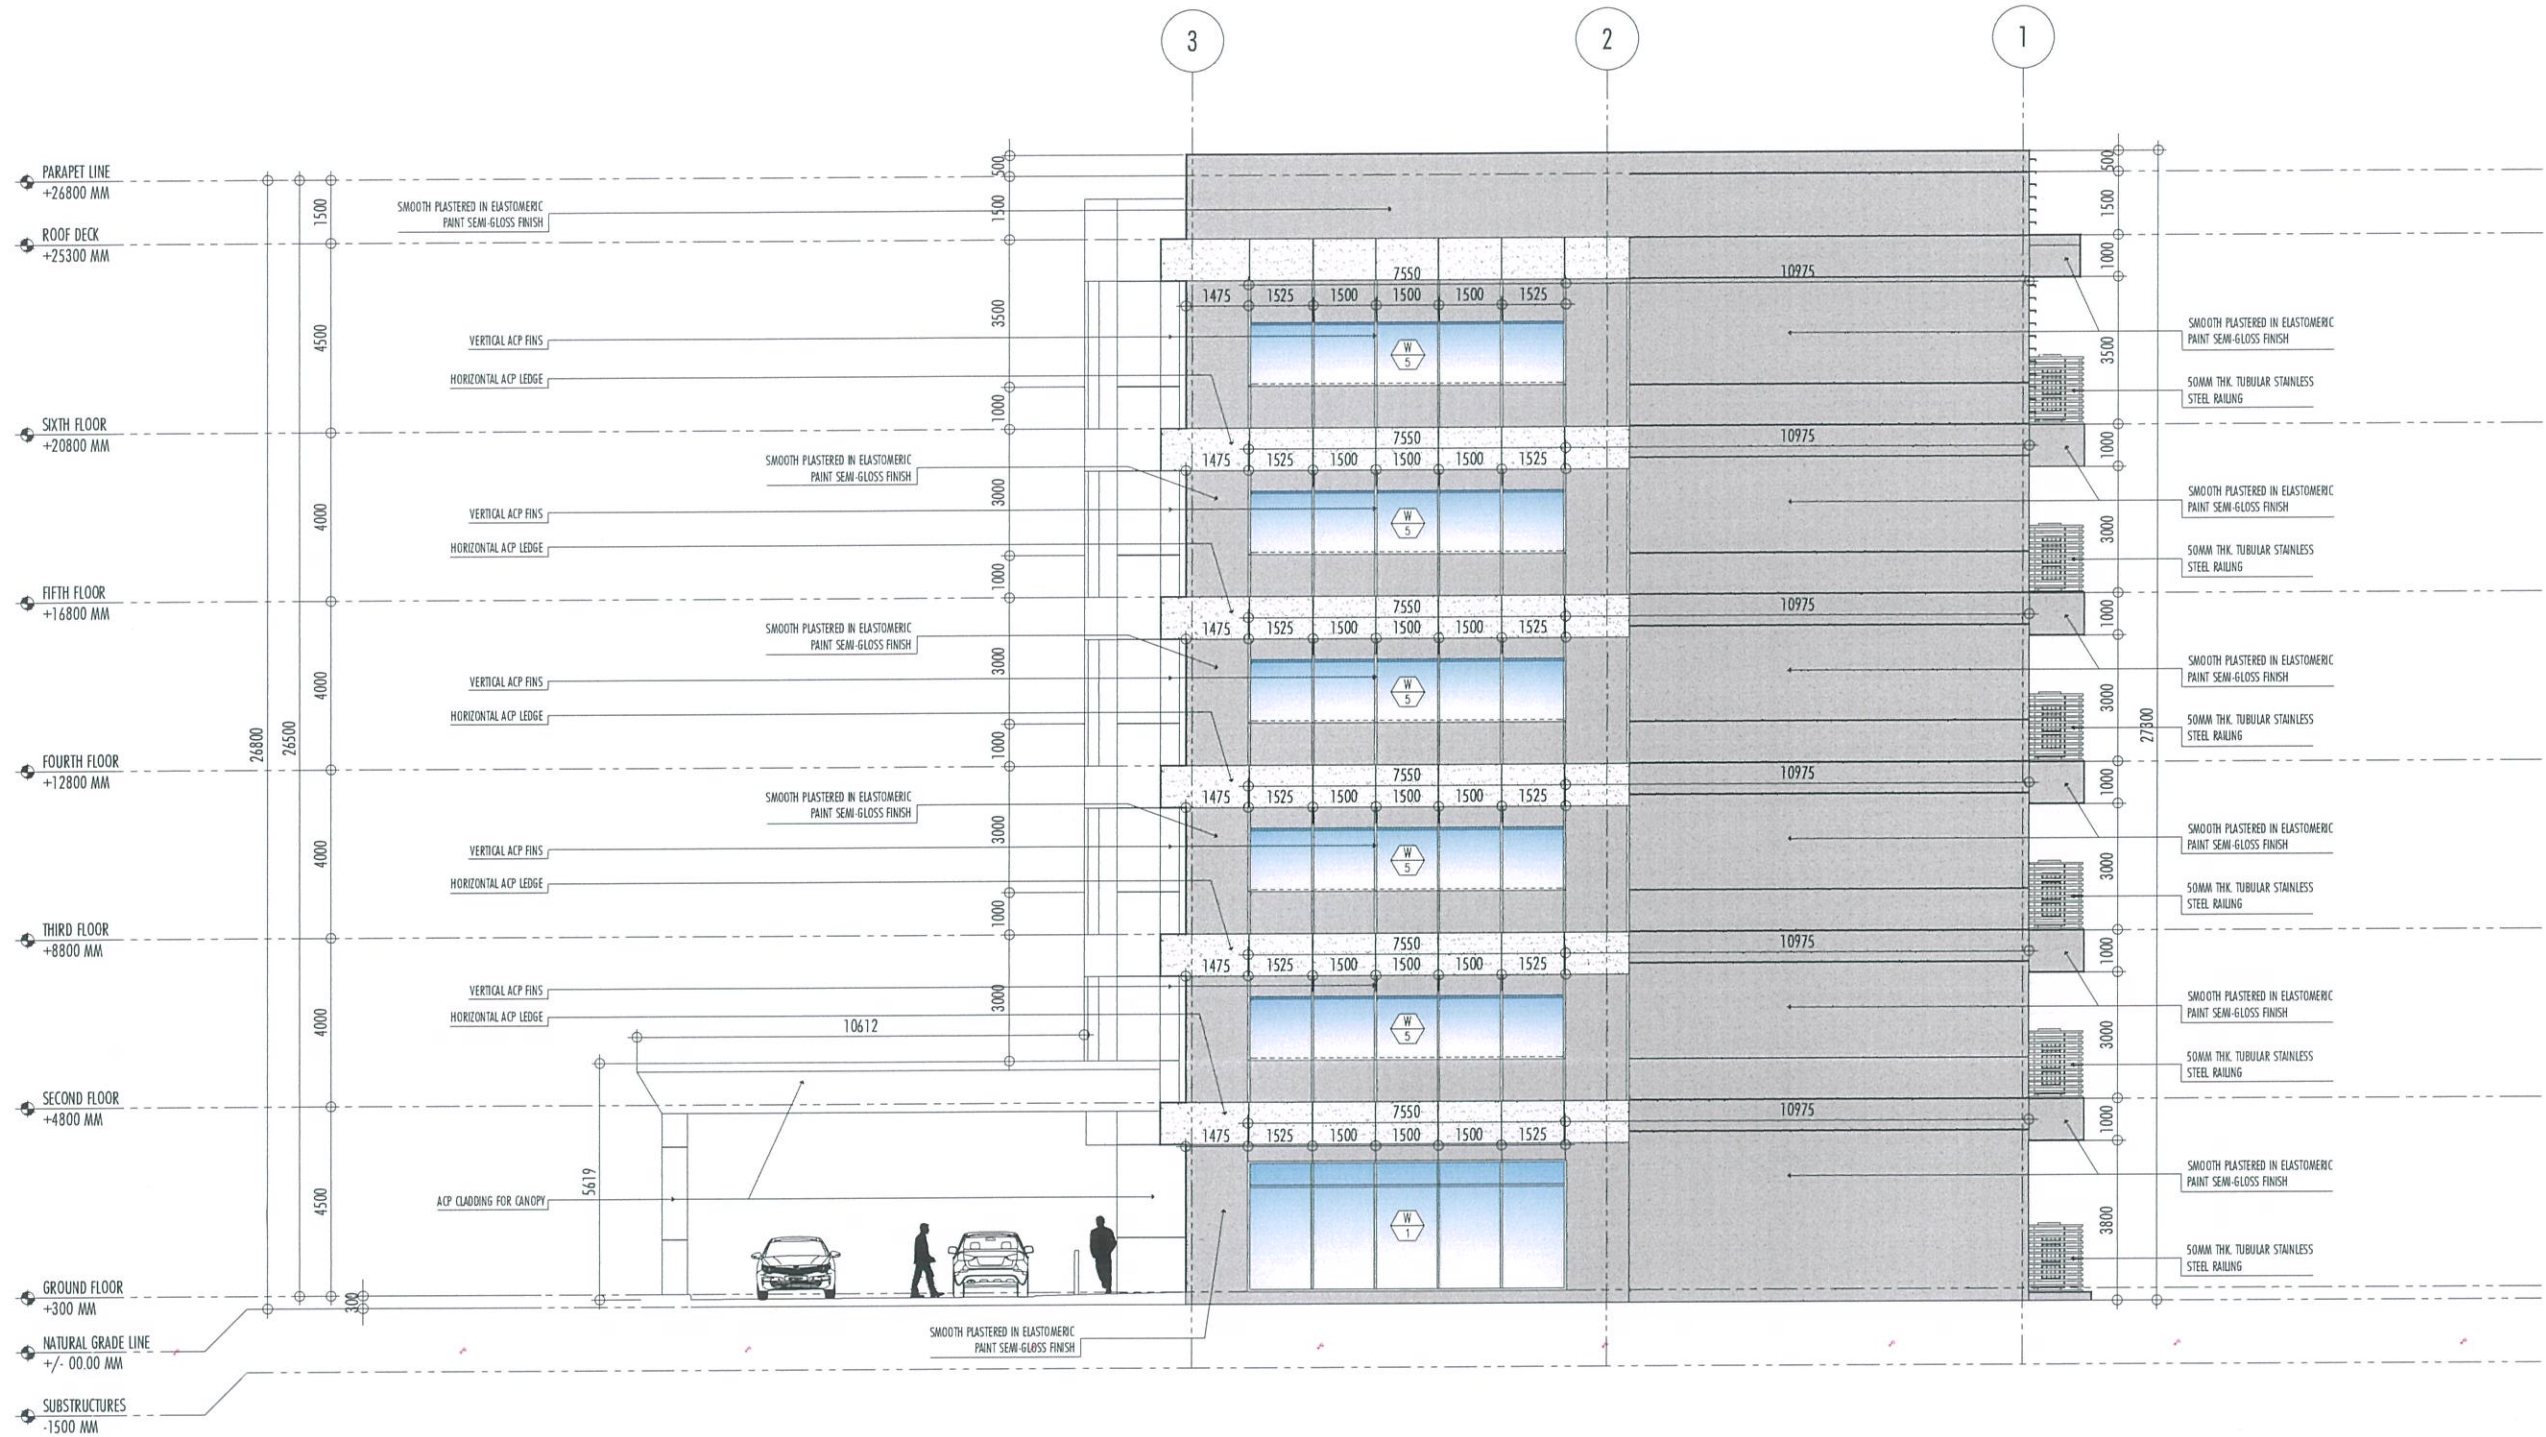

1
 A-710
 RIGHT-SIDE DETAILED ELEVATION
 SCALE: 1:100 MTS

THIS DRAWINGS AND DESIGN IS EXCLUSIVE PROPERTIES OF CIVIL AVIATION AUTHORITY OF THE PHILIPPINES AND SUCH MUST NOT BE REPRODUCED, EXHIBITED, LOANED NOR COPIED IN PART OR IN WHOLE WITHOUT PROPER PERMISSION AND/OR WRITTEN CONSENT FROM THE DIRECTOR GENERAL CAAP.

AERODROME DEVELOPMENT AND MANAGEMENT SERVICE

INFRASTRUCTURE DEVELOPMENT AND DESIGN DIVISION

DESIGN STAFF:	INITIAL / DATE
DESIGNED BY:	IDDD
DRAWN BY:	IDDD <i>gvs</i>
CHECKED BY:	

REVIEWED BY:


 RAUL R. CRUCENA
 Division Chief III, IDDD-AED

SUBMITTED BY:


 ARNEL F. BORLADO
 Department Manager III, AED-ADMS

RECOMMEND APPROVAL:


 LT COL VALENTINO A. DIONELA PAF (RET)
 Assistant Director General II, ADMS

APPROVED BY:


 CAPTAIN MANUEL ANTONIO L. TAMAYO
 Director General

NOTES/REVISIONS:

PROJECT:

NEW CAAP BUILDING


LOCATION:

CAAP HEAD OFFICE
NAIA ROAD, PASAY CITY


SHEET CONTENTS:

- LEFT SIDE DETAILED ELEVATION

DRAWING SCALE:	SHEET NO:
1:100 M	A-711

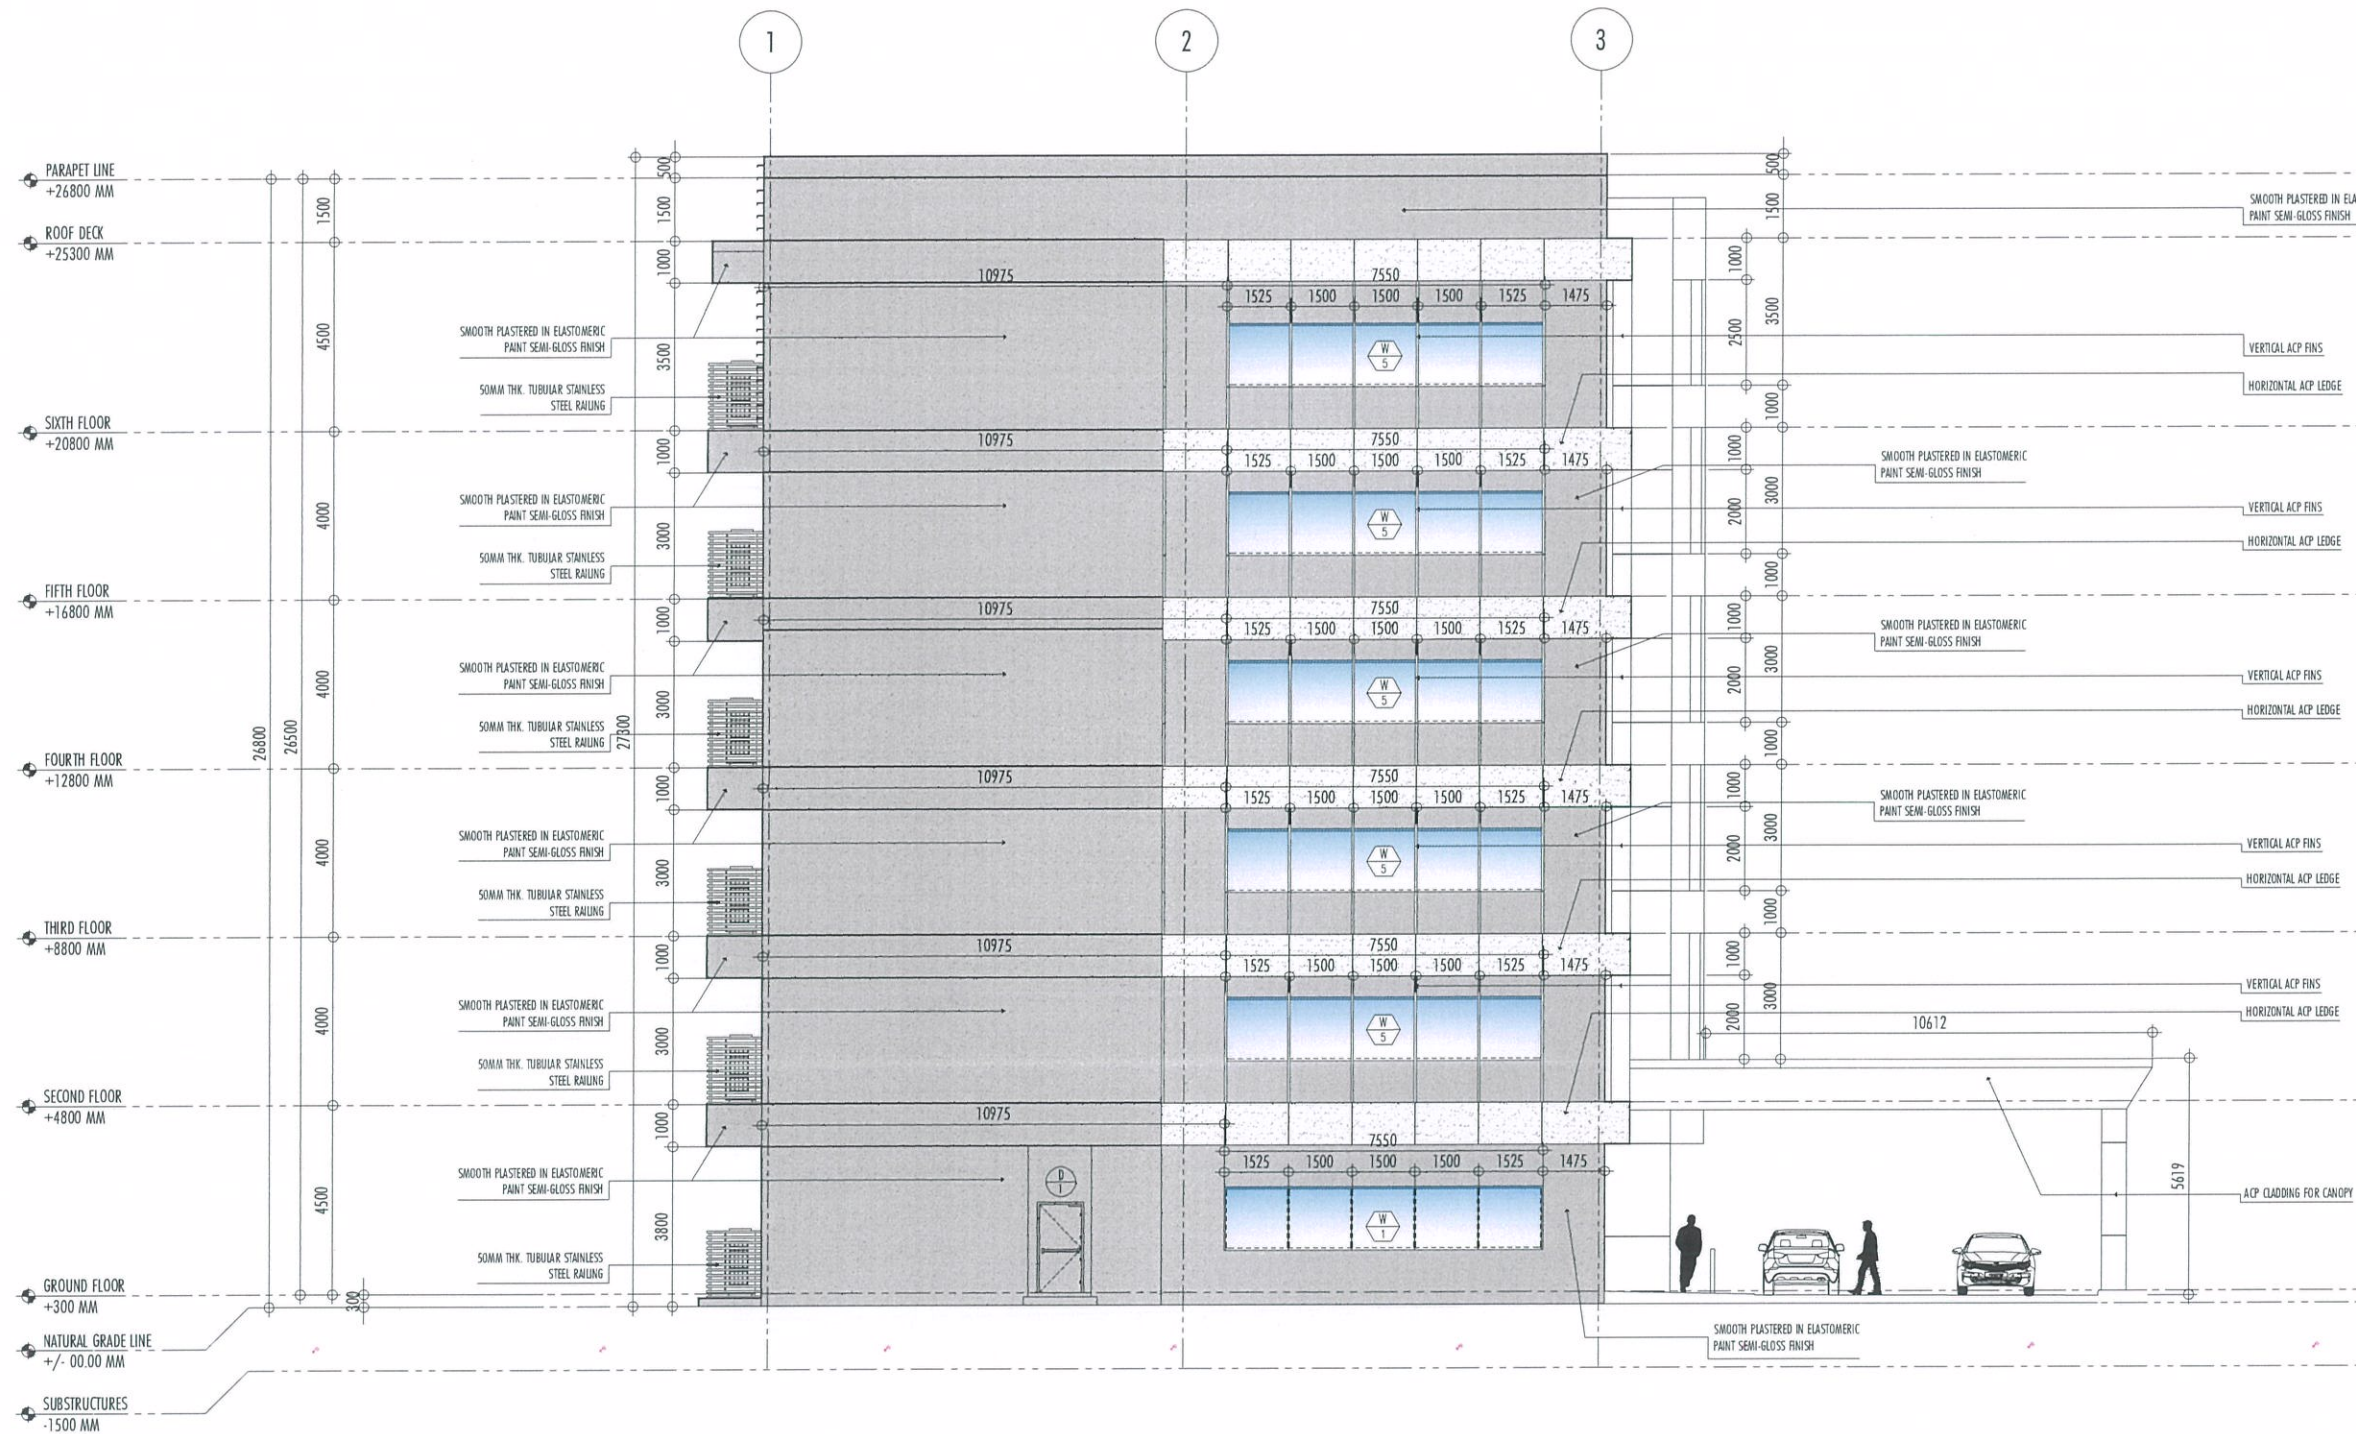

1
 A-711
 LEFT SIDE
 DETAILED ELEVATION
 SCALE: 1:100 MTS

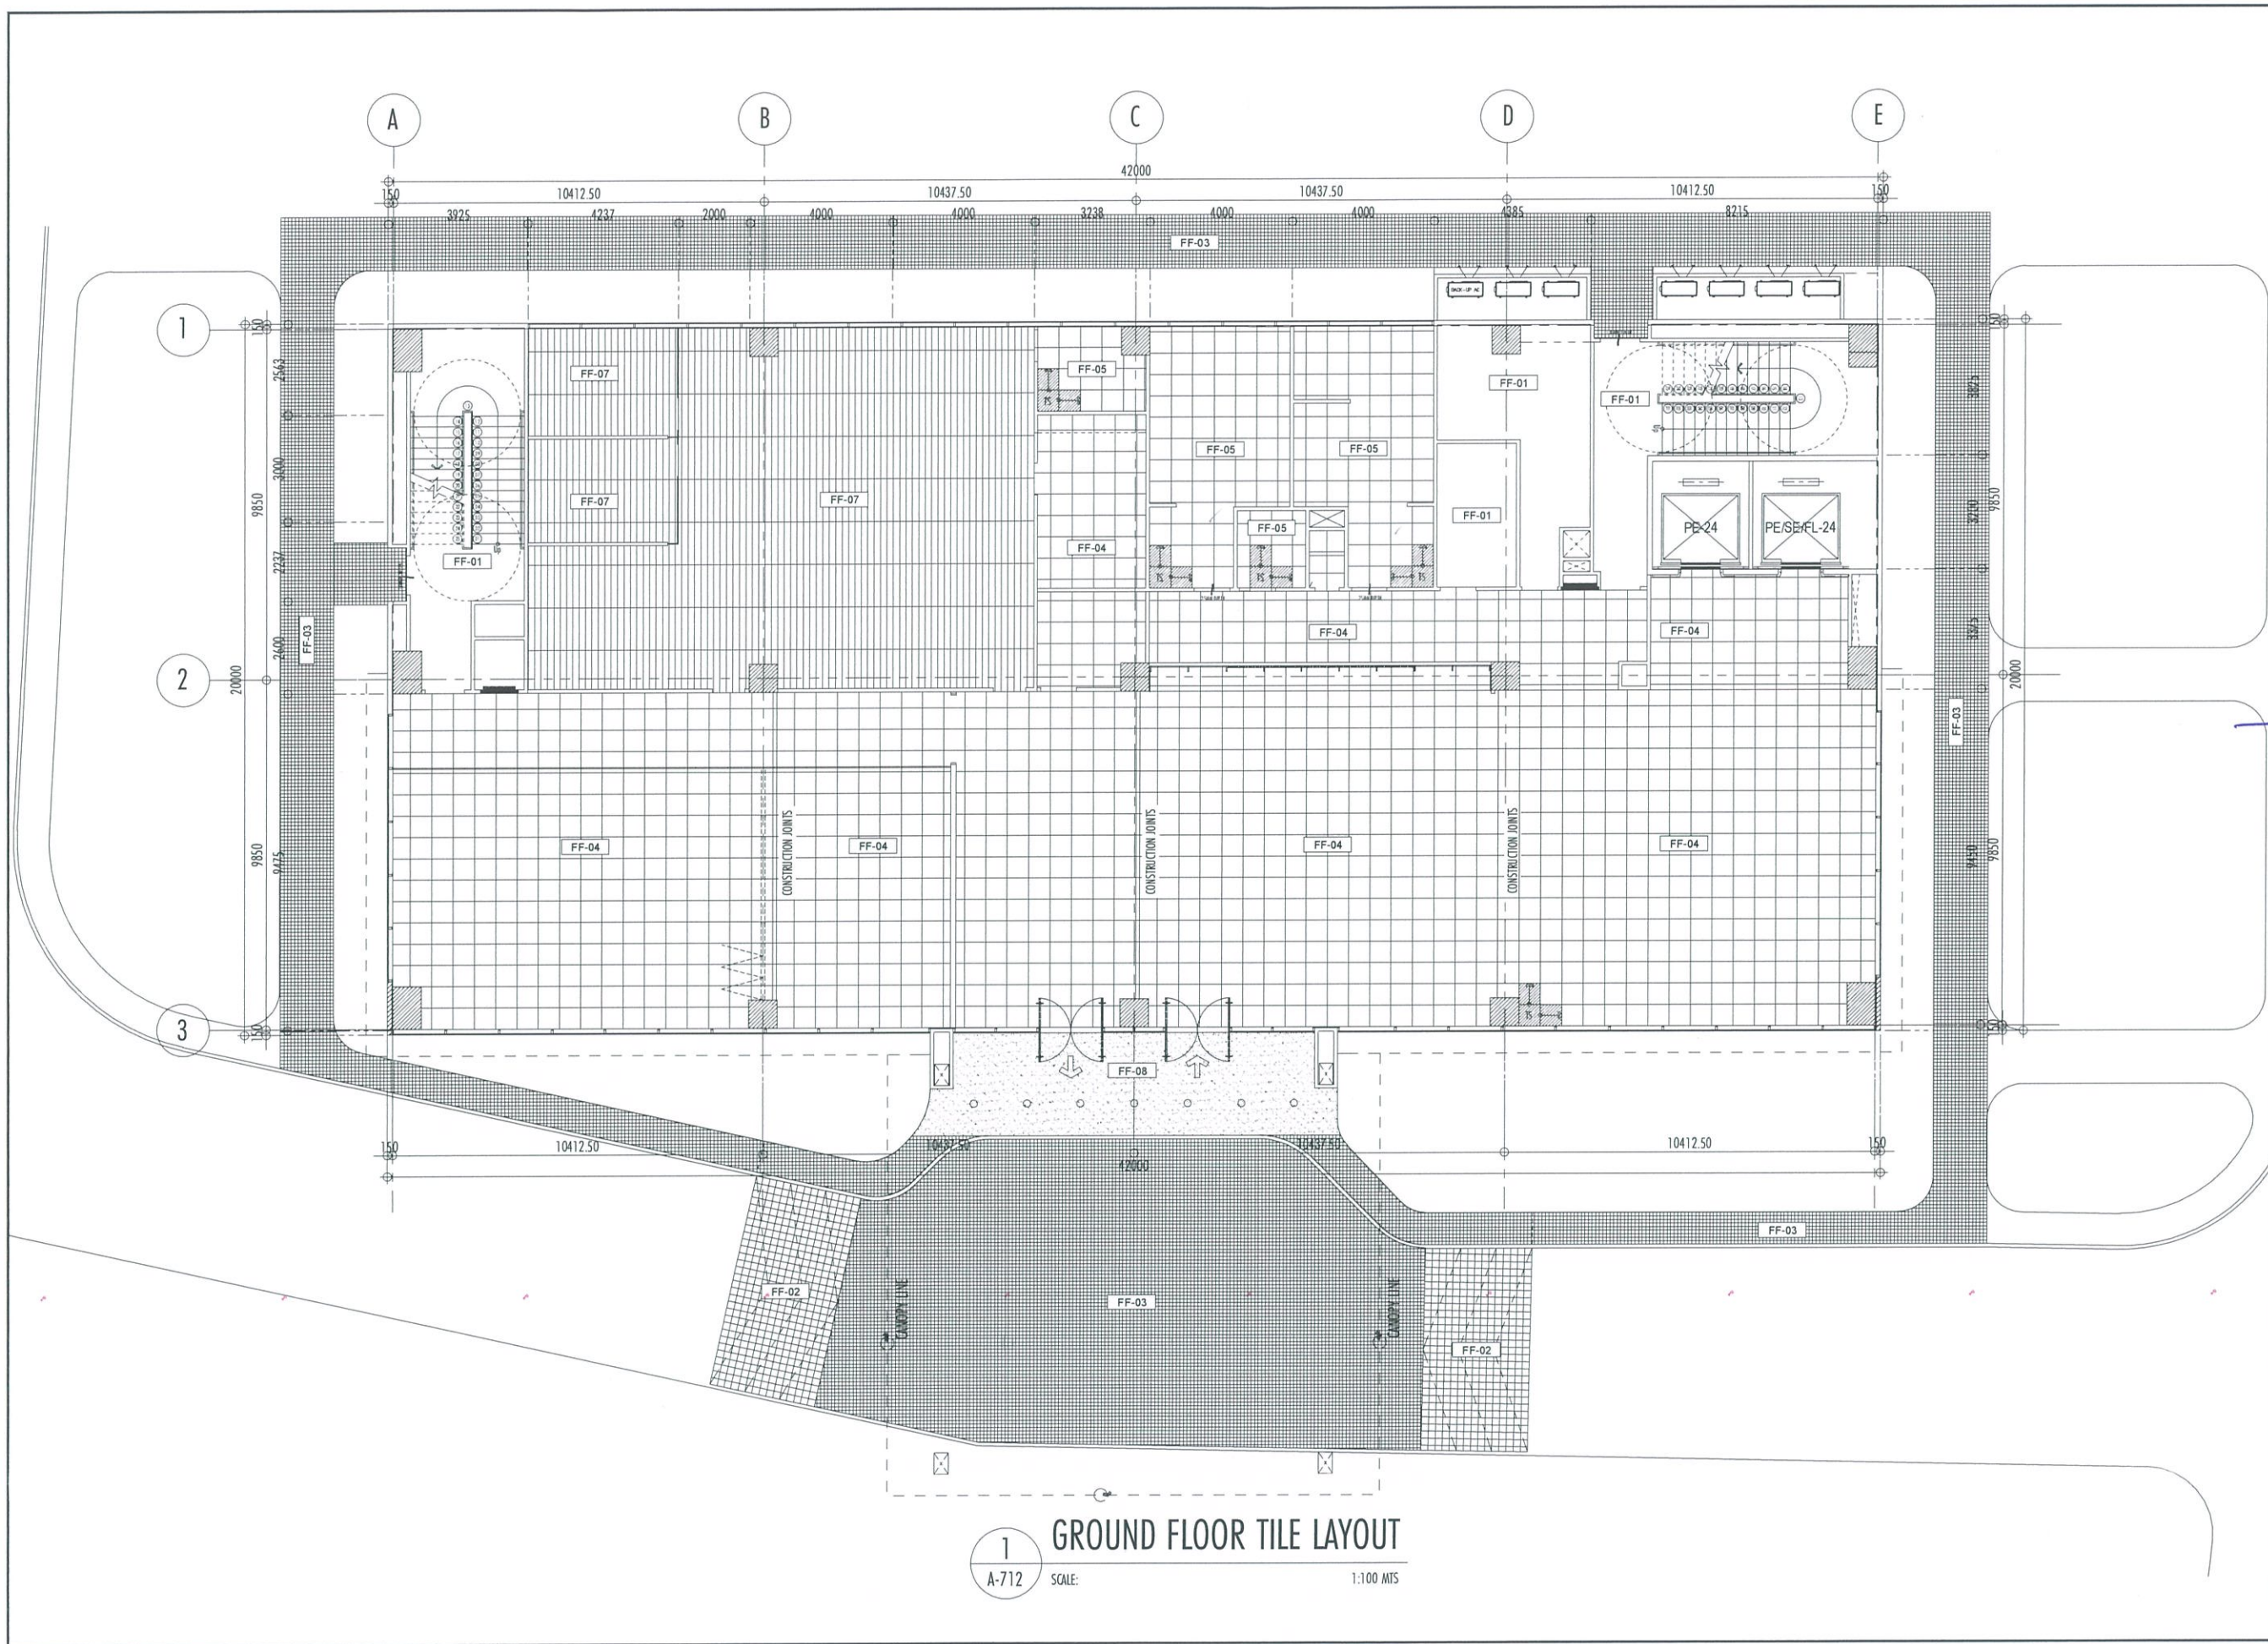



REPUBLIC OF THE PHILIPPINES

CIVIL AVIATION AUTHORITY OF THE PHILIPPINES
AERODROME DEVELOPMENT AND MANAGEMENT SERVICE
NAIA ROAD, PASAY CITY

THIS DRAWINGS AND DESIGN IS EXCLUSIVE PROPERTIES OF CIVIL AVIATION AUTHORITY OF THE PHILIPPINES AND SUCH MUST NOT BE REPRODUCED, EXHIBITED, LOANED NOR COPIED IN PART OR IN WHOLE WITHOUT PROPER PERMISSION AND/OR WRITTEN CONSENT FROM THE DIRECTOR GENERAL CAAP.

AERODROME DEVELOPMENT AND MANAGEMENT SERVICE

INFRASTRUCTURE DEVELOPMENT AND DESIGN DIVISION

DESIGN STAFF:	INITIAL / DATE
DESIGNED BY:	IDDD
DRAWN BY:	IDDD <i>gub</i>
CHECKED BY:	

REVIEWED BY:

Raul R. Crucena
RAUL R. CRUCENA
Division Chief II, IDDD-AED

SUBMITTED BY:

Arnel F. Borlado
ARNEL F. BORLADO
Department Manager III, AED-ADMS

RECOMMEND APPROVAL:

LT Col Valentino A. Dionela PAF (RET)
LT COL VALENTINO A DIONELA PAF (RET)
Assistant Director General II, ADMS

APPROVED BY:

Captain Manuel Antonio L. Tamayo
CAPTAIN MANUEL ANTONIO L. TAMAYO
Director General

NOTES/REVISIONS:

PROJECT:

NEW CAAP BUILDING

LOCATION:

CAAP HEAD OFFICE
NAIA ROAD, PASAY CITY

SHEET CONTENTS:

- GROUND FLOOR TILE LAYOUT

DRAWING SCALE:	SHEET NO:
1:100 M	A-712



REPUBLIC OF THE PHILIPPINES
CIVIL AVIATION AUTHORITY OF THE PHILIPPINES
AERODROME DEVELOPMENT AND MANAGEMENT SERVICE
NAIA ROAD, 1300 PASAY CITY

THIS DRAWINGS AND DESIGN IS EXCLUSIVE PROPERTIES OF CIVIL AVIATION AUTHORITY OF THE PHILIPPINES AND SUCH MUST NOT BE REPRODUCED, EXHIBITED, LOANED NOR COPIED IN PART OR IN WHOLE WITHOUT PROPER PERMISSION AND/OR WRITTEN CONSENT FROM THE DIRECTOR GENERAL CAAP.

AERODROME DEVELOPMENT AND MANAGEMENT SERVICE

INFRASTRUCTURE DEVELOPMENT AND DESIGN DIVISION

DESIGN STAFF:	INITIAL / DATE
DESIGNED BY:	IDDD
DRAWN BY:	IDDD <i>9416</i>
CHECKED BY:	

REVIEWED BY:

RAUL R. CRUCENA
Division Chief III, IDDD-AED

SUBMITTED BY:

ARNEL F. BORLADO
Department Manager III, AED-ADMS

RECOMMEND APPROVAL:

LT COL VALENTINO A. DIONELA PAF (RET)
Assistant Director General II, ADMS

APPROVED BY:

CAPTAIN MANUEL ANTONIO L. TAMAYO
Director General

NOTES/REVISIONS:

PROJECT:

NEW CAAP BUILDING


LOCATION:

CAAP HEAD OFFICE
NAIA ROAD, PASAY CITY

SHEET CONTENTS:

• SECOND FLOOR
TILE LAYOUT

DRAWING SCALE:	SHEET NO:
1:100 M	A-713

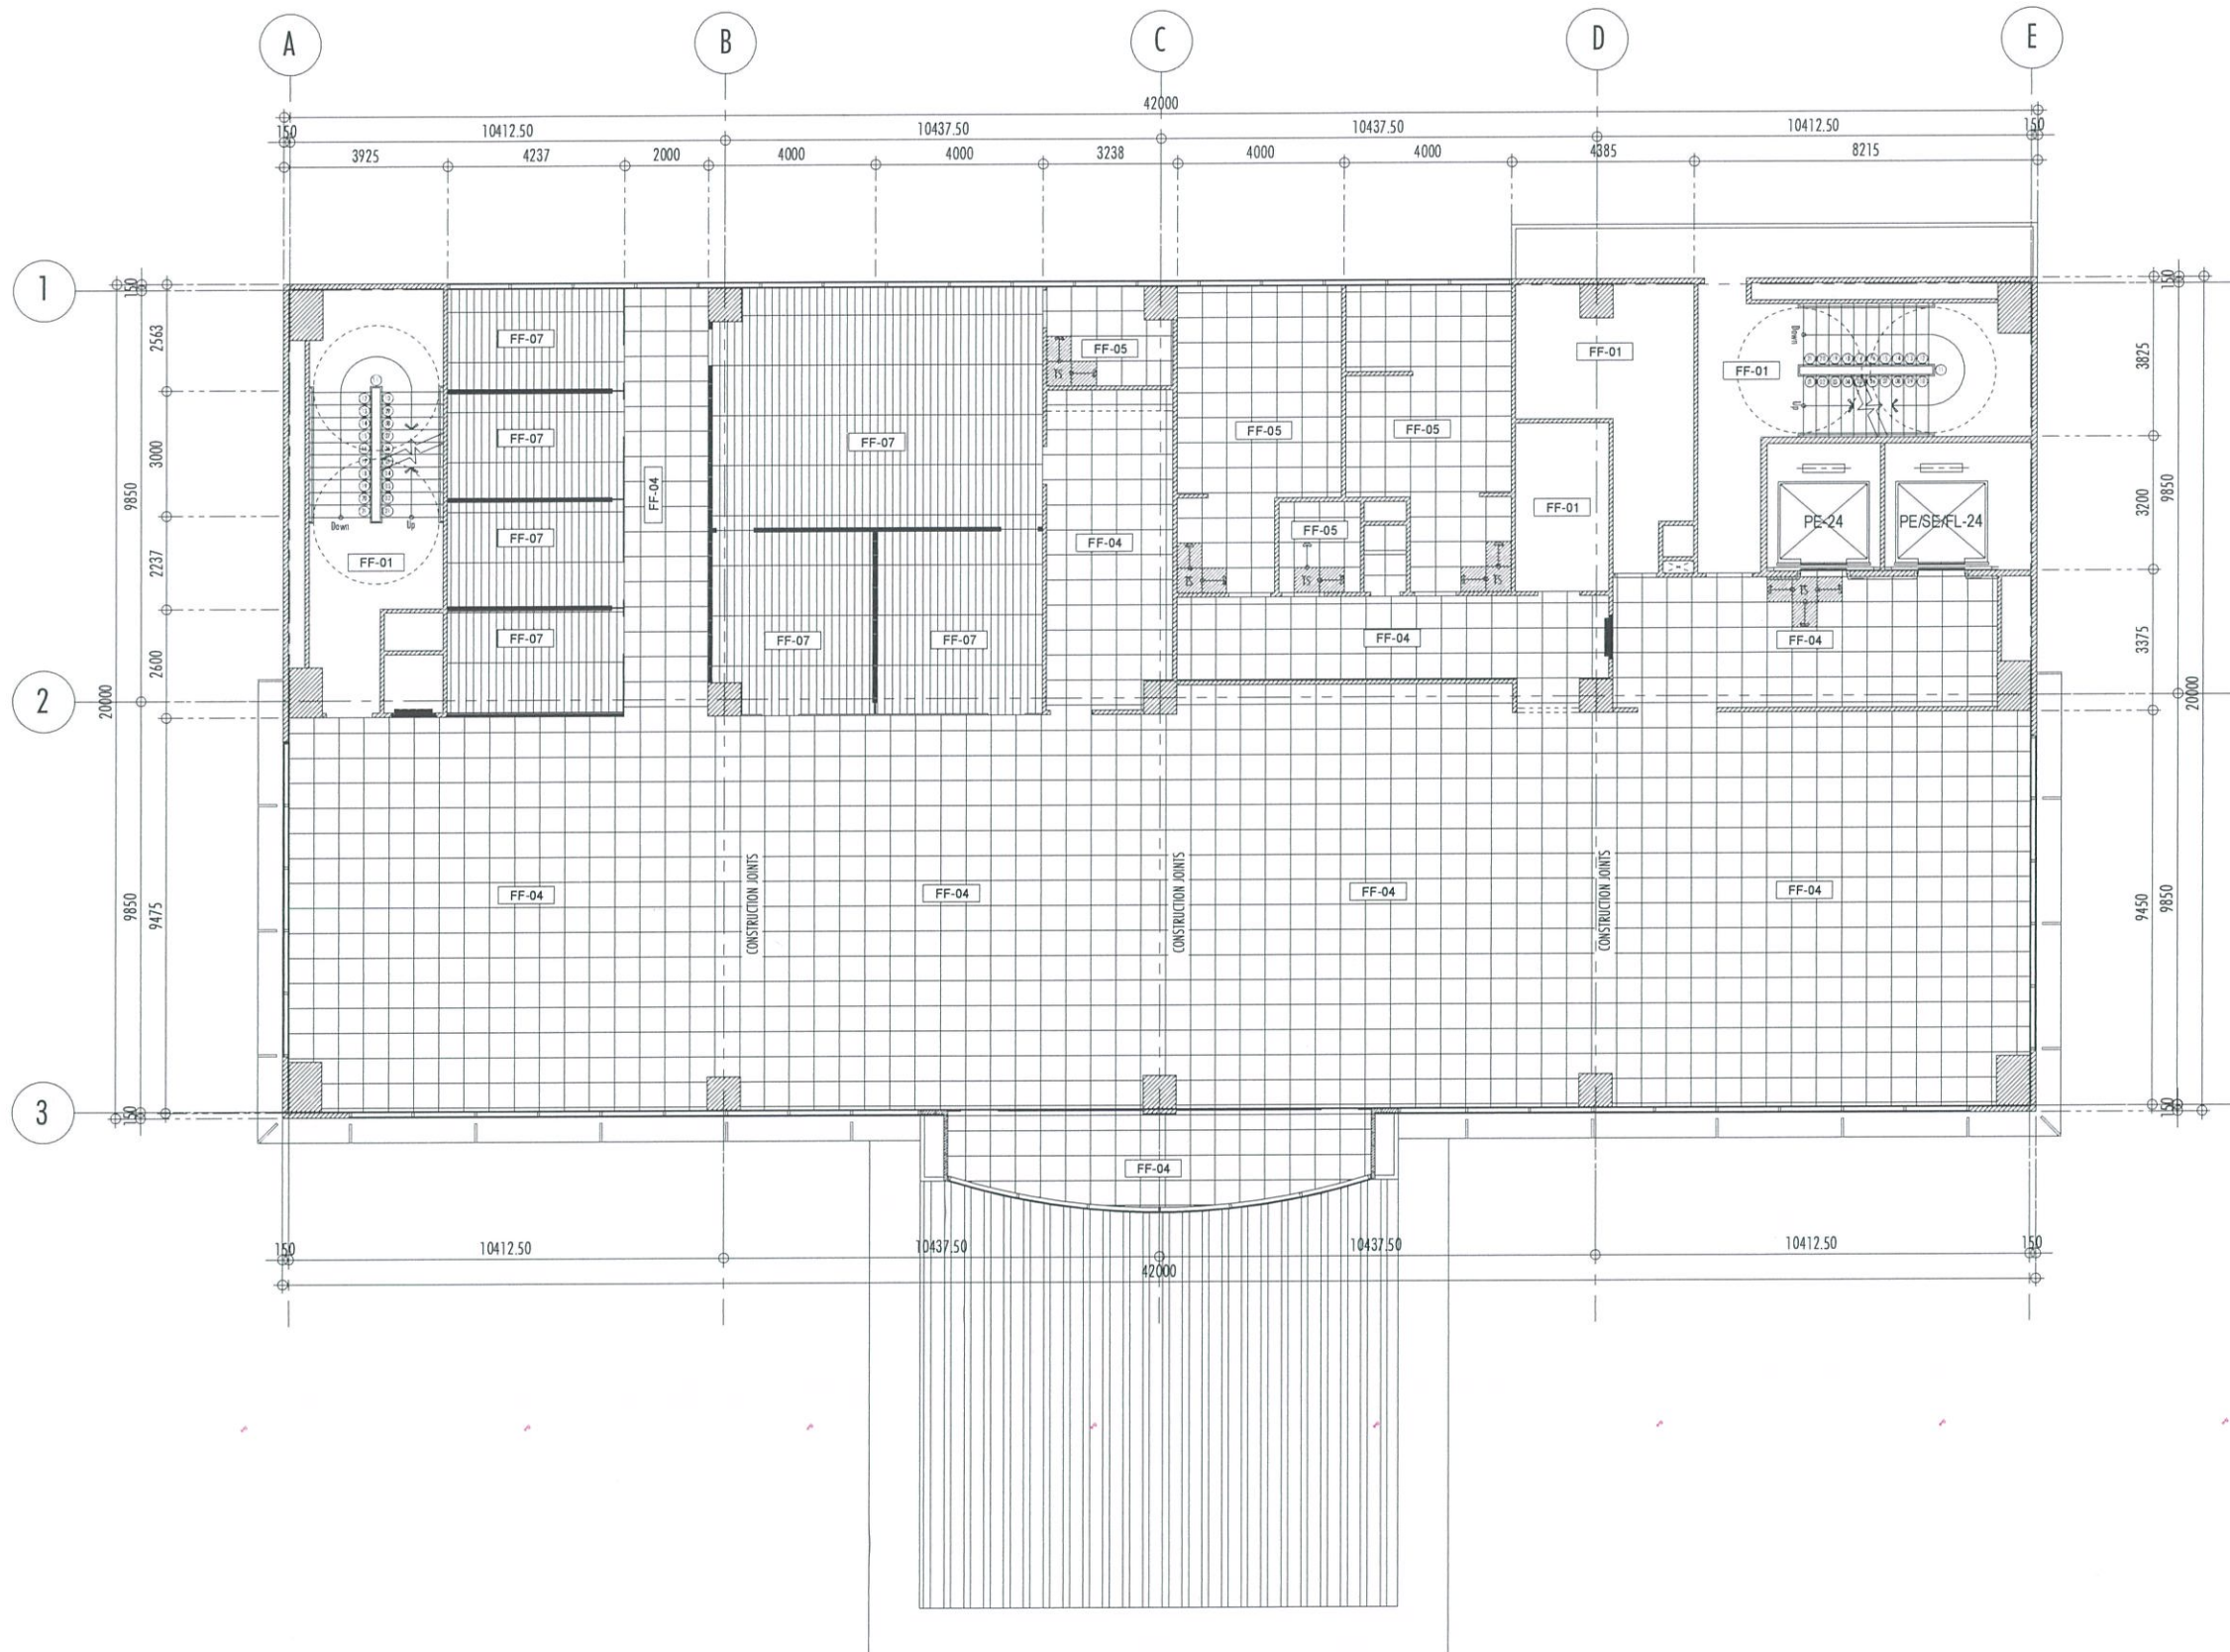

1 SECOND FLOOR TILE LAYOUT
A-713 SCALE: 1:100 MTS

THIS DRAWINGS AND DESIGN IS EXCLUSIVE PROPERTIES OF CIVIL AVIATION AUTHORITY OF THE PHILIPPINES AND SUCH MUST NOT BE REPRODUCED, EXHIBITED, LOANED NOR COPIED IN PART OR IN WHOLE WITHOUT PROPER PERMISSION AND/OR WRITTEN CONSENT FROM THE DIRECTOR GENERAL CAAP.

AERODROME DEVELOPMENT AND MANAGEMENT SERVICE

INFRASTRUCTURE DEVELOPMENT AND DESIGN DIVISION

DESIGN STAFF:	INITIAL / DATE
DESIGNED BY:	IDDD
DRAWN BY:	IDDD <i>Auto</i>
CHECKED BY:	

REVIEWED BY:



 RAUL R. CRUCENA
 Division Chief III, IDDD-AED

SUBMITTED BY:



 ARNEL F. BORLADO
 Department Manager III, AED-ADMS

RECOMMEND APPROVAL:



 LT COL VALENTINO A. DIONELA PAF (RET)
 Assistant Director General II, ADMS

APPROVED BY:



 CAPTAIN MANUEL ANTONIO L. TAMAYO
 Director General

NOTES/REVISIONS:

PROJECT:

NEW CAAP BUILDING


LOCATION:

CAAP HEAD OFFICE
NAIA ROAD, PASAY CITY

SHEET CONTENTS:

- THIRD FLOOR TILE LAYOUT

DRAWING SCALE:	SHEET NO:
1:100 M	A-714

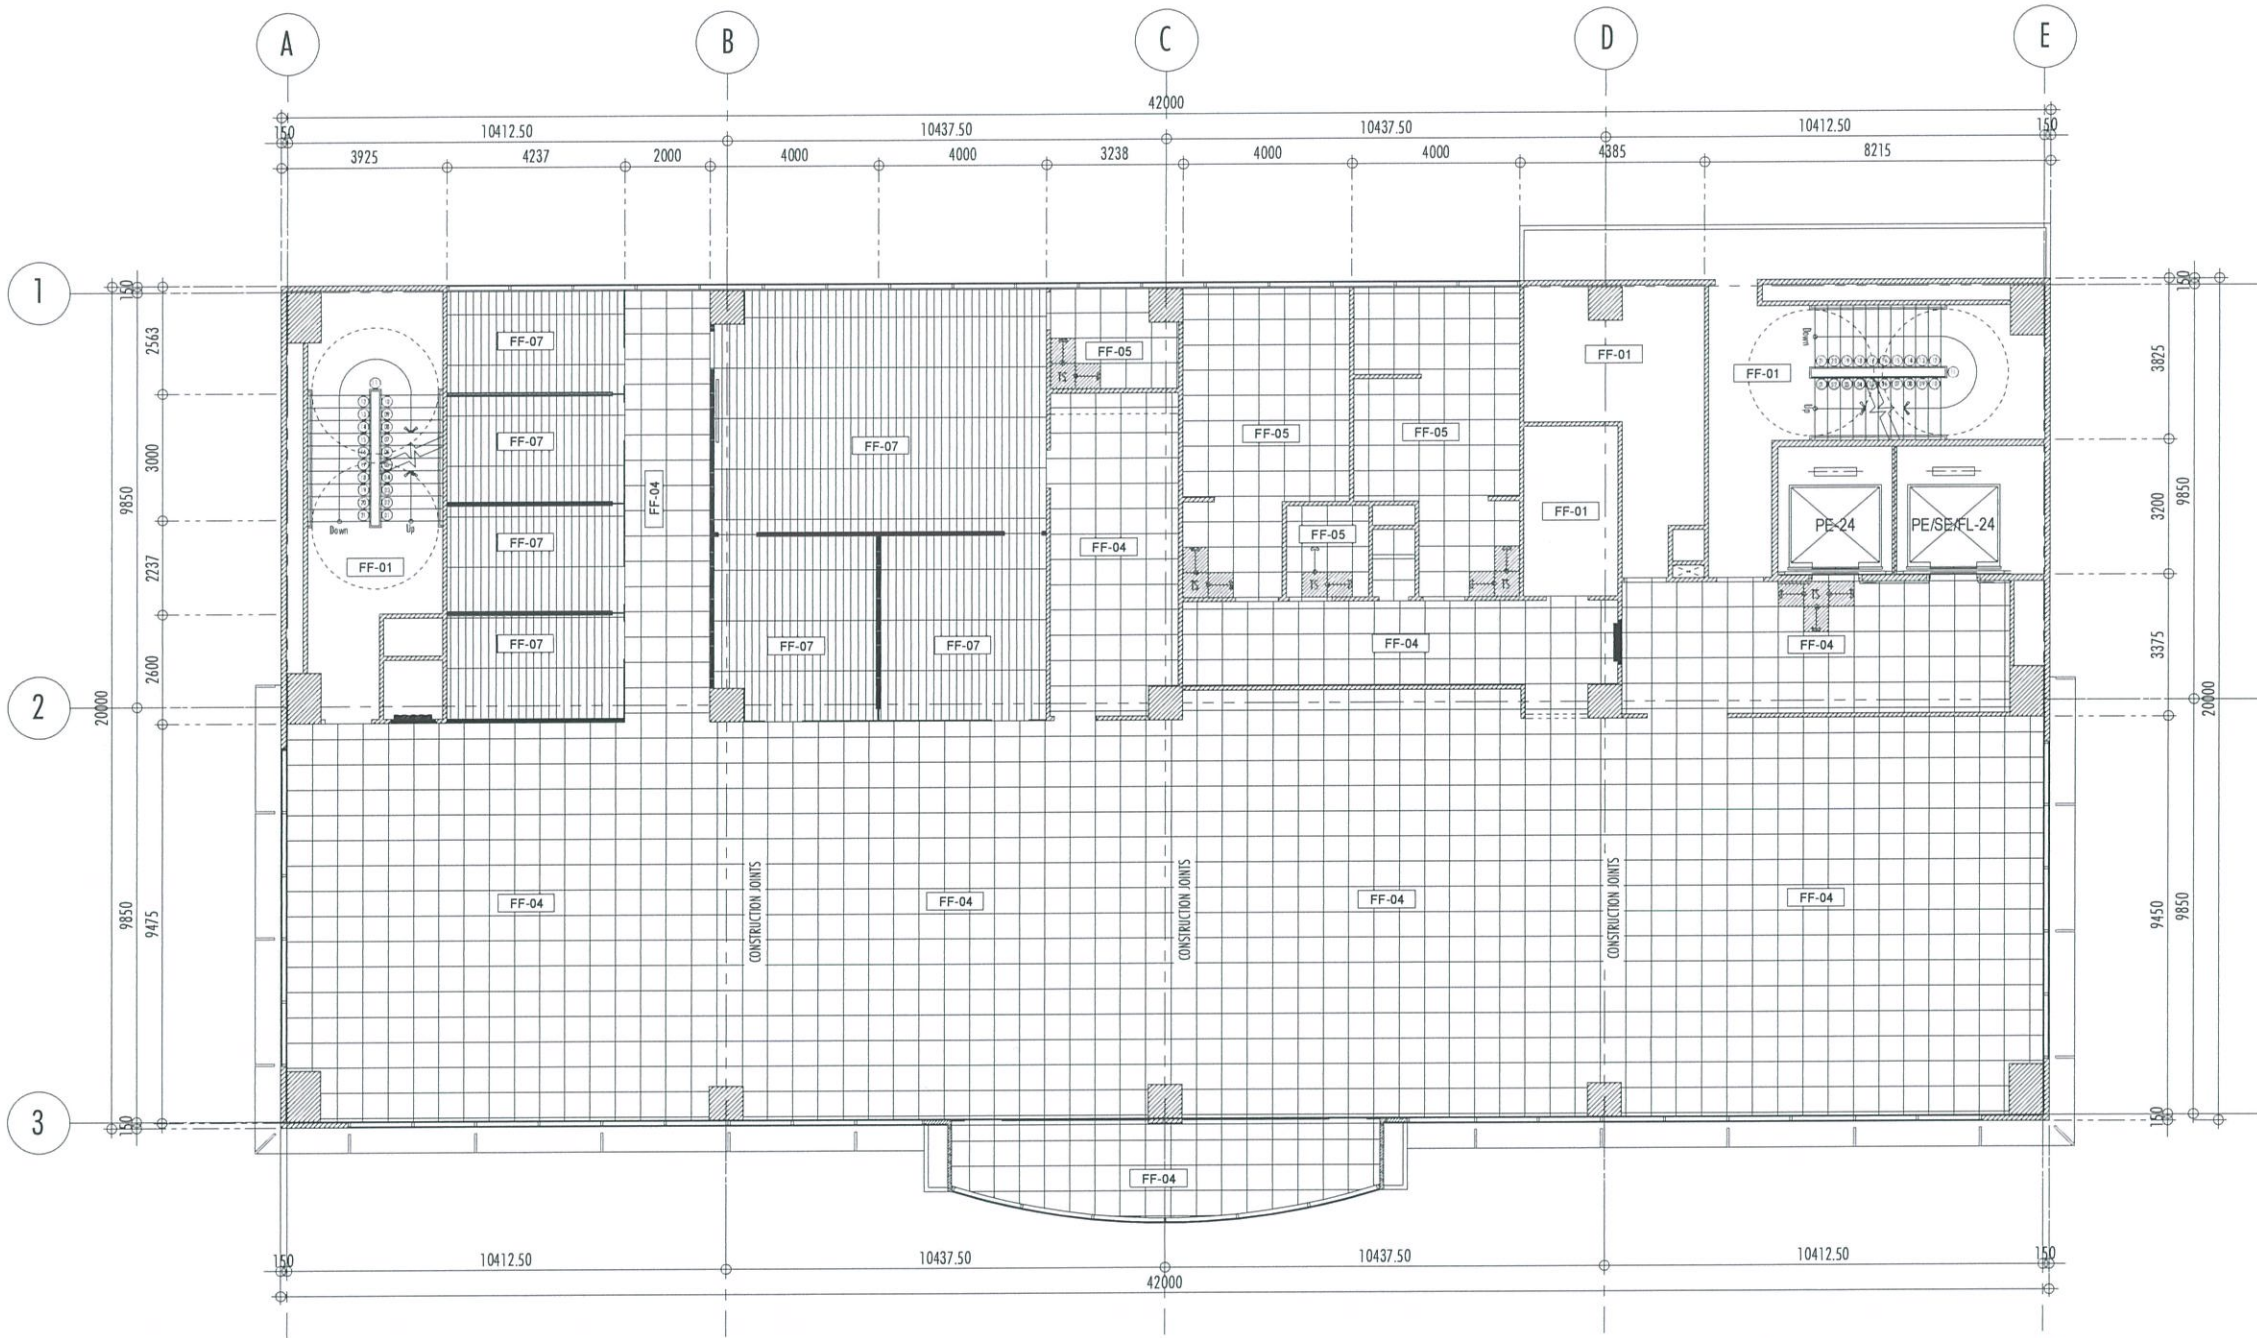

1

A-714

SCALE:

1:100 MTS

THIRD FLOOR TILE LAYOUT



REPUBLIC OF THE PHILIPPINES
CIVIL AVIATION AUTHORITY OF THE PHILIPPINES
AERODROME DEVELOPMENT AND MANAGEMENT SERVICE
NAIA ROAD, 1300 PASAY CITY

THIS DRAWINGS AND DESIGN IS EXCLUSIVE PROPERTIES OF CIVIL AVIATION AUTHORITY OF THE PHILIPPINES AND SUCH MUST NOT BE REPRODUCED, EXHIBITED, LOANED NOR COPIED IN PART OR IN WHOLE WITHOUT PROPER PERMISSION AND/OR WRITTEN CONSENT FROM THE DIRECTOR GENERAL CAAP.

AERODROME DEVELOPMENT AND MANAGEMENT SERVICE

INFRASTRUCTURE DEVELOPMENT AND DESIGN DIVISION

DESIGN STAFF:	INITIAL / DATE
DESIGNED BY:	IDDD
DRAWN BY:	IDDD <i>9/16</i>
CHECKED BY:	

REVIEWED BY:

RAUL R. CRUCENA
Division Chief III, IDDD-AED

SUBMITTED BY:

ARNEL F. BORLADO
Department Manager III, AED-ADMS

RECOMMEND APPROVAL:

Lt. Col. VALENTINO A. DIONELA PAF (RET)
Assistant Director General II, ADMS

APPROVED BY:

CAPTAIN MANUEL ANTONIO L. TAMAYO
Director General

NOTES/REVISIONS:

PROJECT:

NEW CAAP BUILDING


LOCATION:

CAAP HEAD OFFICE
NAIA ROAD, PASAY CITY

SHEET CONTENTS:

• FOURTH FLOOR TILE LAYOUT

DRAWING SCALE:	SHEET NO:
1:100 M	A-715

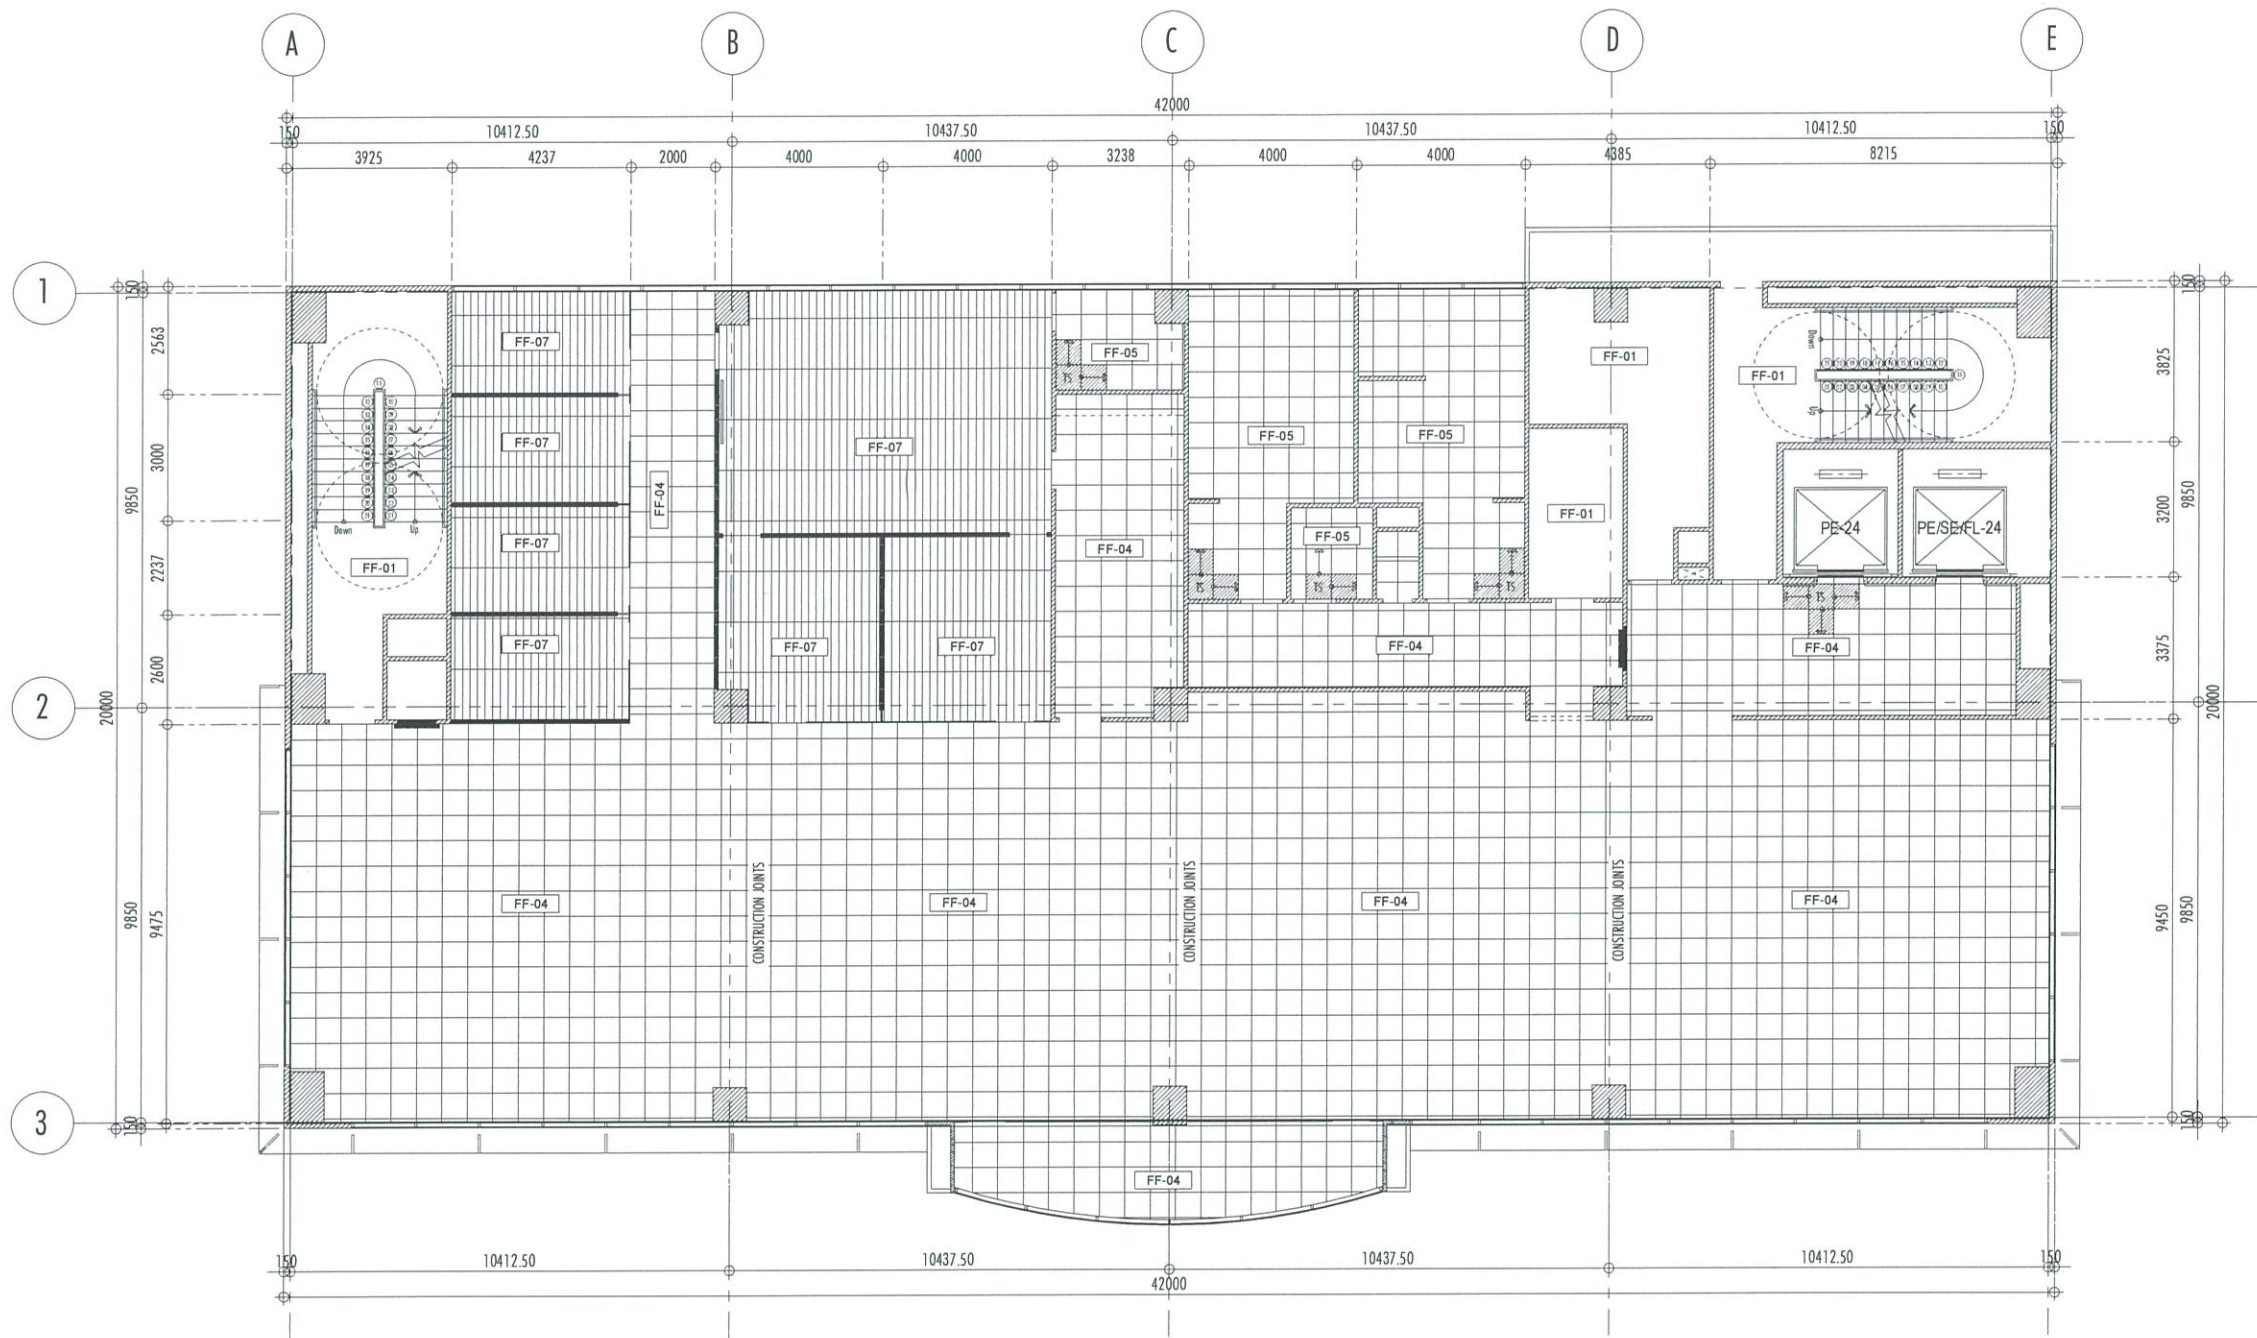

1 FOURTH FLOOR TILE LAYOUT
A-715 SCALE: 1:100 MTS



REPUBLIC OF THE PHILIPPINES
CIVIL AVIATION AUTHORITY OF THE PHILIPPINES
AERODROME DEVELOPMENT AND MANAGEMENT SERVICE
NAIA ROAD, PASAY CITY

THIS DRAWINGS AND DESIGN IS EXCLUSIVE PROPERTIES OF CIVIL AVIATION AUTHORITY OF THE PHILIPPINES AND SUCH MUST NOT BE REPRODUCED, EXHIBITED, LOANED NOR COPIED IN PART OR IN WHOLE WITHOUT PROPER PERMISSION AND/OR WRITTEN CONSENT FROM THE DIRECTOR GENERAL CAAP.

AERODROME DEVELOPMENT AND MANAGEMENT SERVICE

INFRASTRUCTURE DEVELOPMENT AND DESIGN DIVISION

DESIGN STAFF: INITIAL / DATE
DESIGNED BY: IDDD
DRAWN BY: IDDD *4/15*
CHECKED BY:

REVIEWED BY:
[Signature]
RAUL R. CRUCENA
Division Chief II, IDDD-AED

SUBMITTED BY:
[Signature]
ARNEL F. BORLADO
Department Manager III, AED-ADMS

RECOMMEND APPROVAL:
[Signature]
LT COL VALENTINO A. DIONELA PAF (RET)
Assistant Director General II, ADMS

APPROVED BY:
[Signature]
CAPTAIN MANUEL ANTONIO L. TAMAYO
Director General


NOTES/REVISIONS:

PROJECT:
NEW CAAP BUILDING

LOCATION:
CAAP HEAD OFFICE
NAIA ROAD, PASAY CITY

SHEET CONTENTS:
• FIFTH FLOOR TILE LAYOUT

DRAWING SCALE: 1:100 M
SHEET NO: A-716

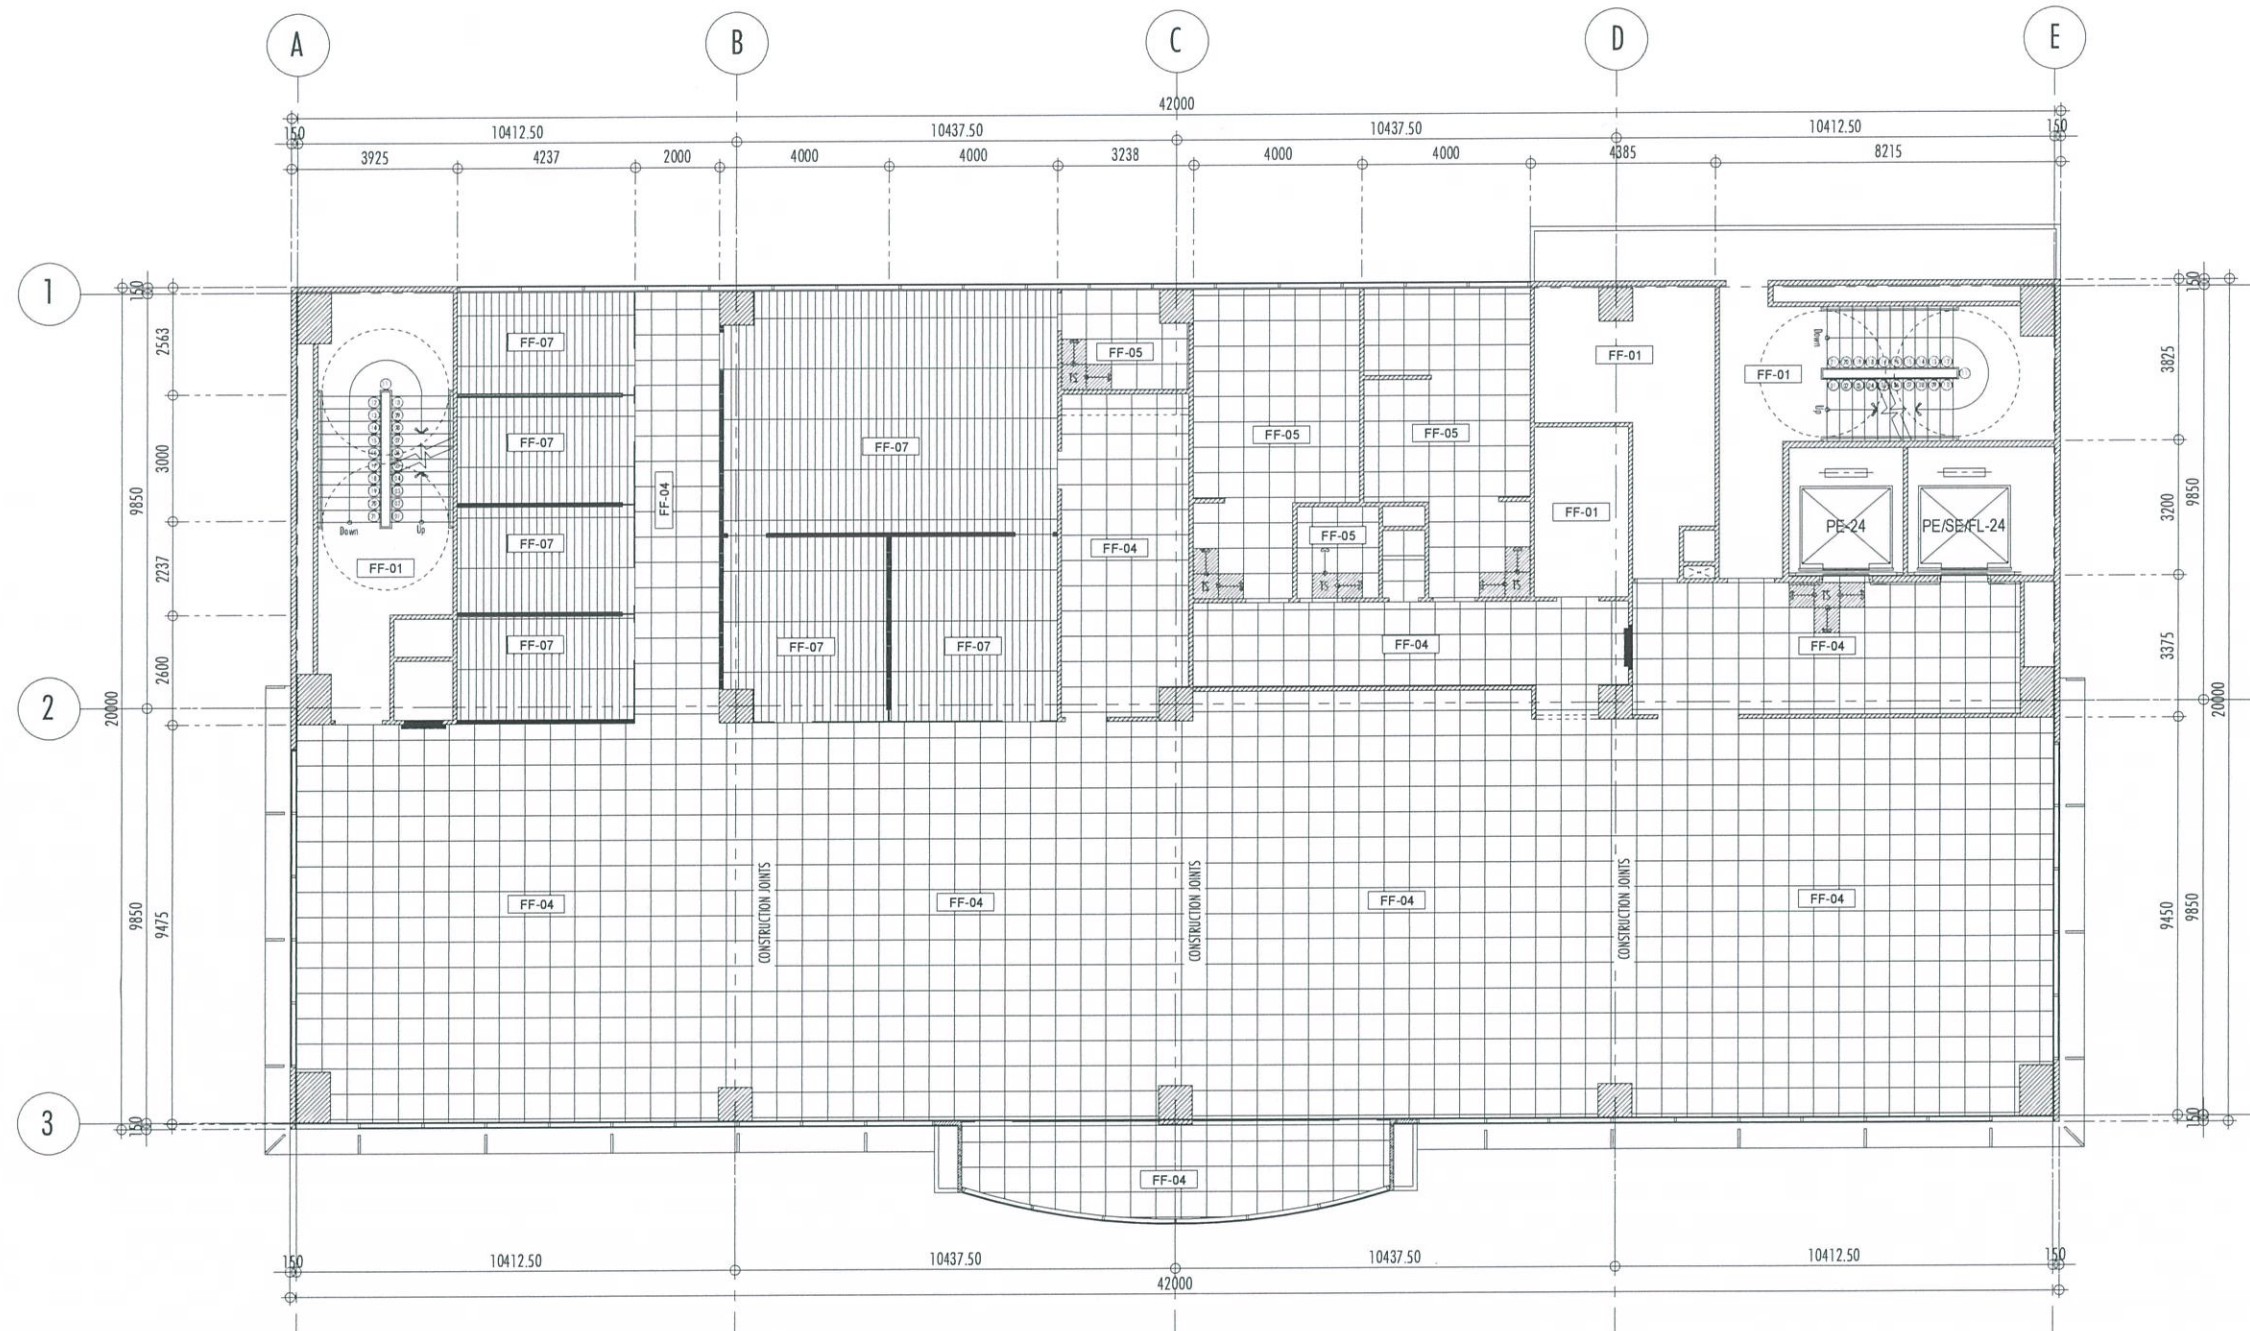

1 FIFTH FLOOR TILE LAYOUT
A-716 SCALE: 1:100 MTS

THIS DRAWINGS AND DESIGN IS EXCLUSIVE PROPERTIES OF CIVIL AVIATION AUTHORITY OF THE PHILIPPINES AND SUCH MUST NOT BE REPRODUCED, EXHIBITED, LOANED NOR COPIED IN PART OR IN WHOLE WITHOUT PROPER PERMISSION AND/OR WRITTEN CONSENT FROM THE DIRECTOR GENERAL CAAP.

AERODROME DEVELOPMENT AND MANAGEMENT SERVICE

INFRASTRUCTURE DEVELOPMENT AND DESIGN DIVISION

DESIGN STAFF:	INITIAL / DATE
DESIGNED BY:	IDDD
DRAWN BY:	IDDD <i>gls</i>
CHECKED BY:	

REVIEWED BY:



 RAUL R. CRUCENA
 Division Chief III, IDDD-AED

SUBMITTED BY:



 ARNEL F. BORLADO
 Department Manager III, AED-ADMS

RECOMMEND APPROVAL:



 LT COL VALENTINO A DIONELA PAF (RET)
 Assistant Director General II, ADMS

APPROVED BY:



 CAPTAIN MANUEL ANTONIO L. TAMAYO
 Director General

NOTES/REVISIONS:

PROJECT:

NEW CAAP BUILDING


LOCATION:

CAAP HEAD OFFICE
NAIA ROAD, PASAY CITY

SHEET CONTENTS:

- SIXTH FLOOR TILE LAYOUT

DRAWING SCALE:	SHEET NO:
1:100 M	A-717

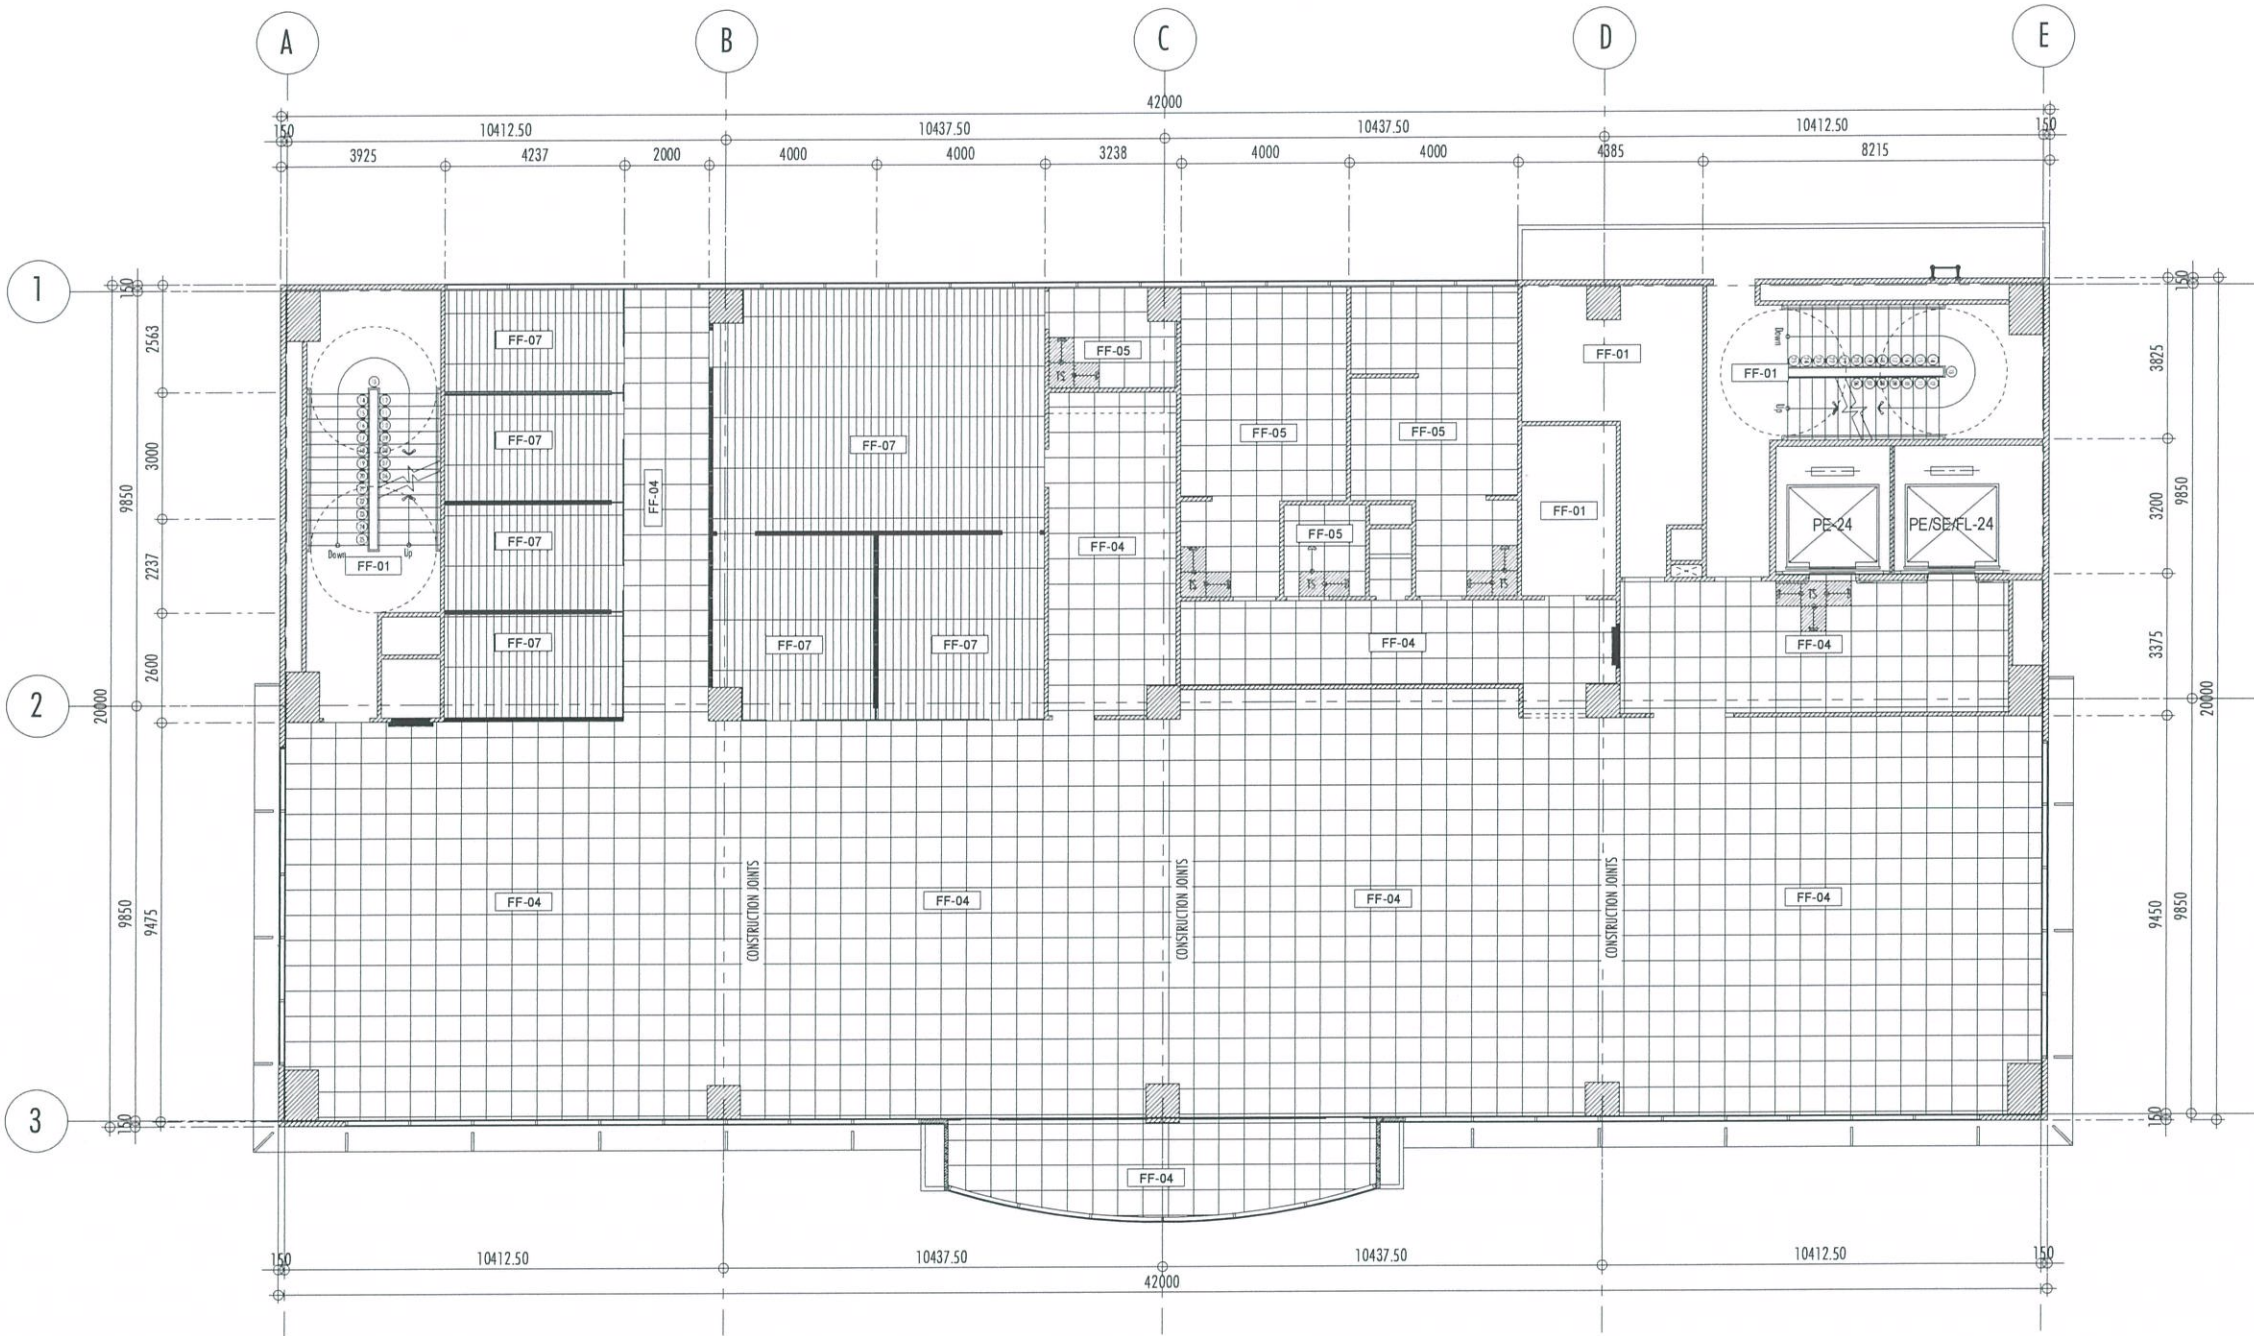


1

A-717


SIXTH FLOOR TILE LAYOUT
 SCALE: 1:100 MTS

										 REPUBLIC OF THE PHILIPPINES CIVIL AVIATION AUTHORITY OF THE PHILIPPINES AERODROME DEVELOPMENT AND MANAGEMENT SERVICE NAIA ROAD, 1305 PASAY CITY THIS DRAWINGS AND DESIGN IS EXCLUSIVE PROPERTIES OF CIVIL AVIATION AUTHORITY OF THE PHILIPPINES AND SUCH MUST NOT BE REPRODUCED, EXHIBITED, LOANED NOR COPIED IN PART OR IN WHOLE WITHOUT PROPER PERMISSION AND/OR WRITTEN CONSENT FROM THE DIRECTOR GENERAL CAAP. AERODROME DEVELOPMENT AND MANAGEMENT SERVICE INFRASTRUCTURE DEVELOPMENT AND DESIGN DIVISION DESIGN STAFF: INITIAL / DATE DESIGNED BY: IDDD DRAWN BY: IDDD CHECKED BY: REVIEWED BY:  RAUL R. CRUCENA Division Chief III, IDDD-AED SUBMITTED BY:  ARNEL F. BORLADO Department Manager III, AED-ADMS RECOMMEND APPROVAL:  LT COL VALENTINO A. DIONELA PAF (RET) ADG II, ADMS APPROVED BY:  CAPTAIN MANUEL ANTONIO L. TAMAYO Director General NOTES/REVISIONS:
--	--	--	--	--	--	--	--	--	--	--

D 11 SINGLE SWING TANGILE KD WOODEN SOLID PANEL DOOR IN SOLVENT-BASED WOOD STAIN MATTE FINISH (ALL HARDWARE SHALL BE STAINLESS STEEL SUS 304 AND UL LISTED) COLOR: FOR ARCHITECT'S APPROVAL DIMENSIONS: 900 MM x 2100 MM x 50 MM THK. (EXCLUDING JAMB) HARDWARES: LEVER TYPE LOCKSET; 4 - BALL BEARING BUTT HINGES; HEAVY DUTY DOOR CLOSER, FLOOR-MOUNTED DOOR STOPPER LOCATION: FCC/CCTV, SERVER/STORAGE ROOM NO. OF SETS: 6 SETS J 50MM X 150MM TANGILE KD WOOD FRAME H M T	D 12 SINGLE SWING GA. 16 STEEL LOUVER-TYPE DOOR IN SPRAY-APPLIED EPOXY PAINT MATTE FINISH (ALL HARDWARE SHALL BE STAINLESS STEEL SUS 304 AND UL LISTED) COLOR: FOR ARCHITECT'S APPROVAL DIMENSIONS: 900 MM x 2100 MM x 50 MM THK. (EXCLUDING JAMB) HARDWARES: LEVER TYPE LOCKSET; 4 - BALL BEARING BUTT HINGES; HEAVY DUTY DOOR CLOSER, FLOOR-MOUNTED DOOR STOPPER LOCATION: EE/AUX ROOM NO. OF SETS: 6 SETS J GA. 14 50MM X 150MM STEEL FRAME IN EPOXY PAINT FINISH H M T	D 13 2-LEAF SINGLE SWING GA. 16 STEEL LOUVER-TYPE DOOR IN SPRAY-APPLIED EPOXY PAINT MATTE FINISH (ALL HARDWARE SHALL BE STAINLESS STEEL SUS 304 AND UL LISTED) COLOR: FOR ARCHITECT'S APPROVAL DIMENSIONS: 2900 MM x 2950 MM x 50 MM THK. (EXCLUDING JAMB) HARDWARES: LEVER TYPE LOCKSET; 4 - BALL BEARING BUTT HINGES; HEAVY DUTY DOOR CLOSER, FLOOR-MOUNTED DOOR STOPPER, FOOT BOLT LOCATION: GENSET & TRANSFORMER ROOM NO. OF SETS: 3 SETS J GA. 14 50MM X 150MM STEEL FRAME IN EPOXY PAINT FINISH H M T	D 14 SINGLE SWING GA. 16 PRESSED GALVALUME PANEL TYPE DOOR IN SPRAY-APPLIED EPOXY PAINT MATTE FINISH (ALL HARDWARE SHALL BE STAINLESS STEEL SUS 304 AND UL LISTED) COLOR: FOR ARCHITECT'S APPROVAL DIMENSIONS: 900 MM x 2100 MM x 50 MM THK. (EXCLUDING JAMB) HARDWARES: LEVER TYPE LOCKSET; 4 - BALL BEARING BUTT HINGES; HEAVY DUTY DOOR CLOSER, FLOOR-MOUNTED DOOR STOPPER LOCATION: CONDENSER UNITS NO. OF SETS: 5 SETS J GA. 14 50MM X 150MM STEEL FRAME IN EPOXY PAINT FINISH H M T	D 15 50 MM THK. POWDER COATED ALUMINUM OPERABLE WALL PARTITION WITH INTERIOR MINERAL WOOL SOUND INSULATION WITH $\frac{1}{2}$" THK. MARINE PLYWOOD BACKING IN FABRIC WITH FOAM FINISH WITH ALUMINUM OVERHEAD TOP RAIL TRACK SYSTEM DIMENSIONS: 6313 MM x 2450 MM x 50 MM THK. (EXCLUDING JAMB) HARDWARES: ALUMINUM TOP RAIL TRACKS; TROLLEY BEARING; CEILING CONTACT RUBBER CUSHION; OPERATING CRANK HANDLE TYPE LOCKSET LOCATION: CONFERENCE ROOM NO. OF SETS: 1 SET J 50MM THK. POWDER COATED ALUMINUM FRAME IN FABRIC WITH FOAM FINISH H M T

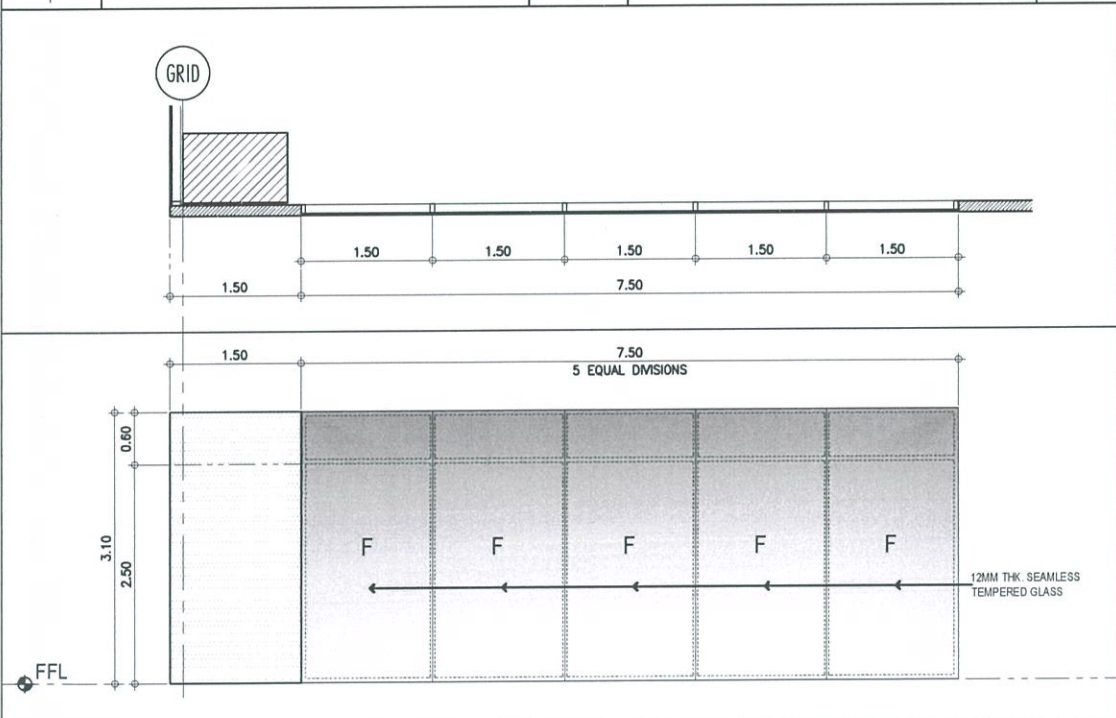

W 1 12 MM THK. DOUBLE GLAZED CLEAR TEMPERED FIXED GLASS WINDOW WITH SINGLE LOW-E (BLUE) + 12MM AIRSPACE + 12MM THK. TEMPERED GLASS (CLEAR); SEAMLESS CONNECTION FRONT (WITH POWDER COATED ALUMINUM EXTRUSION PROFILE CONCEALED BACK FRAME) DIMENSIONS: 750 MM X 3100 MM HARDWARES: LOCATION: RIGHT SIDE ELEVATION (GROUND FLOOR) NO. OF SETS: 1 SET J 50 MM x 100 MM POWDER COATED ALUMINUM EXTRUSION PROFILE CONCEALED BACK FRAME H 50 MM x 100 MM POWDER COATED ALUMINUM EXTRUSION PROFILE CONCEALED BACK FRAME M 50 MM x 100 MM POWDER COATED ALUMINUM EXTRUSION PROFILE CONCEALED BACK FRAME T

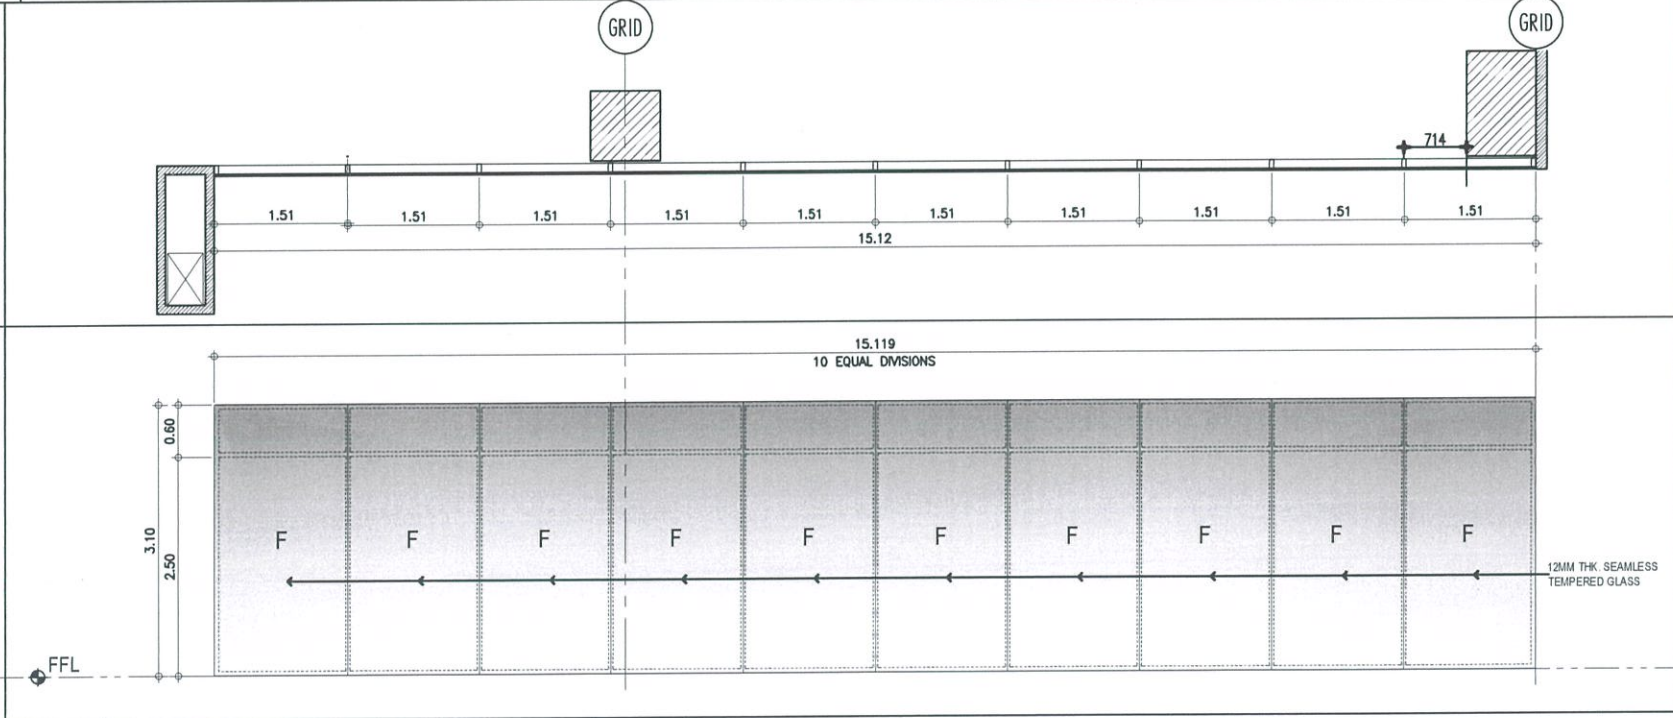

W 2 12 MM THK. DOUBLE GLAZED CLEAR TEMPERED FIXED GLASS WINDOW WITH SINGLE LOW-E (BLUE) + 12MM AIRSPACE + 12MM THK. TEMPERED GLASS (CLEAR); SEAMLESS CONNECTION FRONT (WITH POWDER COATED ALUMINUM EXTRUSION PROFILE CONCEALED BACK FRAME) DIMENSIONS: 15119 MM X 3100 MM HARDWARES: LOCATION: FRONT ELEVATION (GROUND FLOOR) NO. OF SETS: 2 SETS J 50 MM x 100 MM POWDER COATED ALUMINUM EXTRUSION PROFILE CONCEALED BACK FRAME H 50 MM x 100 MM POWDER COATED ALUMINUM EXTRUSION PROFILE CONCEALED BACK FRAME M 50 MM x 100 MM POWDER COATED ALUMINUM EXTRUSION PROFILE CONCEALED BACK FRAME T



REPUBLIC OF THE PHILIPPINES

CIVIL AVIATION AUTHORITY OF THE PHILIPPINES
AERODROME DEVELOPMENT AND MANAGEMENT SERVICE
NAIA ROAD, 1305 PASAY CITY

THIS DRAWINGS AND DESIGN IS EXCLUSIVE PROPERTIES OF CIVIL AVIATION AUTHORITY OF THE PHILIPPINES AND SUCH MUST NOT BE REPRODUCED, EXHIBITED, LOANED NOR COPIED IN PART OR IN WHOLE WITHOUT PROPER PERMISSION AND/OR WRITTEN CONSENT FROM THE DIRECTOR GENERAL CAAP.

AERODROME DEVELOPMENT AND MANAGEMENT SERVICE

INFRASTRUCTURE DEVELOPMENT AND DESIGN DIVISION

DESIGN STAFF: INITIAL / DATE

DESIGNED BY: IDDD

DRAWN BY: IDDD

CHECKED BY:

REVIEWED BY:

RAUL R. CRUCENA
Division Chief III, IDDD-AED

ARNEL F. BORLADO
Department Manager III, AED-ADMS

RECOMMEND APPROVAL

LT COL VALENTINO A. DIONELA PAF (RET)
ADG II, ADMS

APPROVED BY:

CAPTAIN MANUEL ANTONIO L. TAMAYO
Director General

NOTES/REVISIONS:

PROJECT:

NEW CAAP BUILDING

LOCATION:

CAAP HEAD OFFICE
NAIA ROAD, PASAY CITY

SHEET CONTENTS:

- SCHEDULE OF DOORS & WINDOWS

DRAWING SCALE: 1:50 M



SHEET NO: A-803

1


A-A-803

DOOR AND WINDOW SCHEDULE



SCALE: 1:50 MTS

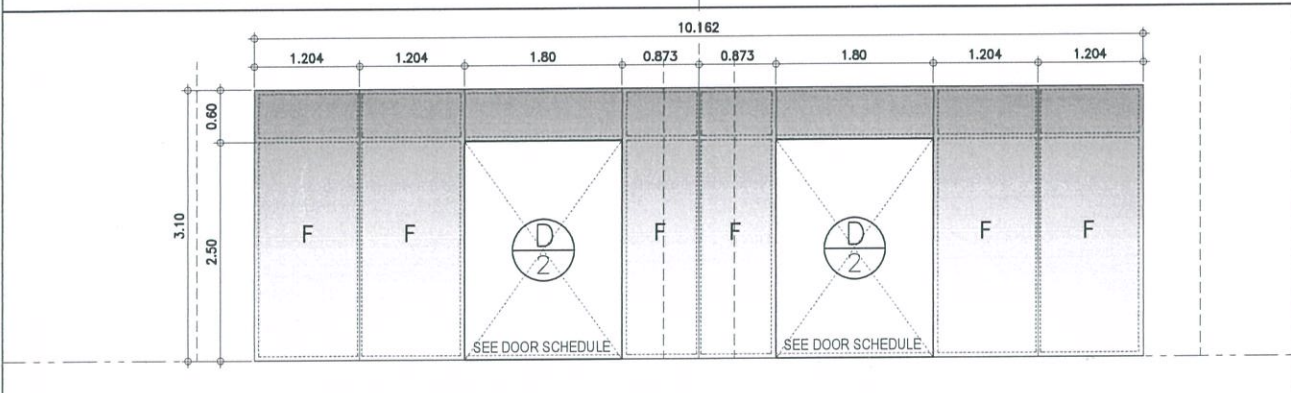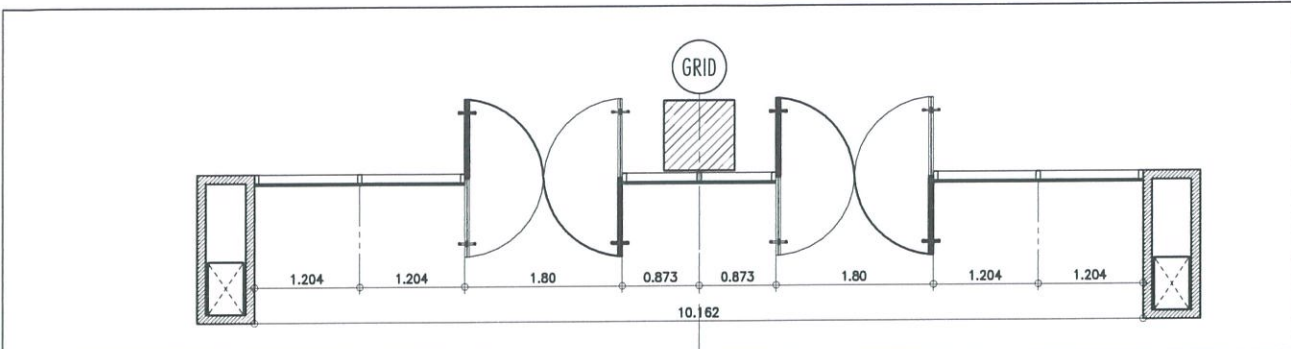


	12 MM THK. DOUBLE GLAZED CLEAR TEMPERED FIXED GLASS WINDOW WITH SINGLE LOW-E (BLUE) + 12MM AIRSPACE + 12MM THK. TEMPERED GLASS (CLEAR); SEAMLESS CONNECTION FRONT (WITH POWDER COATED ALUMINUM EXTRUSION PROFILE CONCEALED BACK FRAME)
DIMENSIONS:	10162 MM X 3100 MM
HARDWARES:	
LOCATION:	MAIN ENTRANCE
NO. OF SETS:	1 SET
J	50 MM x 100 MM POWDER COATED ALUMINUM EXTRUSION PROFILE CONCEALED BACK FRAME
H	50 MM x 100 MM POWDER COATED ALUMINUM EXTRUSION PROFILE CONCEALED BACK FRAME
M	50 MM x 100 MM POWDER COATED ALUMINUM EXTRUSION PROFILE CONCEALED BACK FRAME
T	

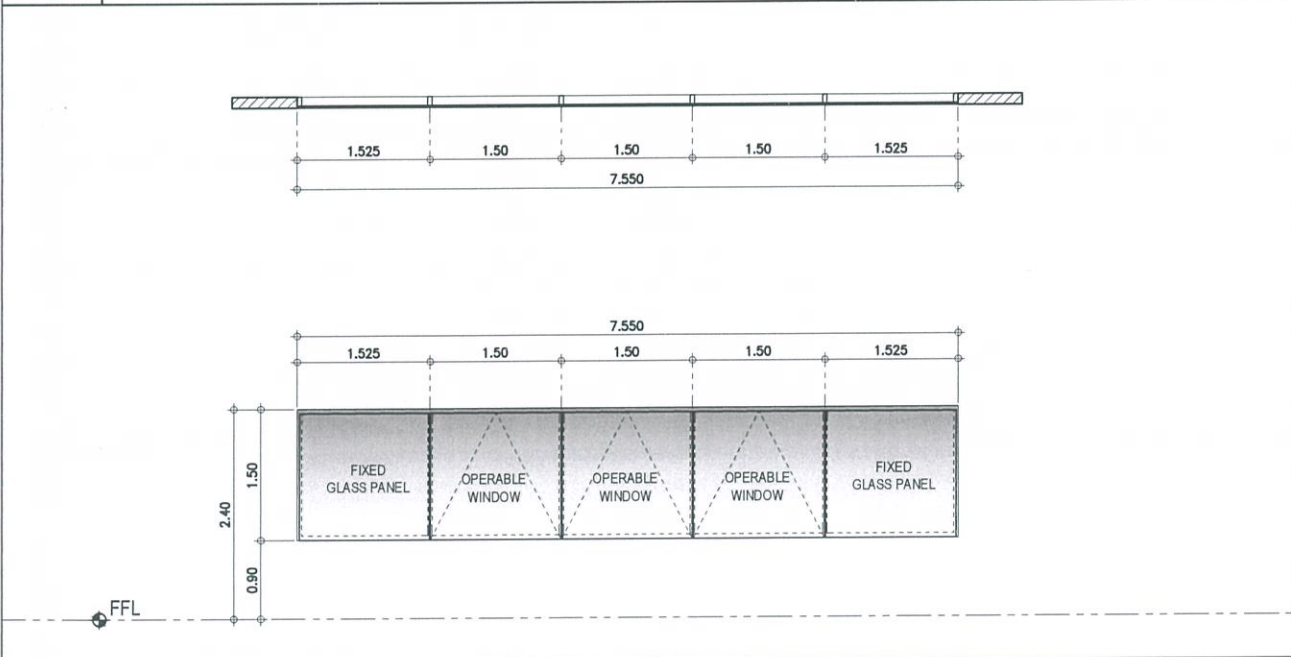

	DOUBLE GLAZED TEMPERED GLASS FIXED AND OPERABLE WINDOW (SEAMLESS CONNECTION FRONT) WITH 12 MM THK. LOW-E (BLUE) + 12 MM AIR SPACE + 12 MM THK. TEMPERED GLASS (CLEAR) IN POWDER COATED ALUMINUM EXTRUSION PROFILE CONCEALED BACK FRAME
DIMENSIONS:	7550 MM X 1500 MM
HARDWARES:	BUILT-IN LOCK
LOCATION:	LEFT AND RIGHT SIDE ELEVATION
NO. OF SETS:	11 SETS
J,H,M,T	50 MM x 100 MM POWDER COATED ALUMINUM EXTRUSION PROFILE CONCEALED BACK FRAME

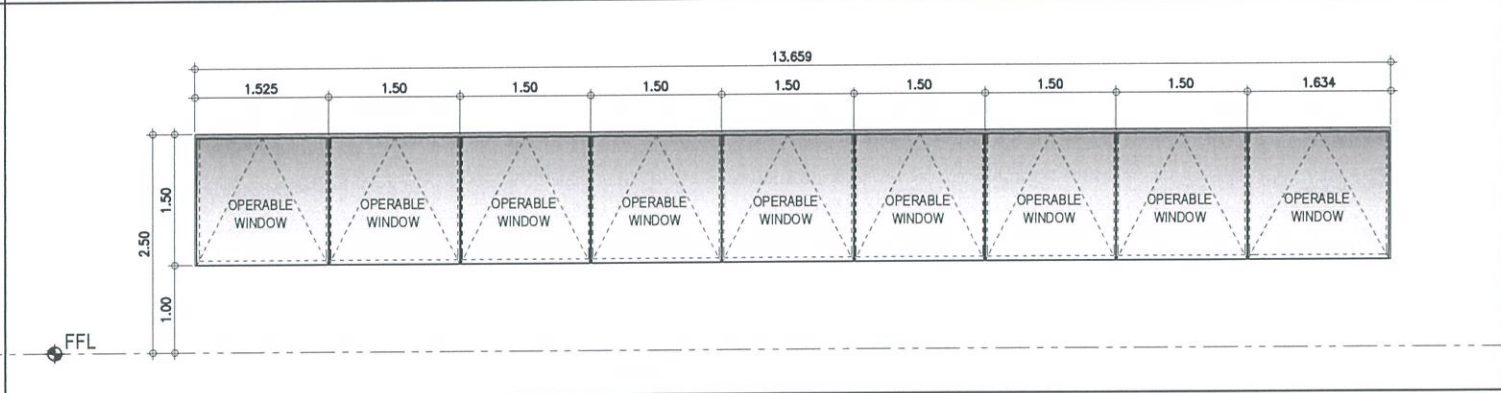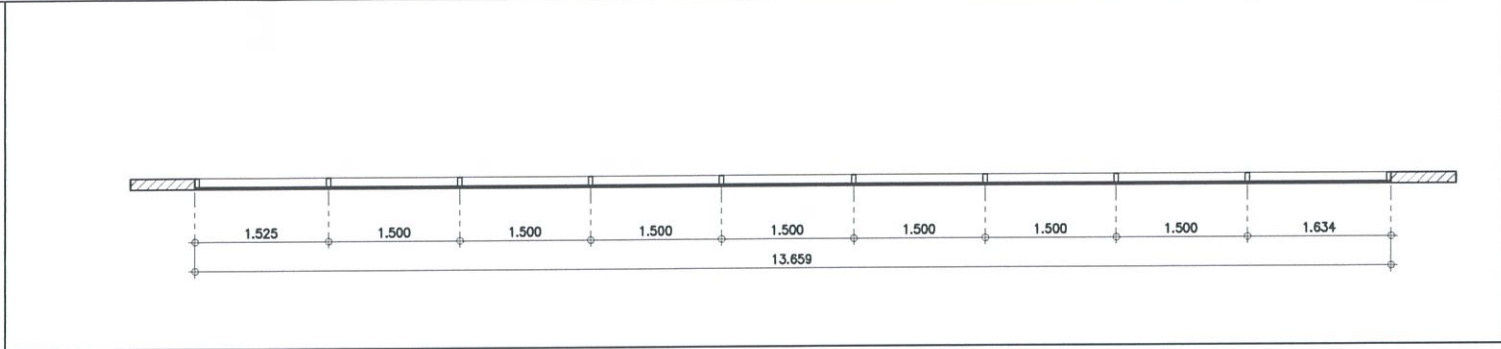

	DOUBLE GLAZED TEMPERED GLASS OPERABLE WINDOW (SEAMLESS CONNECTION FRONT) WITH 12 MM THK. LOW-E (BLUE) + 12 MM AIR SPACE + 12 MM THK. TEMPERED GLASS (CLEAR) IN POWDER COATED ALUMINUM EXTRUSION PROFILE CONCEALED BACK FRAME
DIMENSIONS:	13659 MM X 1500 MM
HARDWARES:	BUILT-IN LOCK
LOCATION:	FRONT ELEVATION
NO. OF SETS:	10 SETS
J	50 MM x 100 MM POWDER COATED ALUMINUM EXTRUSION PROFILE CONCEALED BACK FRAME
H	50 MM x 100 MM POWDER COATED ALUMINUM EXTRUSION PROFILE CONCEALED BACK FRAME
M	50 MM x 100 MM POWDER COATED ALUMINUM EXTRUSION PROFILE CONCEALED BACK FRAME
T	

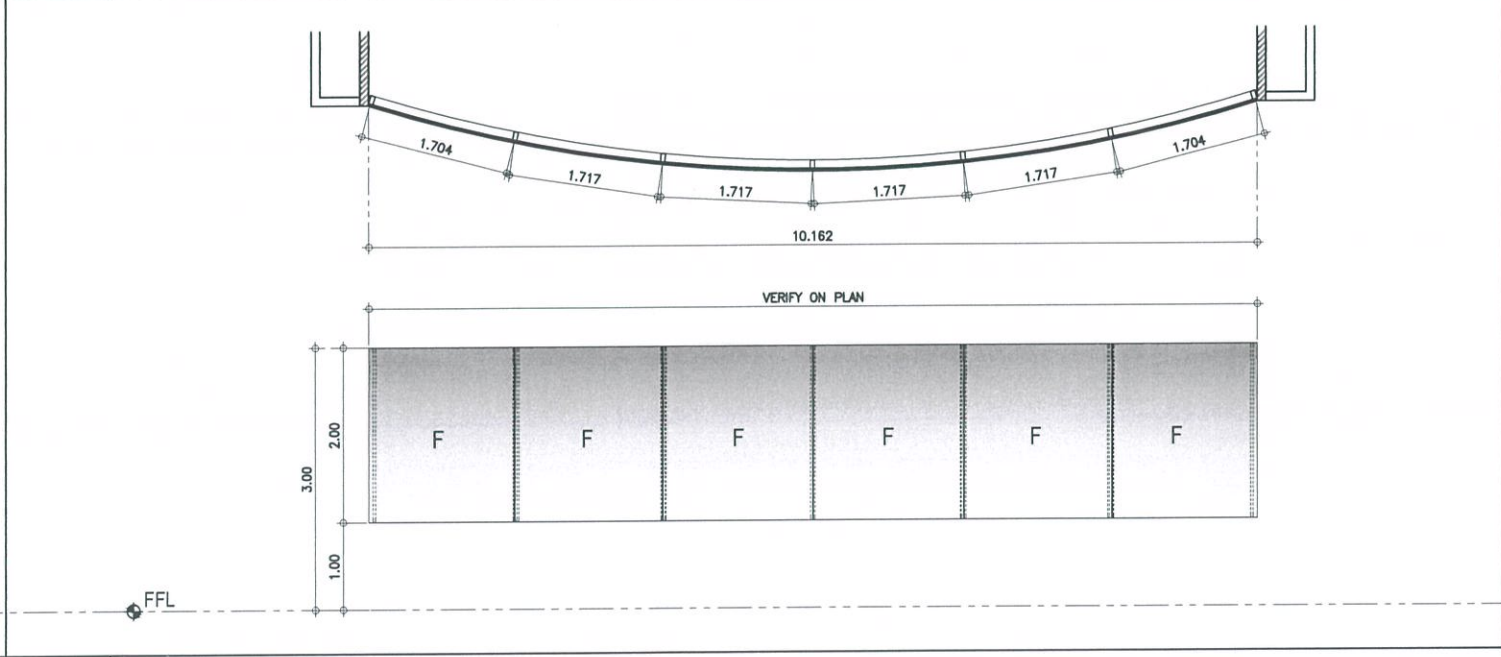

	DOUBLE GLAZED TEMPERED GLASS FIXED WINDOW (SEAMLESS CONNECTION FRONT) WITH 12 MM THK. LOW-E (BLUE) + 12 MM AIR SPACE + 12 MM THK. TEMPERED GLASS (CLEAR) IN POWDER COATED ALUMINUM EXTRUSION PROFILE CONCEALED BACK FRAME
DIMENSIONS:	10276 MM X 2000 MM
HARDWARES:	BUILT-IN LOCK
LOCATION:	FRONT ELEVATION (SECOND FLOOR)
NO. OF SETS:	1 SET
J,H,M,T	50 MM x 100 MM POWDER COATED ALUMINUM EXTRUSION PROFILE CONCEALED BACK FRAME

1
A-A-804

DOOR AND WINDOW SCHEDULE

SCALE: 1:50 MTS



REPUBLIC OF THE PHILIPPINES
CIVIL AVIATION AUTHORITY OF THE PHILIPPINES
AERODROME DEVELOPMENT AND MANAGEMENT SERVICE
NAIA ROAD, 1300 PASAY CITY

THIS DRAWINGS AND DESIGN IS EXCLUSIVE
PROPERTIES OF CIVIL AVIATION AUTHORITY
OF THE PHILIPPINES AND SUCH MUST NOT BE
REPRODUCED, EXHIBITED, LOANED NOR
COPIED IN PART OR IN WHOLE WITHOUT
PROPER PERMISSION AND/OR WRITTEN
CONSENT FROM THE DIRECTOR GENERAL
CAAP.

AERODROME DEVELOPMENT
AND MANAGEMENT SERVICE

INFRASTRUCTURE DEVELOPMENT AND DESIGN
DIVISION

DESIGN STAFF:	INITIAL / DATE
DESIGNED BY:	IDDD
DRAWN BY:	IDDD
CHECKED BY:	

REVIEWED BY:

RAUL R. CRUCENA
Division Chief III, IDDD-AED

SUBMITTED BY:

ARNEL F. BORLADO
Department Manager III, AED-ADMS

RECOMMEND APPROVAL:

LT COL VALENTINO A. DIONELA PAF (RET)
ADG II, ADMS

APPROVED BY:

CAPTAIN MANUEL ANTONIO L. TAMAYO
Director General

NOTES/REVISIONS:

PROJECT:
NEW CAAP BUILDING

LOCATION:
CAAP HEAD OFFICE
NAIA ROAD, PASAY CITY

SHEET CONTENTS:
• SCHEDULE OF DOORS &
WINDOWS

DRAWING SCALE:	SHEET NO:
1:50 M	A-804



REPUBLIC OF THE PHILIPPINES
CIVIL AVIATION AUTHORITY OF THE PHILIPPINES
AERODROME DEVELOPMENT AND MANAGEMENT SERVICE
NAIA ROAD, 1305 PASAY CITY

THIS DRAWINGS AND DESIGN IS EXCLUSIVE
PROPERTIES OF CIVIL AVIATION AUTHORITY
OF THE PHILIPPINES AND SUCH MUST NOT BE
REPRODUCED, EXHIBITED, LOANED NOR
COPIED IN PART OR IN WHOLE WITHOUT
PROPER PERMISSION AND/OR WRITTEN
CONSENT FROM THE DIRECTOR GENERAL
CAAP.

AERODROME DEVELOPMENT
AND MANAGEMENT SERVICE

INFRASTRUCTURE DEVELOPMENT AND DESIGN
DIVISION

DESIGN STAFF:	INITIAL / DATE
DESIGNED BY:	IDDD
DRAWN BY:	IDDD RA
CHECKED BY:	

REVIEWED BY:

RAUL R. CRUCENA
Division Chief III, IDDD-AED

SUBMITTED BY:
ARNEL F. BORLADO
Department Manager III, AED-ADMS

RECOMMEND APPROVAL:
LT COL VALENTINO A DIONELA PAF (RET)
ADG II, ADMS

APPROVED BY:
CAPTAIN MANUEL ANTONIO L. TAMAYO
Director General





NOTES/REVISIONS:

PROJECT:
NEW CAAP BUILDING

LOCATION:
CAAP HEAD OFFICE
NAIA ROAD, PASAY CITY

SHEET CONTENTS:
• SCHEDULE OF DOORS &
WINDOWS

DRAWING SCALE:	SHEET NO.
1:50 M	A-805

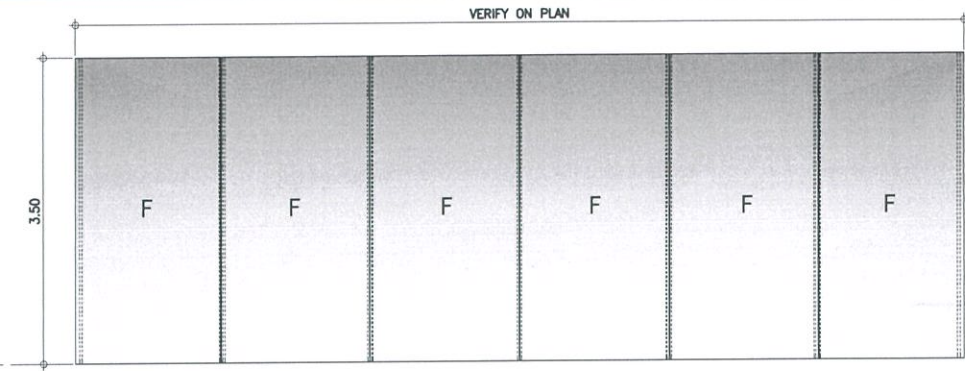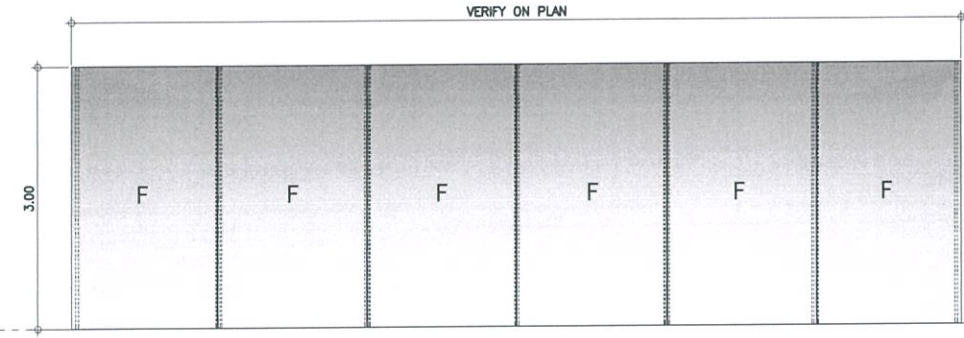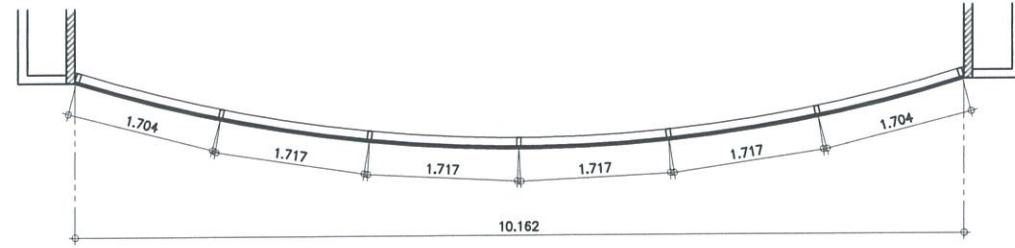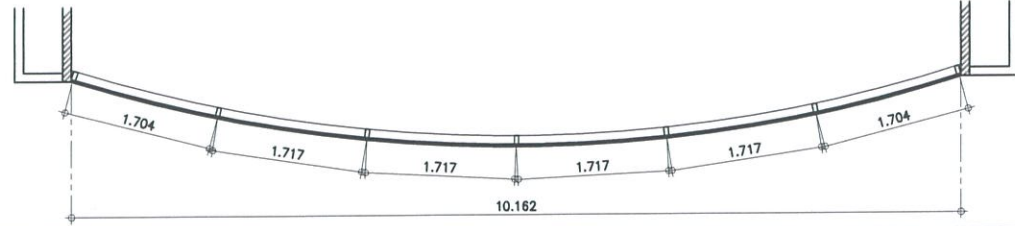



DOUBLE GLAZED TEMPERED GLASS FIXED WINDOW (SEAMLESS CONNECTION FRONT) WITH 12 MM THK. LOW-E (BLUE) + 12 MM AIR SPACE + 12 MM THK. TEMPERED GLASS (CLEAR) IN POWDER COATED ALUMINUM EXTRUSION PROFILE CONCEALED BACK FRAME

DIMENSIONS: 10276 MM X 3000 MM
HARDWARES: BUILT-IN LOCK
LOCATION: FRONT ELEVATION (THIRD - FIFTH FLOOR)
NO. OF SETS: 3 SETS
J,H,M,T 50 MM x 100 MM POWDER COATED ALUMINUM EXTRUSION PROFILE CONCEALED BACK FRAME



DOUBLE GLAZED TEMPERED GLASS FIXED WINDOW (SEAMLESS CONNECTION FRONT) WITH 12 MM THK. LOW-E (BLUE) + 12 MM AIR SPACE + 12 MM THK. TEMPERED GLASS (CLEAR) IN POWDER COATED ALUMINUM EXTRUSION PROFILE CONCEALED BACK FRAME

DIMENSIONS: 10276 MM X 3500 MM
HARDWARES: BUILT-IN LOCK
LOCATION: FRONT ELEVATION (SIXTH FLOOR)
NO. OF SETS: 1 SET
J,H,M,T 50 MM x 100 MM POWDER COATED ALUMINUM EXTRUSION PROFILE CONCEALED BACK FRAME

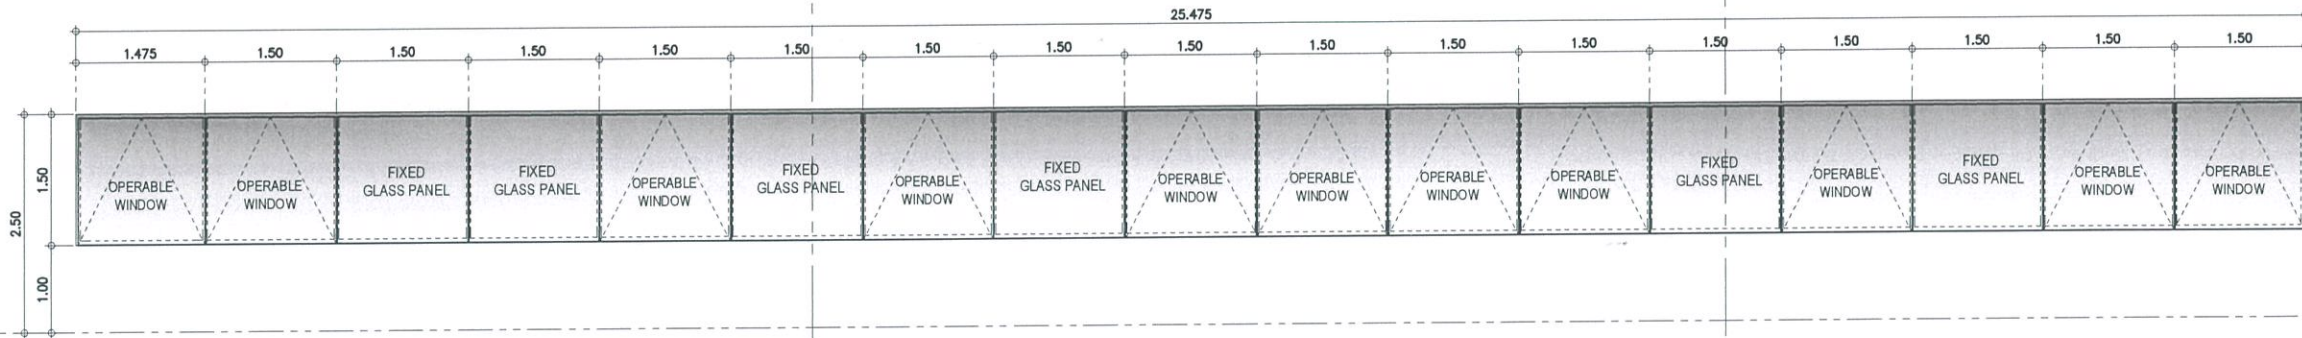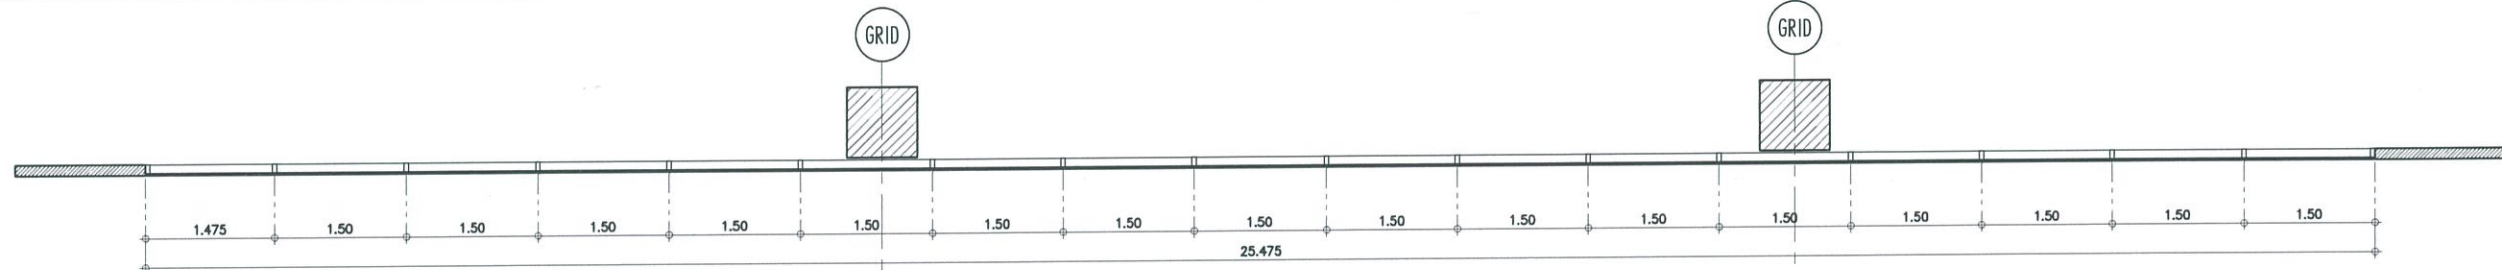


DOUBLE GLAZED TEMPERED GLASS FIXED AND OPERABLE WINDOW (SEAMLESS CONNECTION FRONT) WITH 12 MM THK. LOW-E (BLUE) + 12 MM AIR SPACE + 12 MM THK. TEMPERED GLASS (CLEAR) IN POWDER COATED ALUMINUM EXTRUSION PROFILE CONCEALED BACK FRAME


DIMENSIONS: 25475MM X 1500MM
HARDWARES: BUILT-IN LOCK
LOCATION: REAR ELEVATION (GROUND - SIXTH FLOOR)
NO. OF SETS: 6 SETS
J,H,M,T 50 MM x 100 MM POWDER COATED ALUMINUM EXTRUSION PROFILE CONCEALED BACK FRAME




DOOR AND WINDOW SCHEDULE

SCALE: 1:50 MTS

 								 REPUBLIC OF THE PHILIPPINES CIVIL AVIATION AUTHORITY OF THE PHILIPPINES AERODROME DEVELOPMENT AND MANAGEMENT SERVICE NAIA ROAD, 1300 PASAY CITY THIS DRAWINGS AND DESIGN IS EXCLUSIVE PROPERTIES OF CIVIL AVIATION AUTHORITY OF THE PHILIPPINES AND SUCH MUST NOT BE REPRODUCED, EXHIBITED, LOANED NOR COPIED IN PART OR IN WHOLE WITHOUT PROPER PERMISSION AND/OR WRITTEN CONSENT FROM THE DIRECTOR GENERAL CAAP. AERODROME DEVELOPMENT AND MANAGEMENT SERVICE INFRASTRUCTURE DEVELOPMENT AND DESIGN DIVISION DESIGN STAFF: INITIAL / DATE DESIGNED BY: IDDD DRAWN BY: IDDD CHECKED BY: REVIEWED BY:					
								 RAUL R. CRUCENA Division Chief III, IDDD-AED SUBMITTED BY:  ARNEL F. BORLADO Department Manager III, AED-ADMS					
 GA. 16 STEEL LOUVER-TYPE WINDOW IN SPRAY-APPLIED EPOXY PAINT MATTE FINISH COLOR: FOR ARCHITECT'S APPROVAL DIMENSIONS: 1900MM X 1400MM HARDWARES: N/A LOCATION: GENSET & TRANSFORMER ROOM NO. OF SETS: 7 SETS J		 12 MM THK. CLEAR DOUBLE GLAZED TEMPERED FIXED GLASS WALL (SEAMLESS CONNECTION) WITH 12 MM THK. CLEAR TEMPERED GLASS + 12 MM AIR SPACE + 12 MM THK. CLEAR TEMPERED GLASS; (300 MM x 2400 DOUBLE GLAZED CLEAR FACIAL GLASS WALL) DIMENSIONS: 7200MM x 2400MM, FACIAL GLASS (275 MM x 2400 MM) HARDWARES: N/A LOCATION: OFFICES NO. OF SETS: 5 SETS H		 12 MM THK. CLEAR DOUBLE GLAZED TEMPERED FIXED GLASS WALL (SEAMLESS CONNECTION) WITH 12 MM THK. CLEAR TEMPERED GLASS + 12 MM AIR SPACE + 12 MM THK. CLEAR TEMPERED GLASS DIMENSIONS: 5274MM X 2400MM, FACIAL GLASS (275 MM x 2400 MM) HARDWARES: N/A LOCATION: CONFERENCE ROOM (GROUND FLOOR) NO. OF SETS: 1 SET H		 12 MM THK. CLEAR DOUBLE GLAZED TEMPERED FIXED GLASS WALL (SEAMLESS CONNECTION) WITH 12 MM THK. CLEAR TEMPERED GLASS + 12 MM AIR SPACE + 12 MM THK. CLEAR TEMPERED GLASS; (300 MM x 2400 DOUBLE GLAZED CLEAR FACIAL GLASS WALL) DIMENSIONS: 5100MM X 2400MM, FACIAL GLASS (275MM X 2400MM) HARDWARES: N/A LOCATION: OFFICES NO. OF SETS: 5 SETS J,H,M,T		RECOMMEND APPROVAL:  LT COL VALENTINO A DIONELA PAF (RET) ADG II, ADMS APPROVED BY:  CAPTAIN MANUEL ANTONIO L. TAMAYO Director General					
						NOTES/REVISIONS: PROJECT: NEW CAAP BUILDING LOCATION: CAAP HEAD OFFICE NAIA ROAD, PASAY CITY							
						 12 MM THK. CLEAR DOUBLE GLAZED TEMPERED FIXED GLASS WALL (SEAMLESS CONNECTION) WITH 12 MM THK. CLEAR TEMPERED GLASS + 12 MM AIR SPACE + 12 MM THK. CLEAR TEMPERED GLASS; (300 MM x 2400 DOUBLE GLAZED CLEAR FACIAL GLASS WALL) DIMENSIONS: 5075MM X 2400MM, FACIAL GLASS (275MM X 2400MM) HARDWARES: N/A LOCATION: OFFICES NO. OF SETS: 6 SETS J,H,M,T		 12 MM THK. CLEAR DOUBLE GLAZED TEMPERED FIXED GLASS WALL (SEAMLESS CONNECTION) WITH 12 MM THK. CLEAR TEMPERED GLASS + 12 MM AIR SPACE + 12 MM THK. CLEAR TEMPERED GLASS DIMENSIONS: 10438MM X 2400MM HARDWARES: N/A LOCATION: GF CONFERENCE ROOM NO. OF SETS: 1 SET J,H,M,T		 12 MM THK. CLEAR DOUBLE GLAZED TEMPERED FIXED GLASS WALL (SEAMLESS CONNECTION) WITH 12 MM THK. CLEAR TEMPERED GLASS + 12 MM AIR SPACE + 12 MM THK. CLEAR TEMPERED GLASS DIMENSIONS: 10163MM X 2400MM HARDWARES: N/A LOCATION: LOUNGE AREA NO. OF SETS: 5 SETS J,H,M,T		1 A-A-806 DOOR AND WINDOW SCHEDULE SCALE: 1:50 MTS DRAWING SCALE: 1:50 M SHEET NO: A-806	

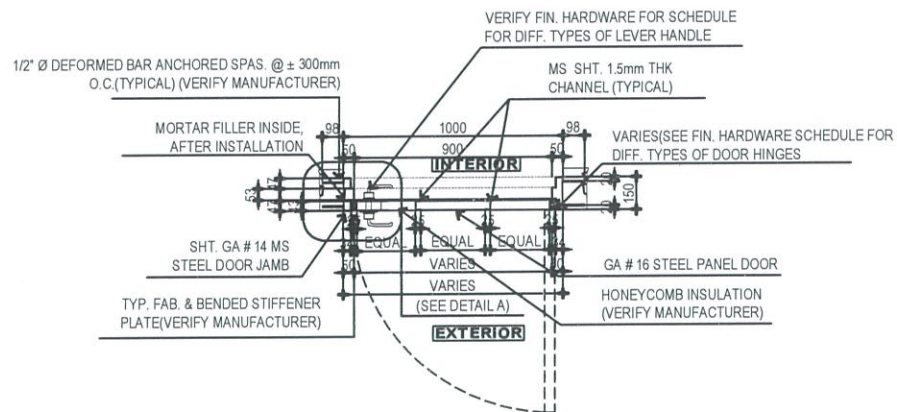


1
A-A-807
TYPICAL PLAIN FIRE RATED DOOR
DETAILED PLAN
SCALE: 1:20 MTS

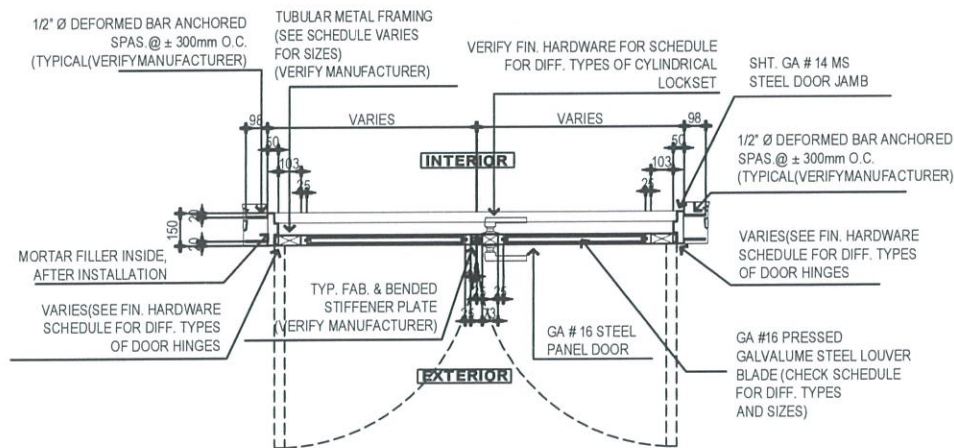


2
A-A-807
DOUBLE LEAF PLAIN FIRE RATED LOUVER DOOR
DETAILED PLAN
SCALE: 1:20 MTS

- FOR DOORS AND WINDOW SCHED
- RESPONSIBILITY OF CONTRACTOR TO CHECK/ ESTIMATE THE REQUIREMENTS BASE ON PLANS.
 - VERIFY ACTUAL DIMENSIONS AT JOBSITE BEFORE FABRICATION.
 - MAKE ACTUAL SHOP DRAWINGS FOR ARCHITECT AND OWNER'S APPROVAL.
 - PROVIDE RE ENTRY MECHANISM ON FIRE EXIT DOORS EVERY 4 FLOORS.
 - PROVIDE DOOR STOPPER.
 - ARCHITECTURAL PROVIDED FOR PREPARATIONS ONLY.
 - FINAL WINDOW FACADE SCHEDULE WILL BE PROVIDED BY FACADE CONSULTANT.
 - SHOPFRONTS FINAL DETAIL VERIFY INT. DESIGNER
 - RESIDENTIAL DOOR DETAIL VERIFY INT. DESIGNER

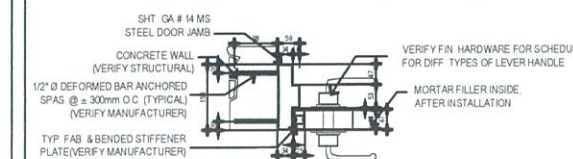

DETAIL A

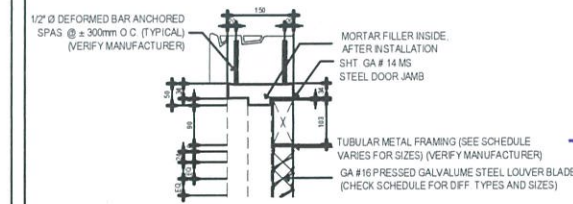

DETAIL B



REPUBLIC OF THE PHILIPPINES
CIVIL AVIATION AUTHORITY OF THE PHILIPPINES
AERODROME DEVELOPMENT AND MANAGEMENT SERVICE
NAIA ROAD, 1350 PASAY CITY

AERODROME DEVELOPMENT
AND MANAGEMENT SERVICE

INFRASTRUCTURE DEVELOPMENT AND DESIGN
DIVISION

DESIGN STAFF:	INITIAL / DATE
DESIGNED BY:	IDDD
DRAWN BY:	IDDD
CHECKED BY:	

REVIEWED BY:

RAUL R. CRUCENA
Division Chief III, IDDD-AED

SUBMITTED BY:

ARNEL F. BORLADO
Department Manager III, AED-ADMS

RECOMMEND APPROVAL

LT COL VALENTINO A DIONELA PAF (RET)
ADG II, ADMS

APPROVED BY:

CAPTAIN MANUEL ANTONIO L. TAMAYO
Director General

NOTES/REVISIONS:

PROJECT:

NEW CAAP BUILDING


LOCATION:

CAAP HEAD OFFICE
NAIA ROAD, PASAY CITY


SHEET CONTENTS:

- SCHEDULE OF DOORS & WINDOWS


DRAWING SCALE:	SHEET NO.
1:50 M	A-807


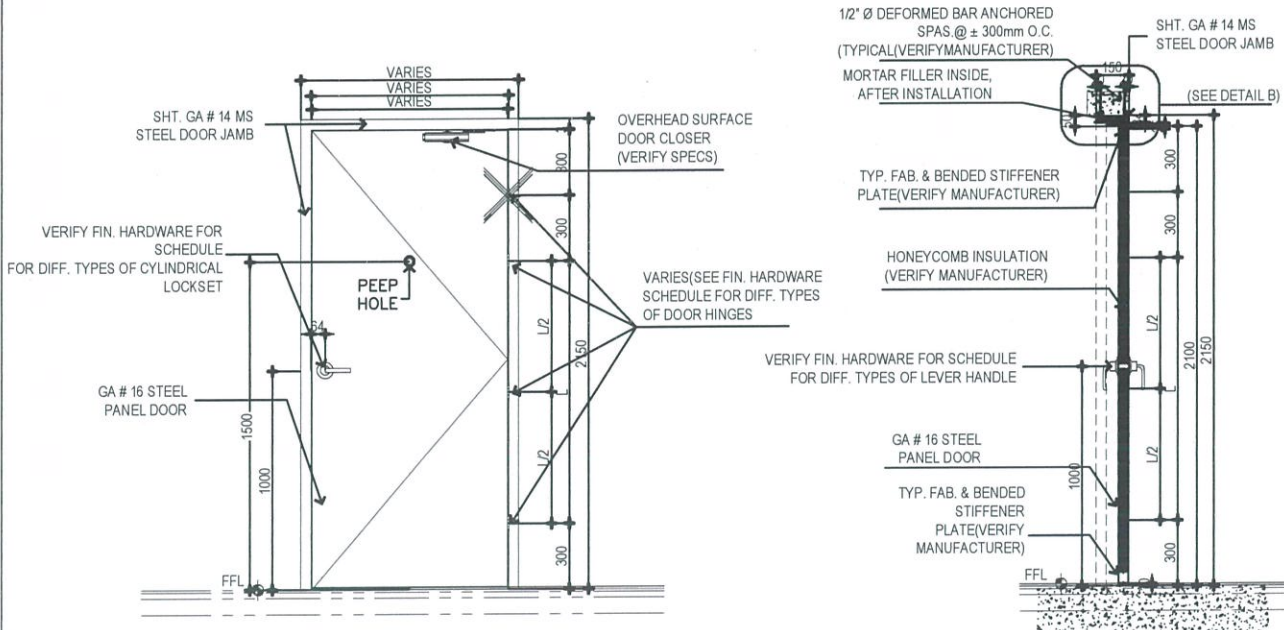


3
A-807
TYPICAL PLAIN FIRE RATED DOOR
DETAILED ELEVATION & SECTION
SCALE: 1:50 MTS

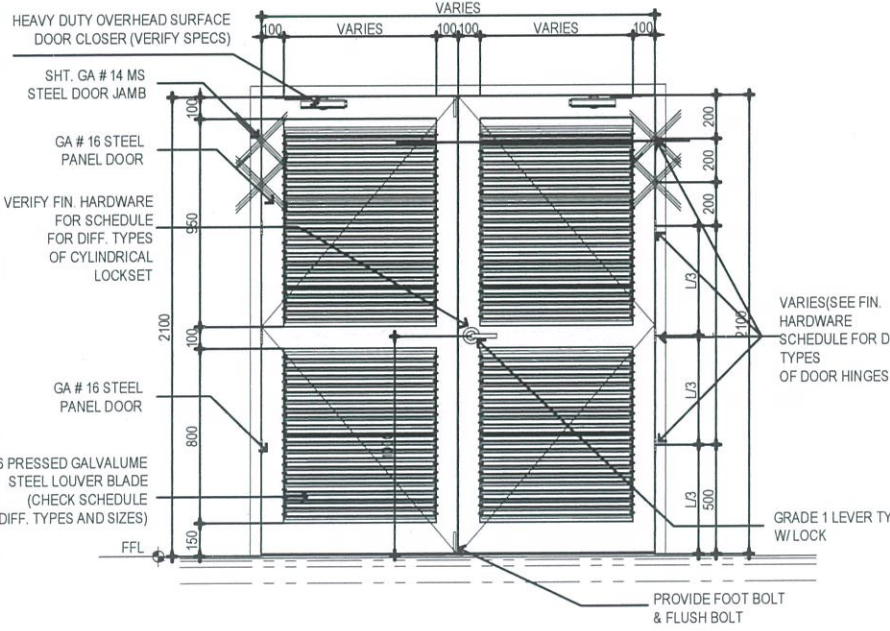

4
A-807
DOUBLE LEAF PLAIN FIRE RATED LOUVER DOOR
DETAILED ELEVATION & SECTION
SCALE: 1:50 MTS

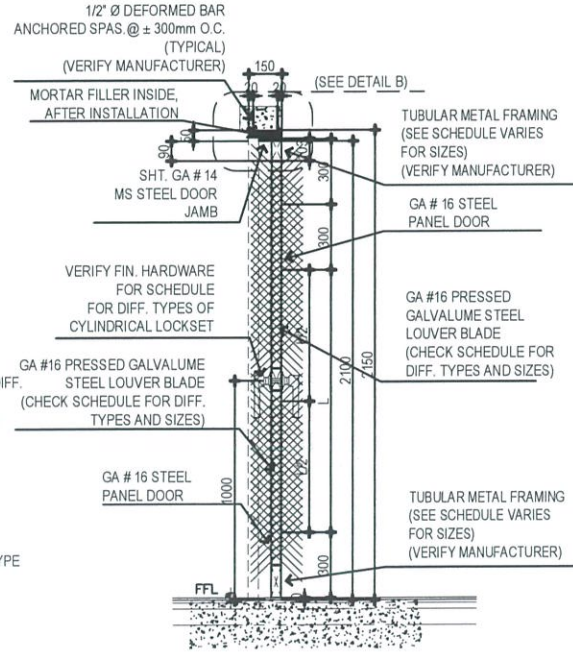

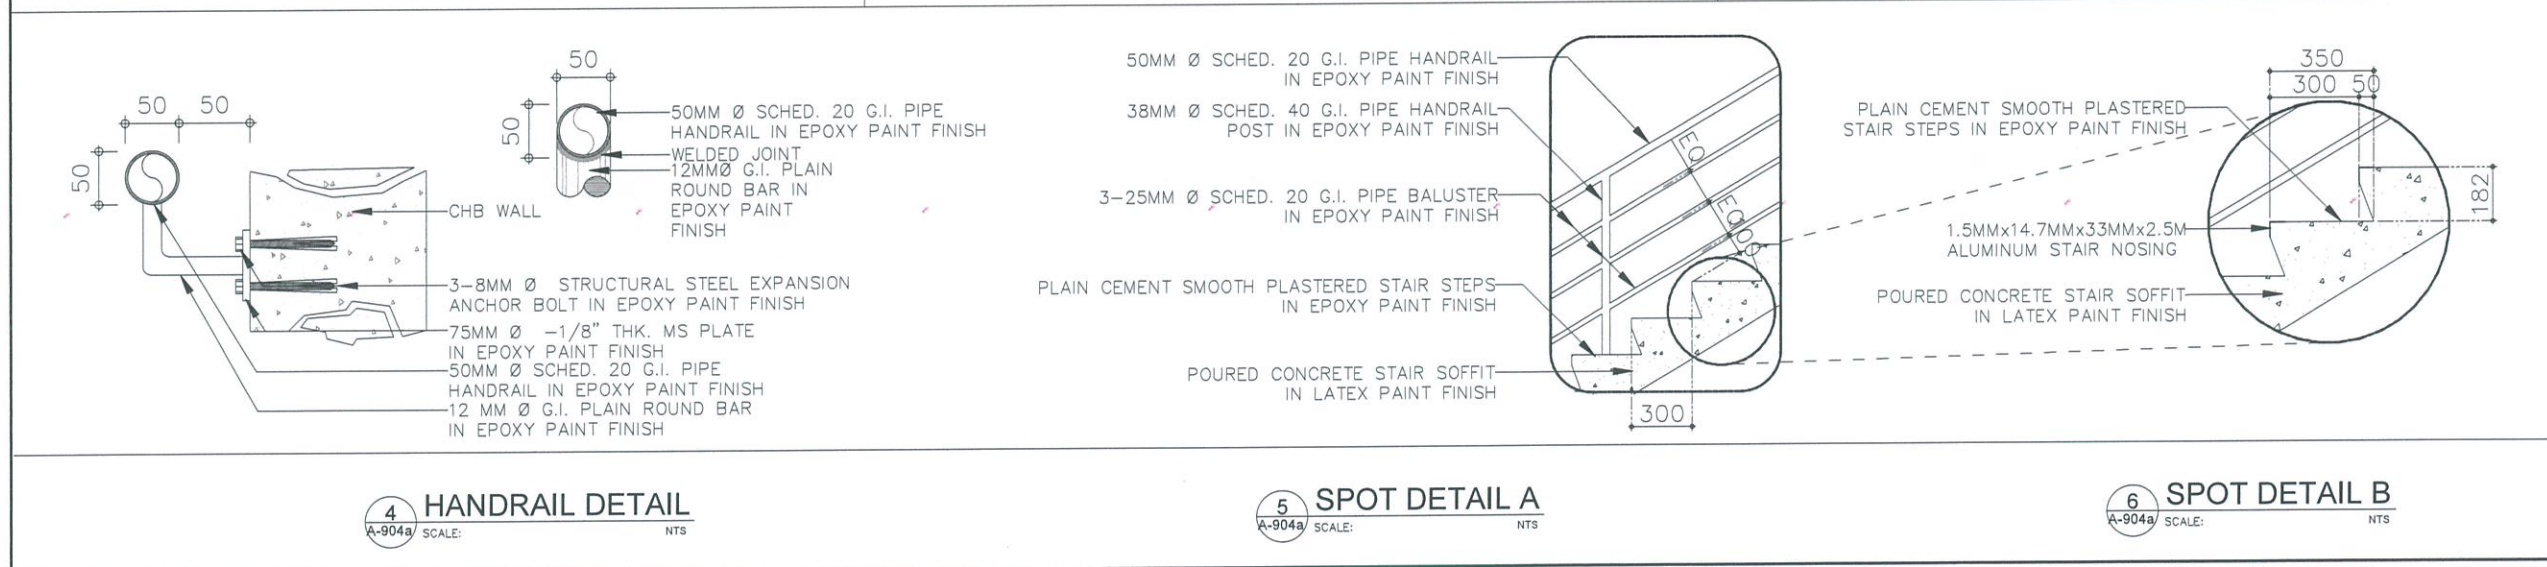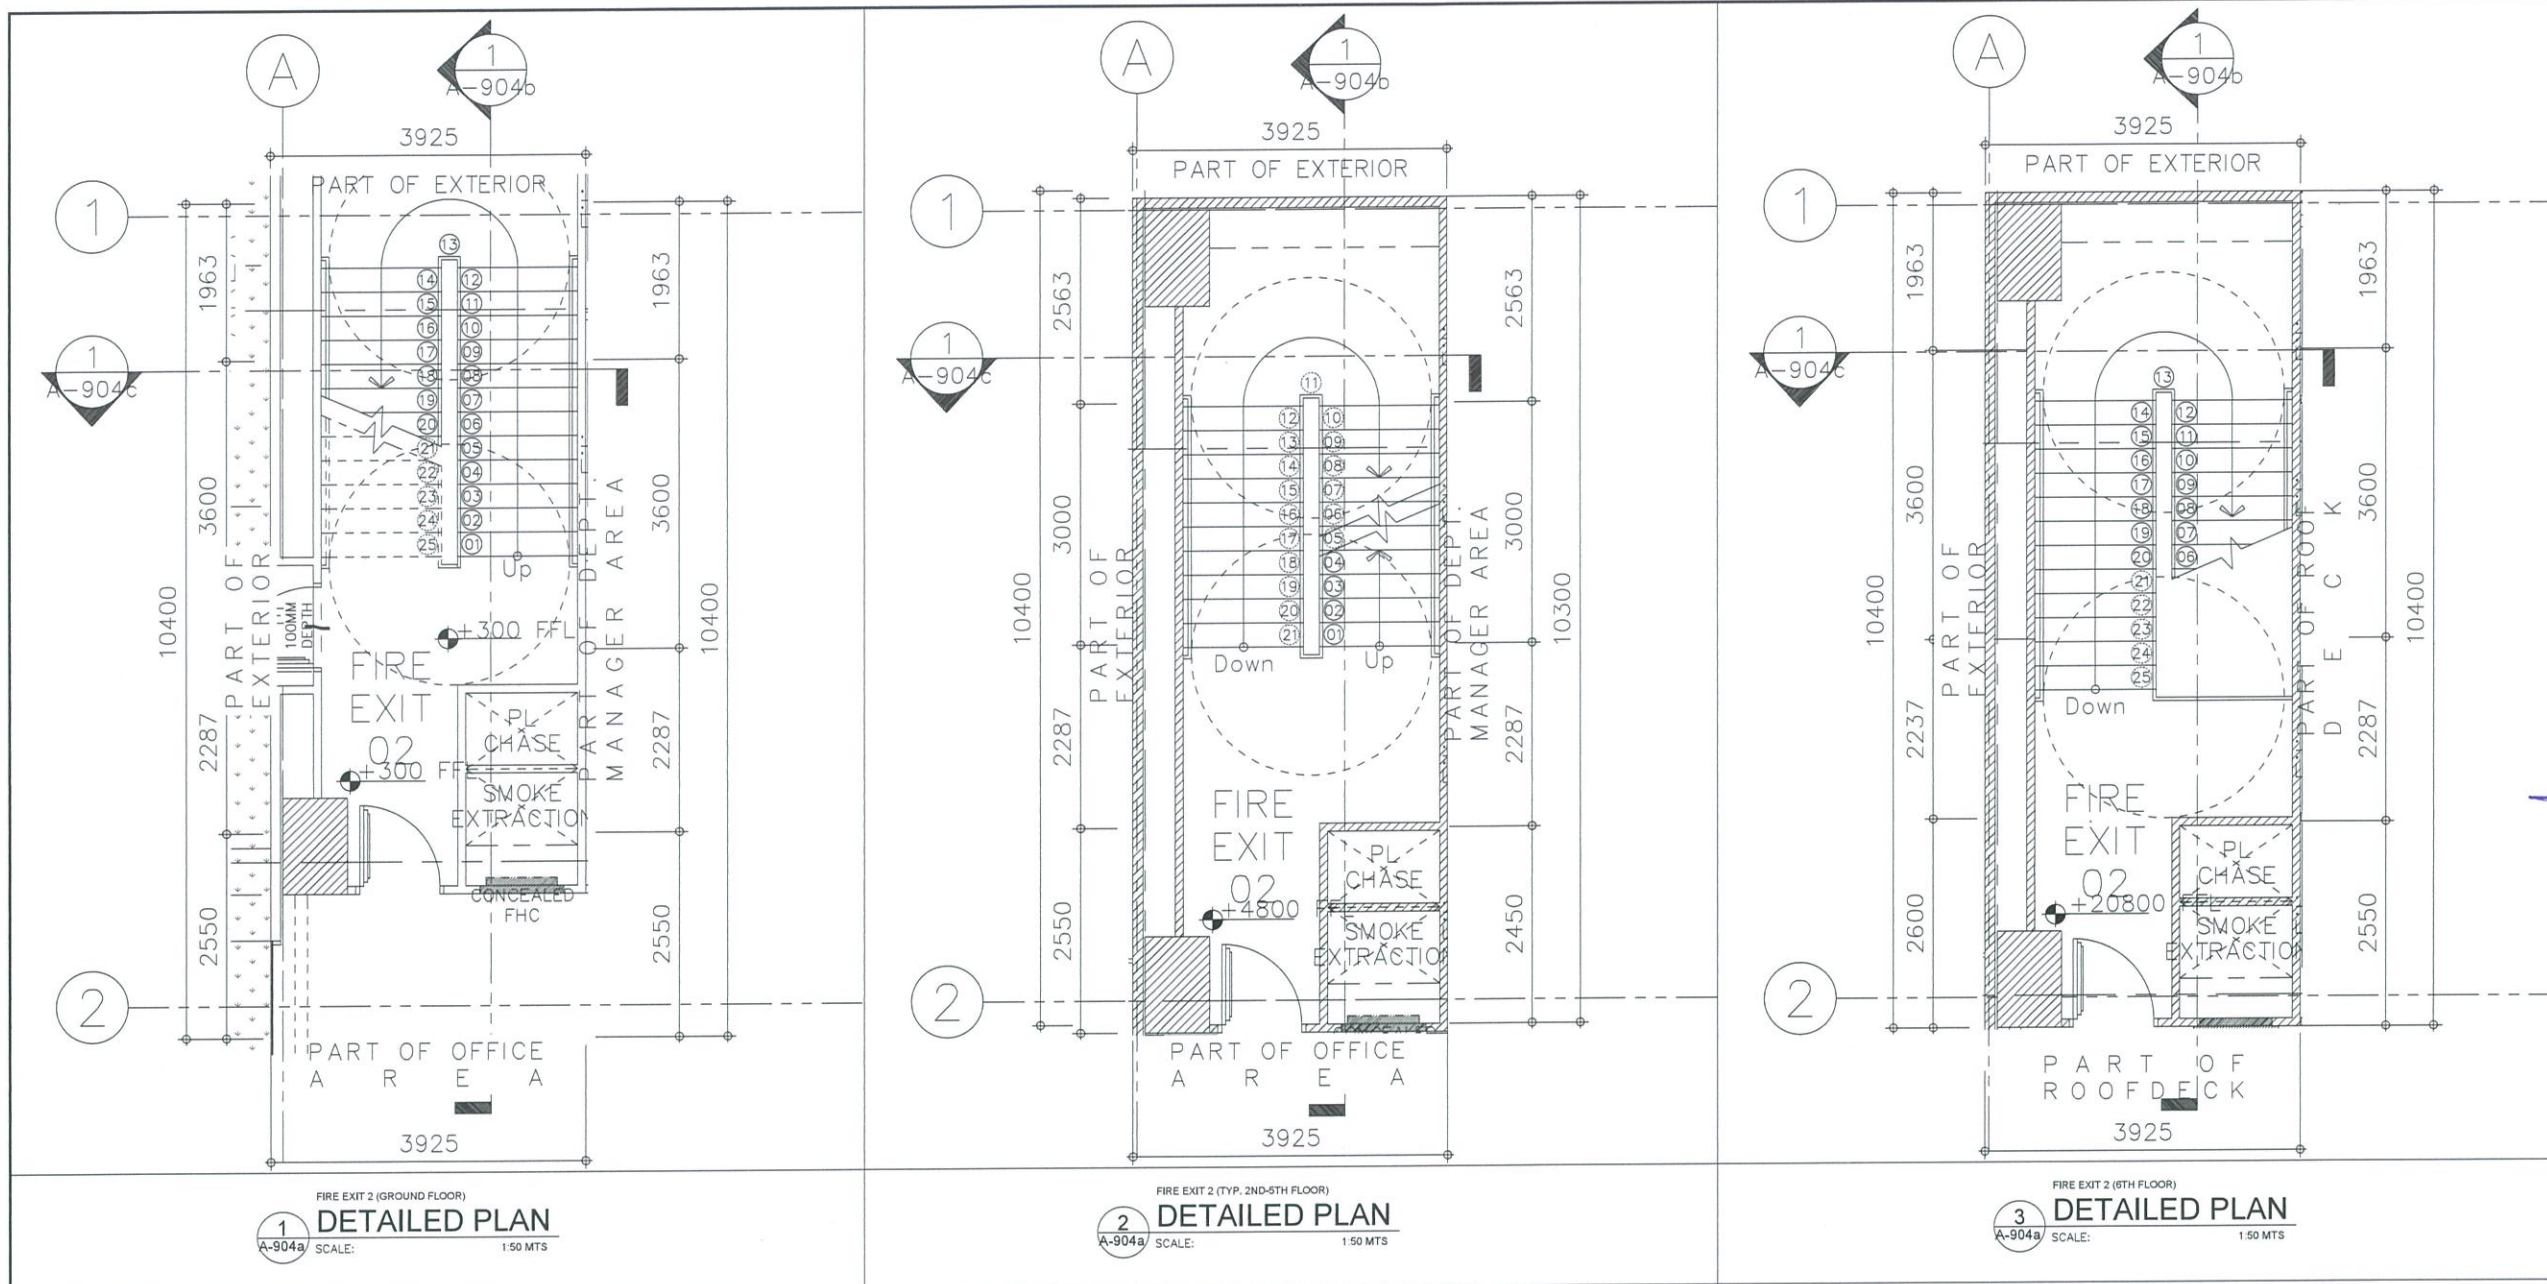

CAA
BAGONG PILIPINAS
REPUBLIC OF THE PHILIPPINES
CIVIL AVIATION AUTHORITY OF THE PHILIPPINES
AERODROME DEVELOPMENT AND MANAGEMENT SERVICE
NAIA ROAD, PASAY CITY

THIS DRAWINGS AND DESIGN IS EXCLUSIVE PROPERTIES OF CIVIL AVIATION AUTHORITY OF THE PHILIPPINES AND SUCH MUST NOT BE REPRODUCED, EXHIBITED, LOANED NOR COPIED IN PART OR IN WHOLE WITHOUT PROPER PERMISSION AND/OR WRITTEN CONSENT FROM THE DIRECTOR GENERAL CAAP.

AERODROME DEVELOPMENT AND MANAGEMENT SERVICE
INFRASTRUCTURE DEVELOPMENT AND DESIGN DIVISION

DESIGN STAFF: INITIAL / DATE
DESIGNED BY: IDDD
DRAWN BY: IDDD
CHECKED BY:

REVIEWED BY:
RAUL R. CRUCENA
Division Chief III, IDDD-AED

SUBMITTED BY:
ARNEL F. BORLADO
Department Manager III, AED-ADMS

RECOMMEND APPROVAL:
LT COL VALENTINO A DIONELA PAF (RET)
Assistant Director General II, ADMS

APPROVED BY:
CAPTAIN MANUEL ANTONIO L. TAMAYO
Director General

NOTES/REVISIONS:

PROJECT:
NEW CAAP OFFICE BUILDING

LOCATION:
CAAP HEAD OFFICE
NAIA ROAD, PASAY CITY

SHEET CONTENTS:
• FIRE EXIT PLAN
• HANDRAIL DETAIL
• SPOT DETAIL

DRAWING SCALE: AS SHOWN
SHEET NO: A-904a



REPUBLIC OF THE PHILIPPINES
CIVIL AVIATION AUTHORITY OF THE PHILIPPINES
AERODROME DEVELOPMENT AND MANAGEMENT SERVICE
NAIA ROAD, 1300 PASAY CITY

THIS DRAWINGS AND DESIGN IS EXCLUSIVE PROPERTIES OF CIVIL AVIATION AUTHORITY OF THE PHILIPPINES AND SUCH MUST NOT BE REPRODUCED, EXHIBITED, LOANED NOR COPIED IN PART OR IN WHOLE WITHOUT PROPER PERMISSION AND/OR WRITTEN CONSENT FROM THE DIRECTOR GENERAL CAAP.

AERODROME DEVELOPMENT AND MANAGEMENT SERVICE

INFRASTRUCTURE DEVELOPMENT AND DESIGN DIVISION

DESIGN STAFF: INITIAL / DATE

DESIGNED BY: IDDD

DRAWN BY: IDDD

CHECKED BY:

REVIEWED BY:

RAUL R. CRUCENA
Division Chief III, IDDD-AED

SUBMITTED BY:

ARNEL F. BORLADO
Department Manager III, AED-ADMS

RECOMMEND APPROVAL:

LT COL VALENTINO A DIONELA PAF (RET)
Assistant Director General II, ADMS

APPROVED BY:

CAPTAIN MANUEL ANTONIO L. TAMAYO
Director General

NOTES/REVISIONS:

PROJECT:

NEW CAAP OFFICE BUILDING

LOCATION:

CAAP HEAD OFFICE
NAIA ROAD, PASAY CITY

SHEET CONTENTS:


- KEY PLAN
- RAILINGS DETAIL

DRAWING SCALE:


AS SHOWN

SHEET NO:


A-904d

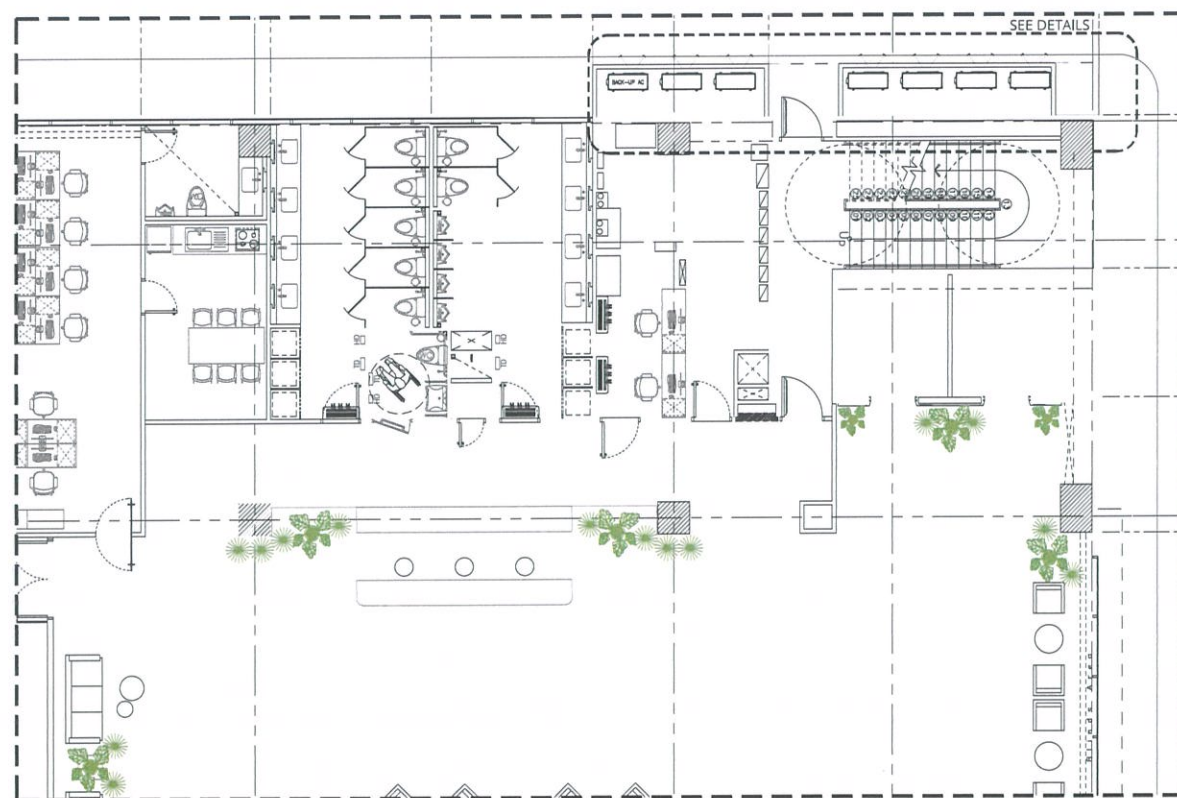


1 GROUND FLOOR KEY PLAN
A-904d SCALE: 1:100 MTS

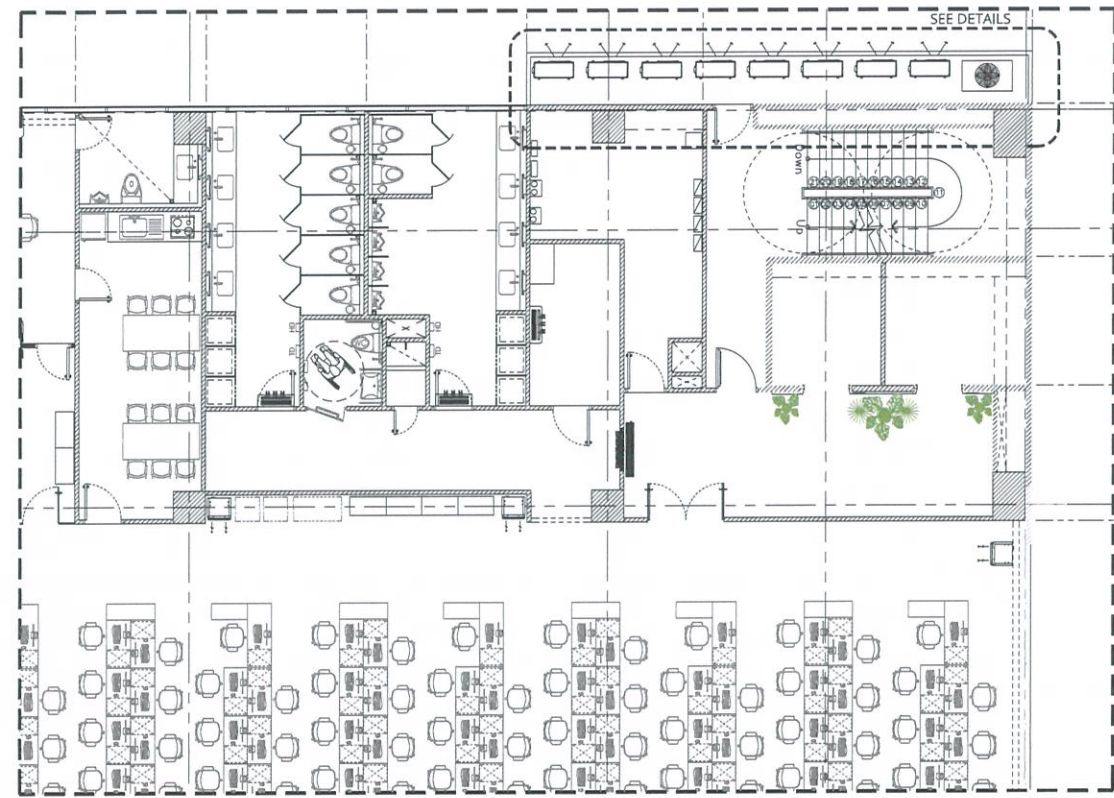


2 SECOND FLOOR KEY PLAN
A-904d SCALE: 1:100 MTS

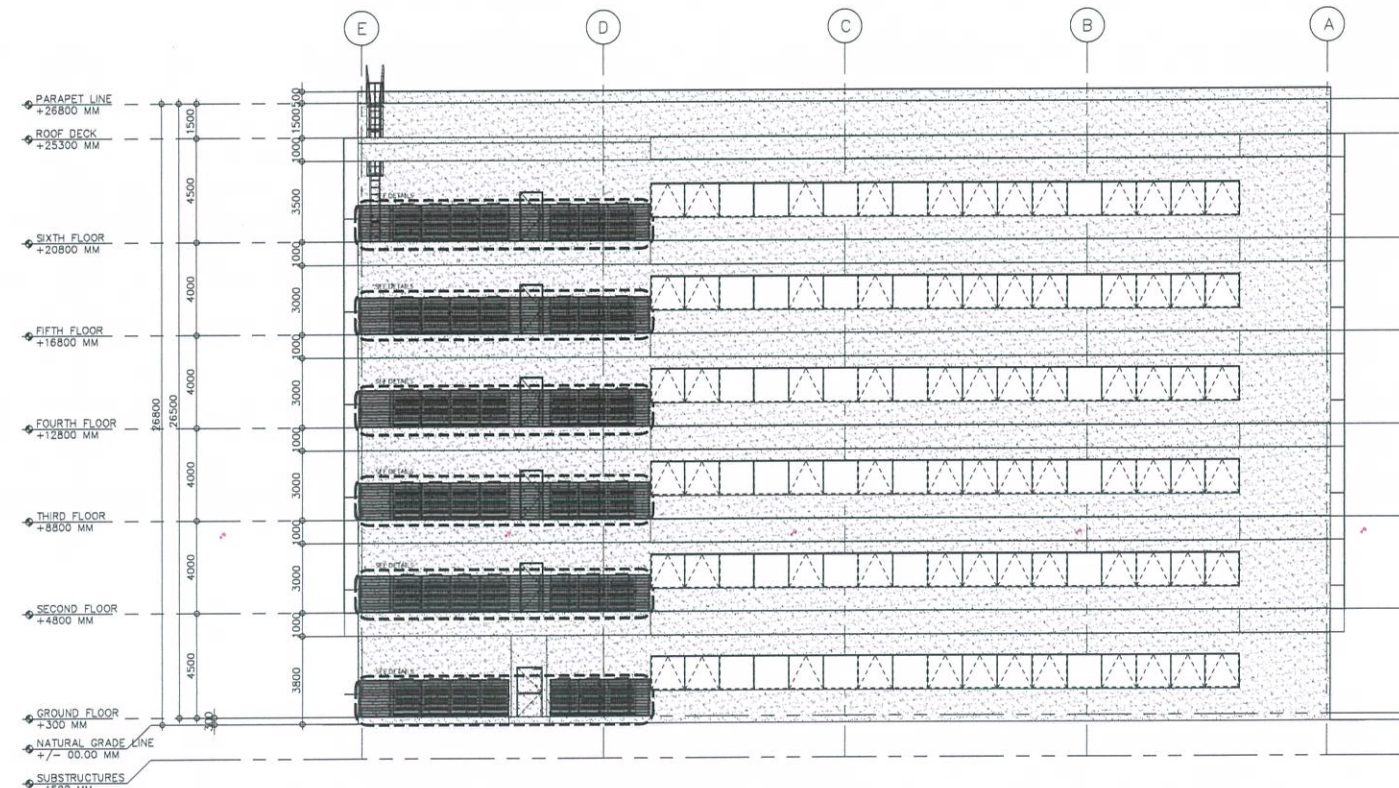

3 REAR ELEVATION
A-904d SCALE: NTS

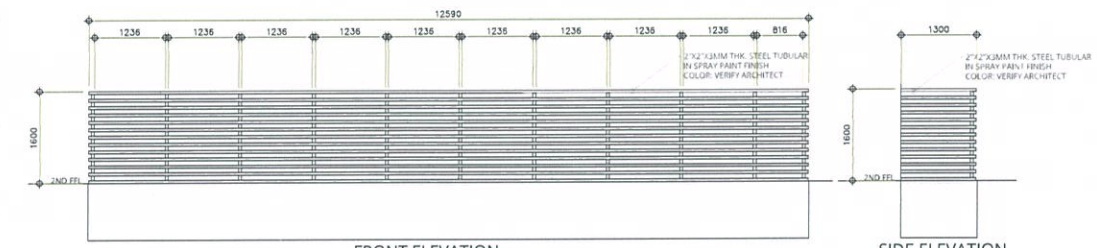

4 TYPICAL SECOND TO SIXTH FLOOR RAILINGS DETAIL
A-904d SCALE: NTS

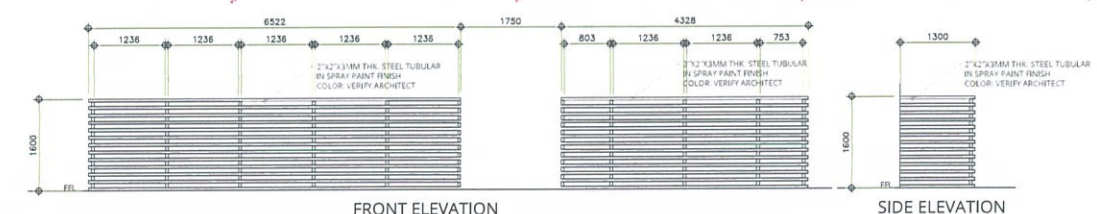

5 GROUND FLOOR RAILINGS DETAIL
A-904d SCALE: NTS