1 P-01 P-01 LOCATION
SCALE: NTS

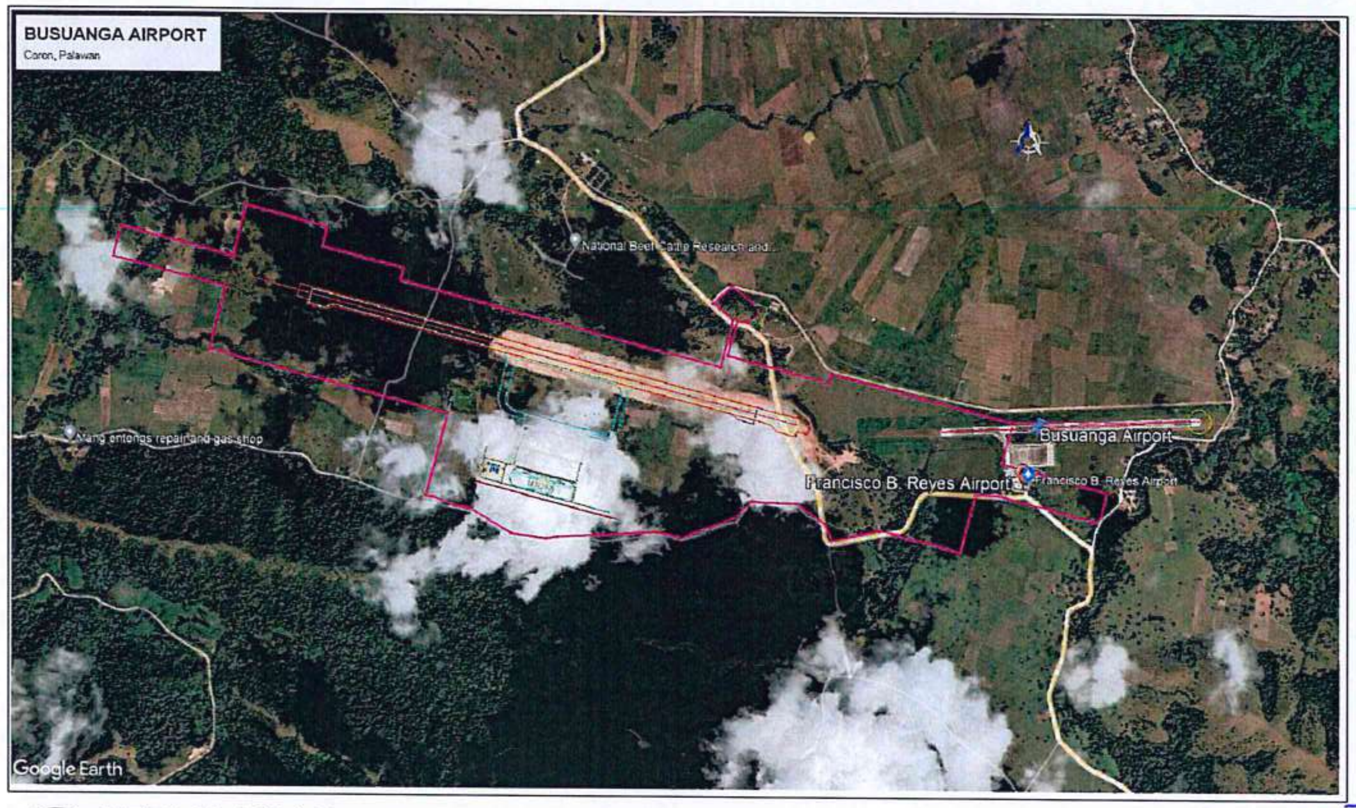

2 P-01 P-01 AERIAL VIEW
SCALE: NTS

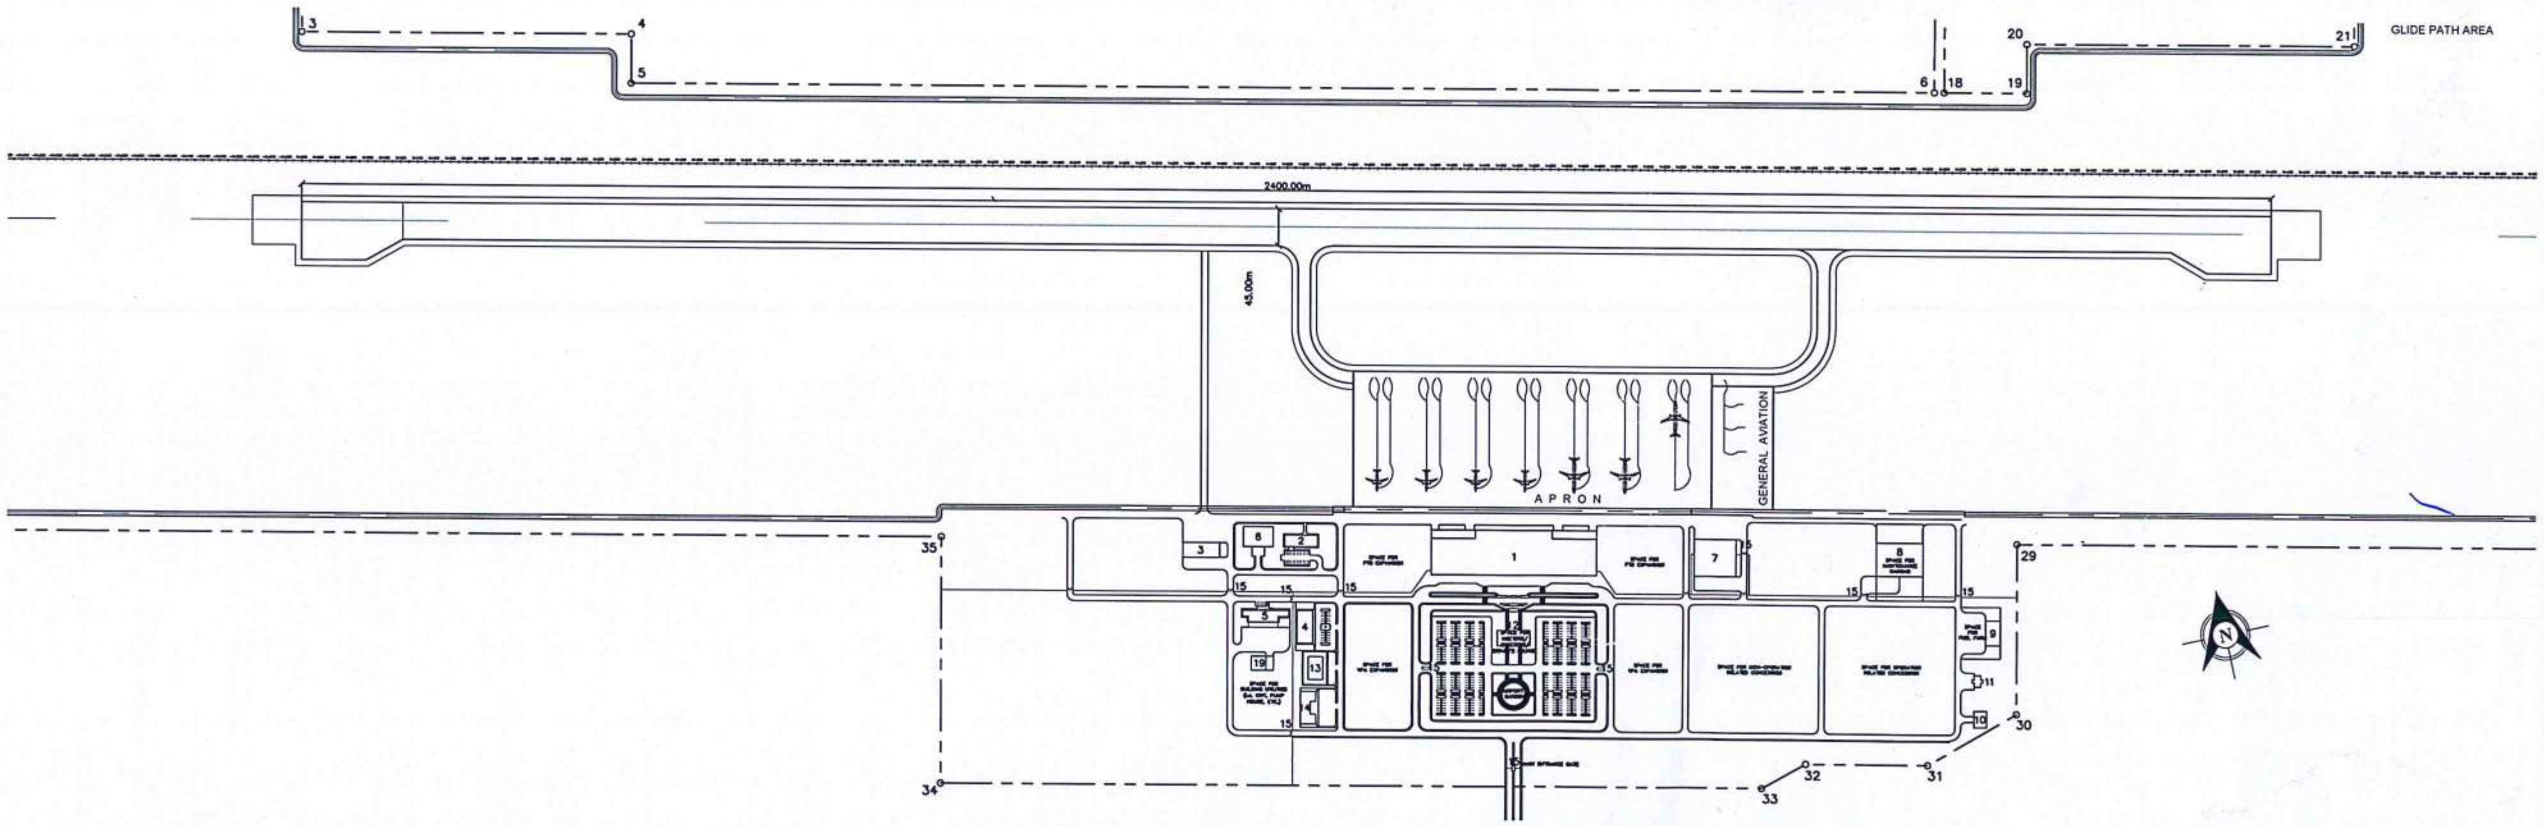

3 P-03 P-03 PROPOSED AIRPORT LAYOUT PLAN
SCALE: 1:5000MTS.

REPUBLIC OF THE PHILIPPINES
CIVIL AVIATION AUTHORITY OF THE PHILIPPINES

AERODROME DEVELOPMENT AND MANAGEMENT SERVICE

INFRASTRUCTURE DEVELOPMENT AND DESIGN DIVISION

DESIGN STAFF:	INITIAL / DATE	
DESIGNED BY:	IDDD	
DRAWN BY:	CRD	
CHECKED BY:	FMN	

REVIEWED BY:
EMERSON P. SALAS
Acting Division Chief, IDDD - ADMS

SUBMITTED BY:
ARNEL F. BORLADO
Department Manager III, AED-ADMS

RECOMMENDED APPROVAL:
LT COL VALENTINO A DIONELA PAF (RET)
Assistant Director General II, ADMS

APPROVED:
CAPTAIN JIM C. SYDIONGCO
Director General

CONCURRED:
JAIME ALBERTO C. MELO
Assistant Secretary for Aviation and Airports

NOTES/REVISIONS:

PROJECT:
CONSTRUCTION OF RUNWAY EMBANKMENT (PHASE III) AT BUSUANGA AIRPORT

LOCATION:
BUSUANGA AIRPORT
Coron, Palawan

SHEET CONTENTS:
- LOCATION
- AERIAL VIEW
- PROPOSED AIRPORT LAYOUT DEVELOPMENT PLAN

DRAWING SCALE:	SHEET NO:	
AS SHOWN	CW	
	01	11

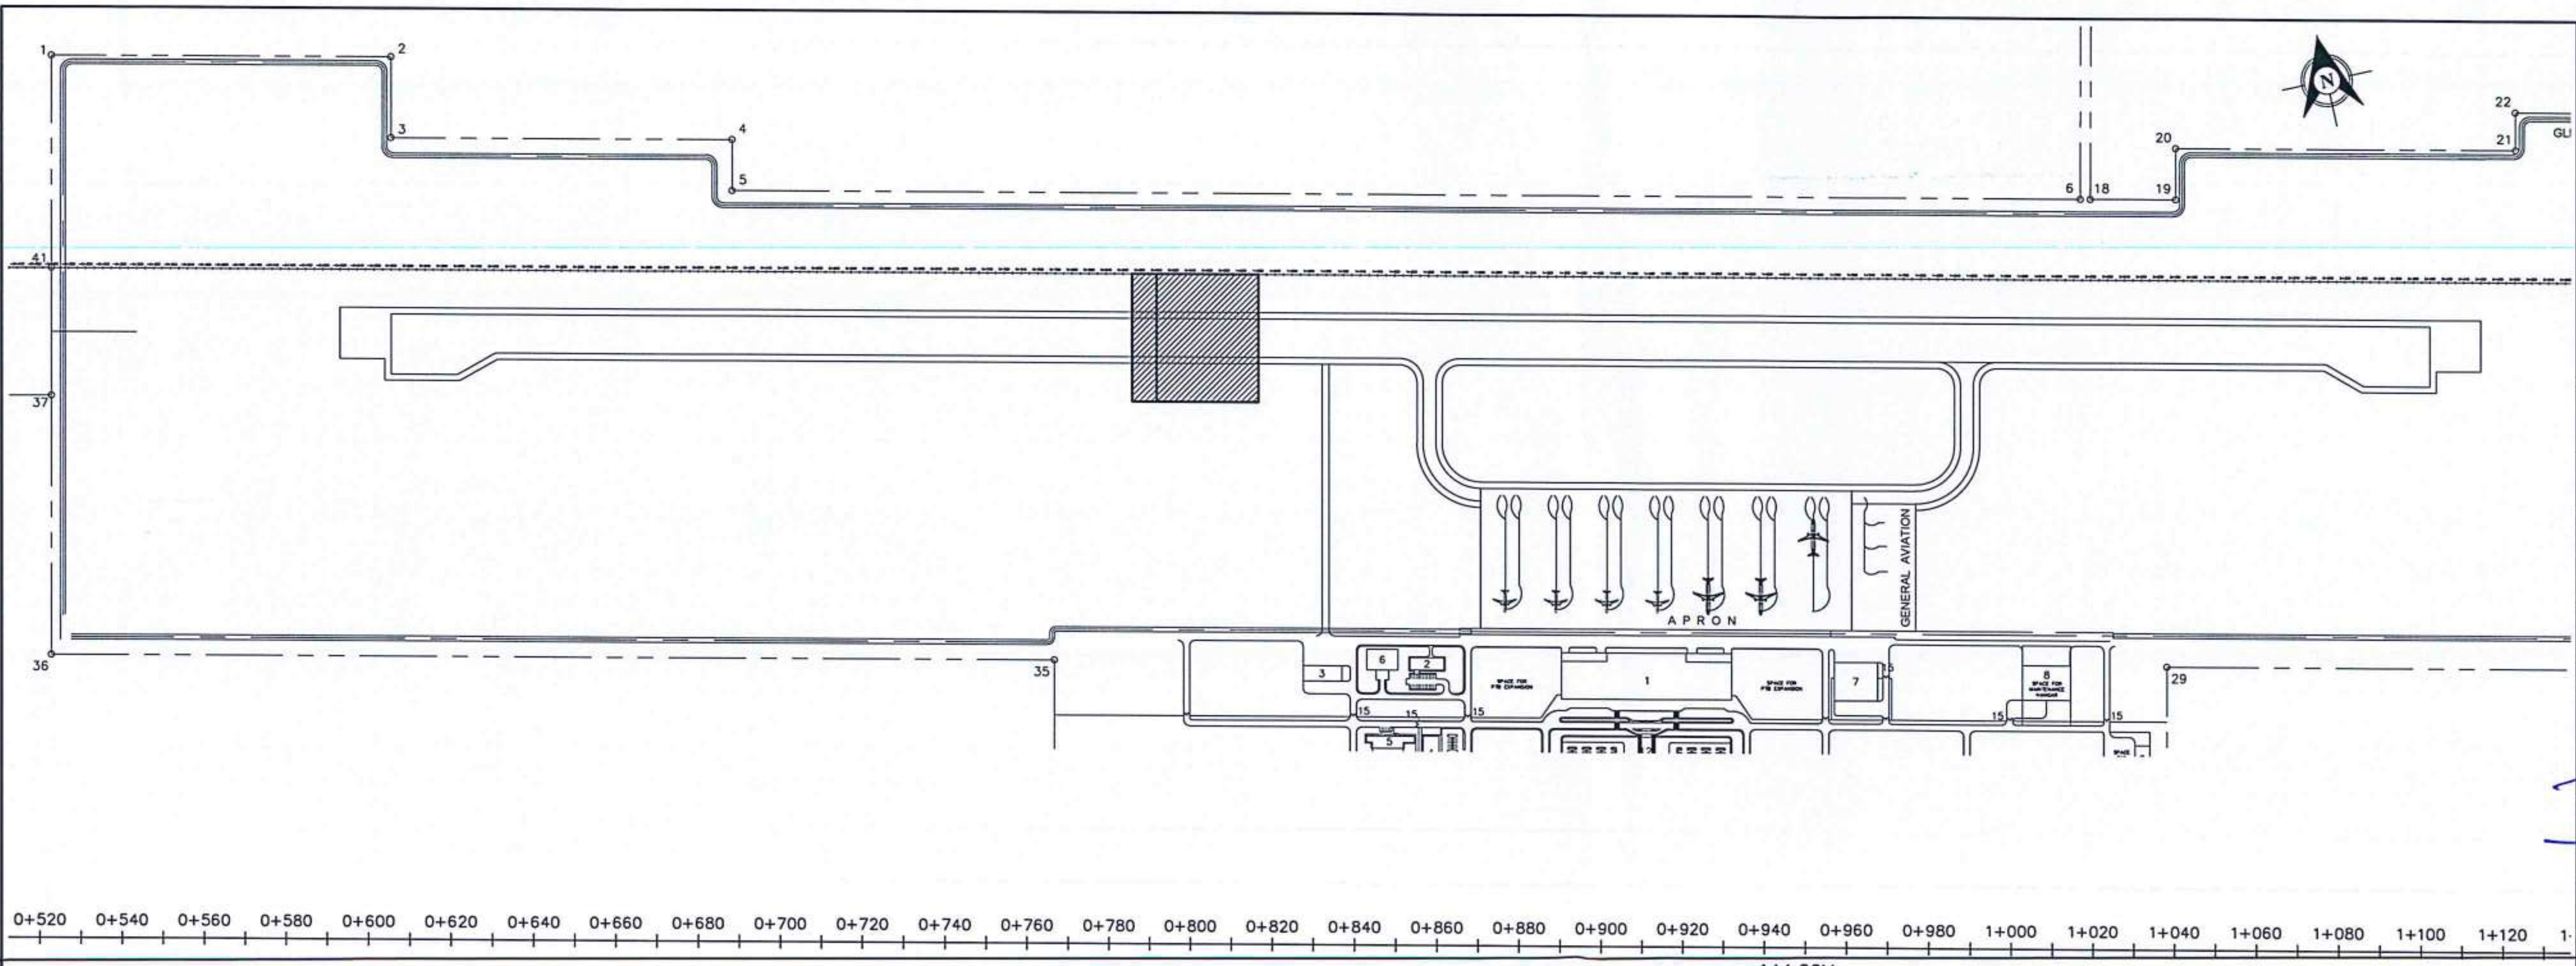

- RUNWAY STRIP EMBANKMENT (STA. 0+876TO STA. 0+900)
- RUNWAY LEAN CONCRETE BASE (45m x 320m)
- EARTH SWALE (24 M)

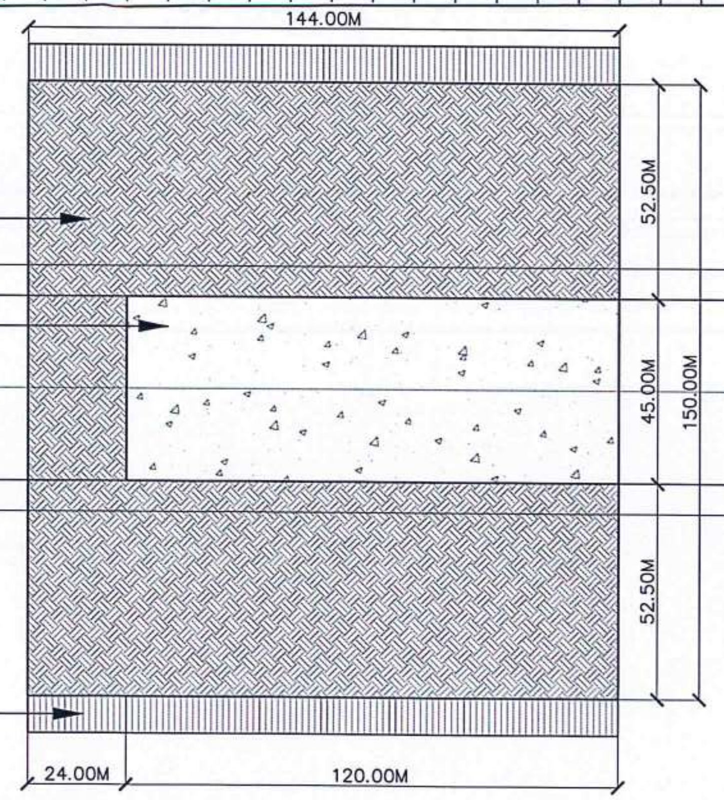

1 P-02 P-02 SITE DEVELOPMENT PLAN
SCALE: 1:1000MTS.

REPUBLIC OF THE PHILIPPINES
CIVIL AVIATION AUTHORITY OF THE PHILIPPINES

AERODROME DEVELOPMENT AND MANAGEMENT SERVICE

INFRASTRUCTURE DEVELOPMENT AND DESIGN DIVISION

DESIGN STAFF:	INITIAL / DATE
DESIGNED BY:	IDDD
DRAWN BY:	CRD
CHECKED BY:	FMN

REVIEWED BY:
EMERSON P. SALAS
Acting Division Chief, IDDD - ADMS

SUBMITTED BY:
ARNEL F. BORLADO
Department Manager III, AED-ADMS

RECOMMENDED APPROVAL:
LT COL VALENTINO A DIONELA PAF (RET)
Assistant Director General II, ADMS

APPROVED:
CAPTAIN JIM C. SYDIONGCO
Director General

CONCURRED:
JAIME ALBERTO C. MELO
Assistant Secretary for Aviation and Airports

NOTES/REVISIONS:

PROJECT:
CONSTRUCTION OF RUNWAY EMBANKMENT (PHASE III) AT BUSUANGA AIRPORT

LOCATION:
BUSUANGA AIRPORT
Coron, Palawan

SHEET CONTENTS:
- SITE DEVELOPMENT PLAN

DRAWING SCALE:	SHEET NO:
AS SHOWN	CW 02 11

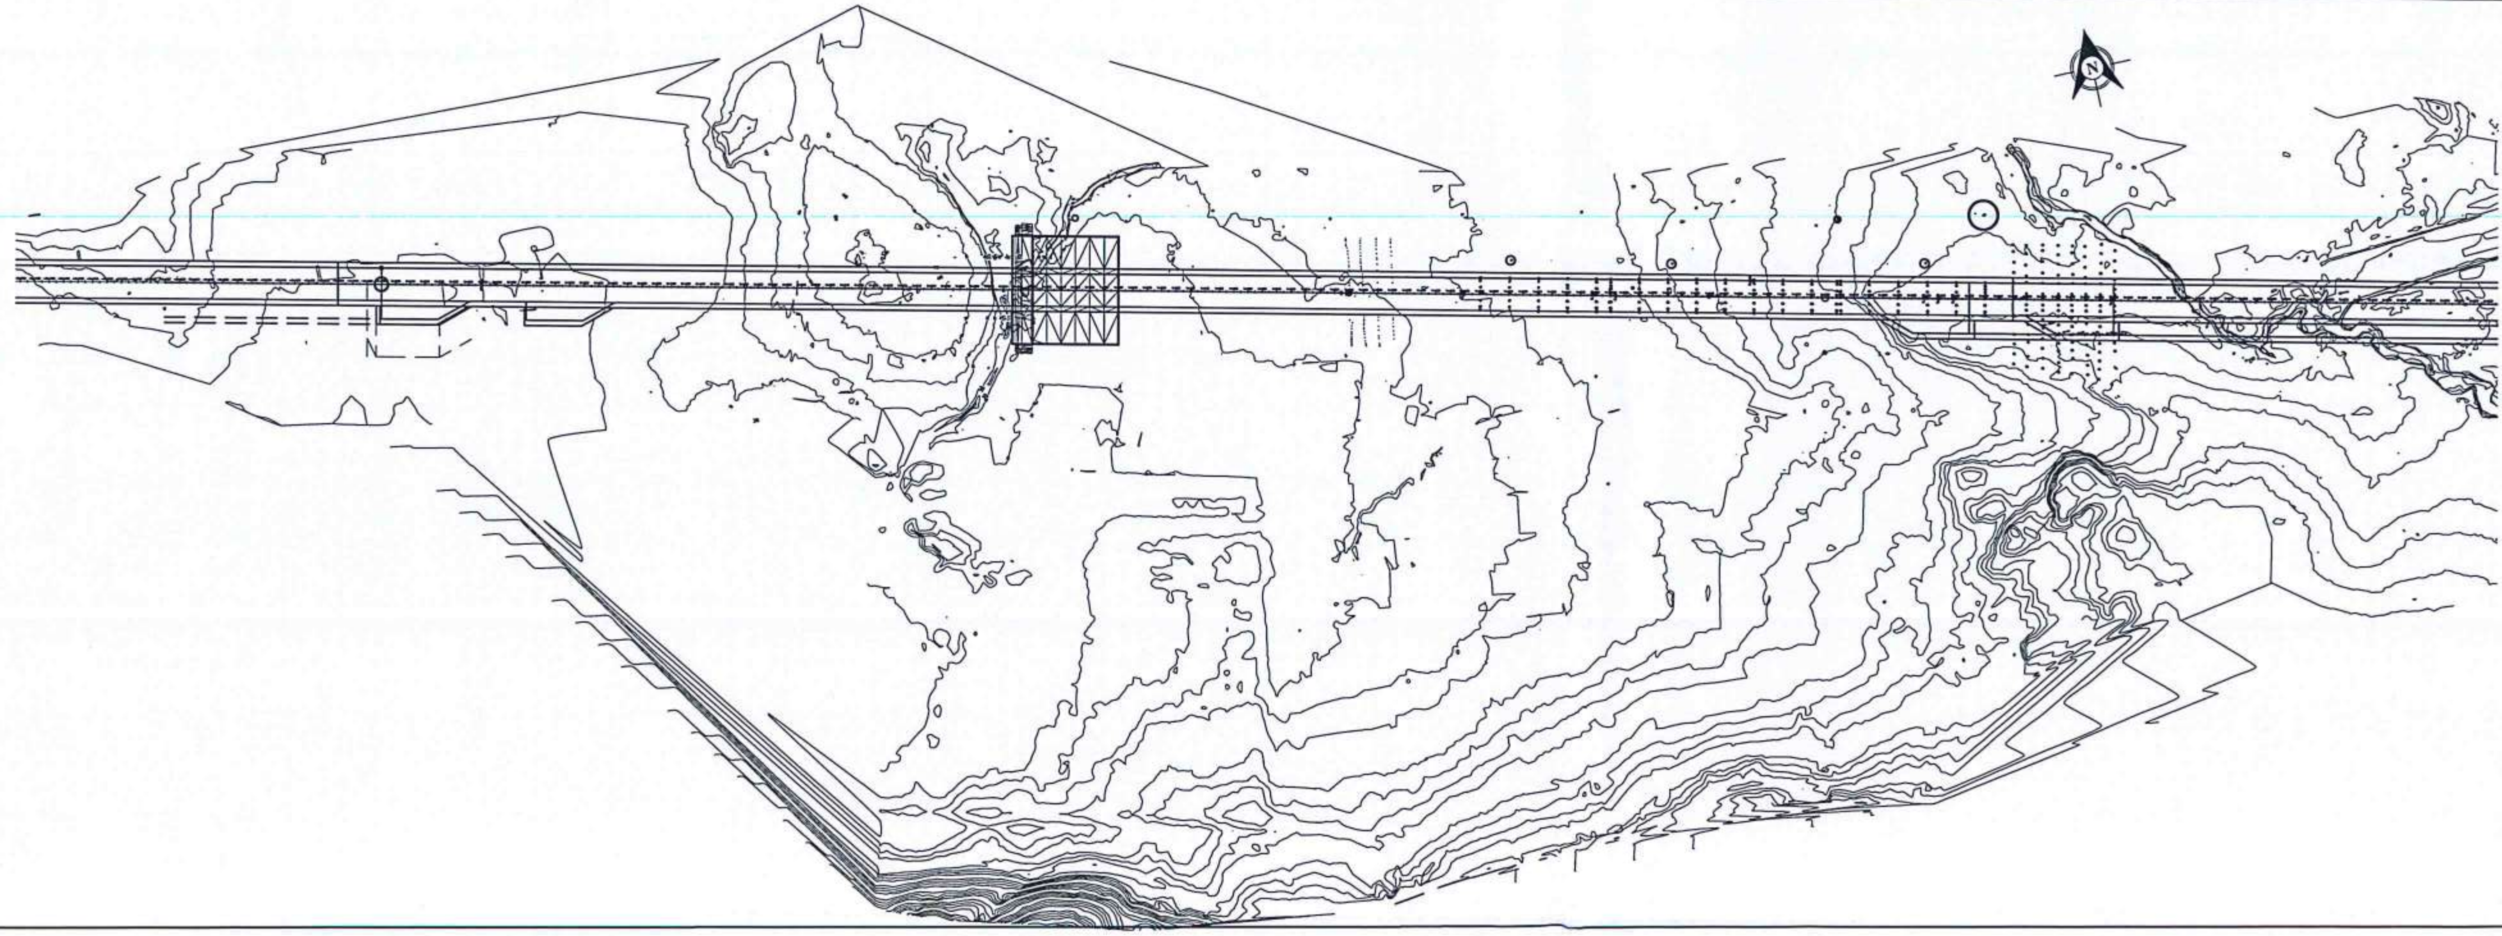

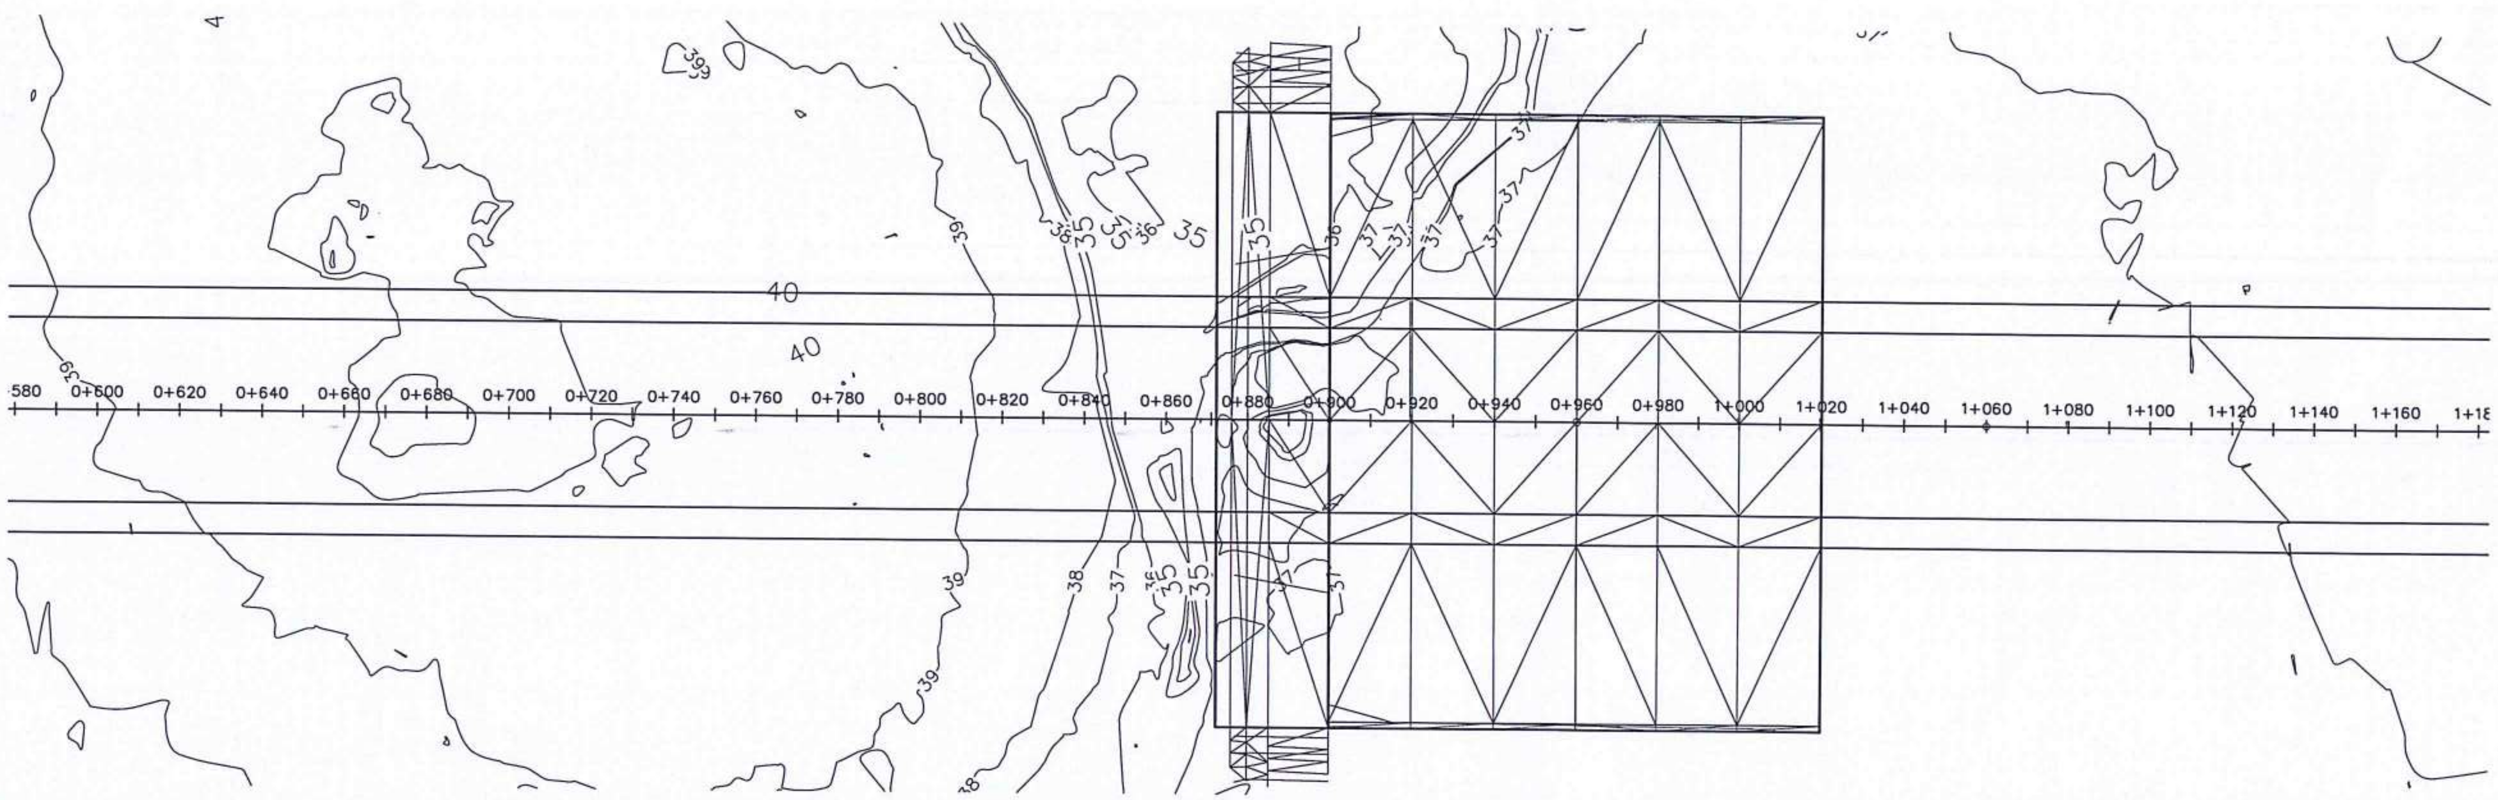

1 P-03 P-03 TOPOGRAPHIC PLAN
SCALE: 1:1000MTS.

REPUBLIC OF THE PHILIPPINES
CIVIL AVIATION AUTHORITY OF THE PHILIPPINES

AERODROME DEVELOPMENT AND MANAGEMENT SERVICE

INFRASTRUCTURE DEVELOPMENT AND DESIGN DIVISION

DESIGN STAFF:	INITIAL / DATE	
DESIGNED BY:	IDDD	
DRAWN BY:	CRD	
CHECKED BY:	FMN	

REVIEWED BY:
EMERSON P. SALAS
Acting Division Chief, IDDD - ADMS

SUBMITTED BY:
ARNEL F. BORLADO
Department Manager III, AED-ADMS

RECOMMENDED APPROVAL:
LT COL VALENTINO A DIONELA PAF (RET)
Assistant Director General II, ADMS

APPROVED:
CAPTAIN JIM C. SYDIONGCO
Director General

CONCURRED:
JAIME ALBERTO C. MELO
Assistant Secretary for Aviation and Airports

NOTES/REVISIONS:

PROJECT:
CONSTRUCTION OF RUNWAY EMBANKMENT (PHASE III) AT BUSUANGA AIRPORT

LOCATION:
BUSUANGA AIRPORT
Coron, Palawan

SHEET CONTENTS:
- TOPOGRAPHIC PLAN

DRAWING SCALE:	SHEET NO:	
AS SHOWN	CW	
	03	11

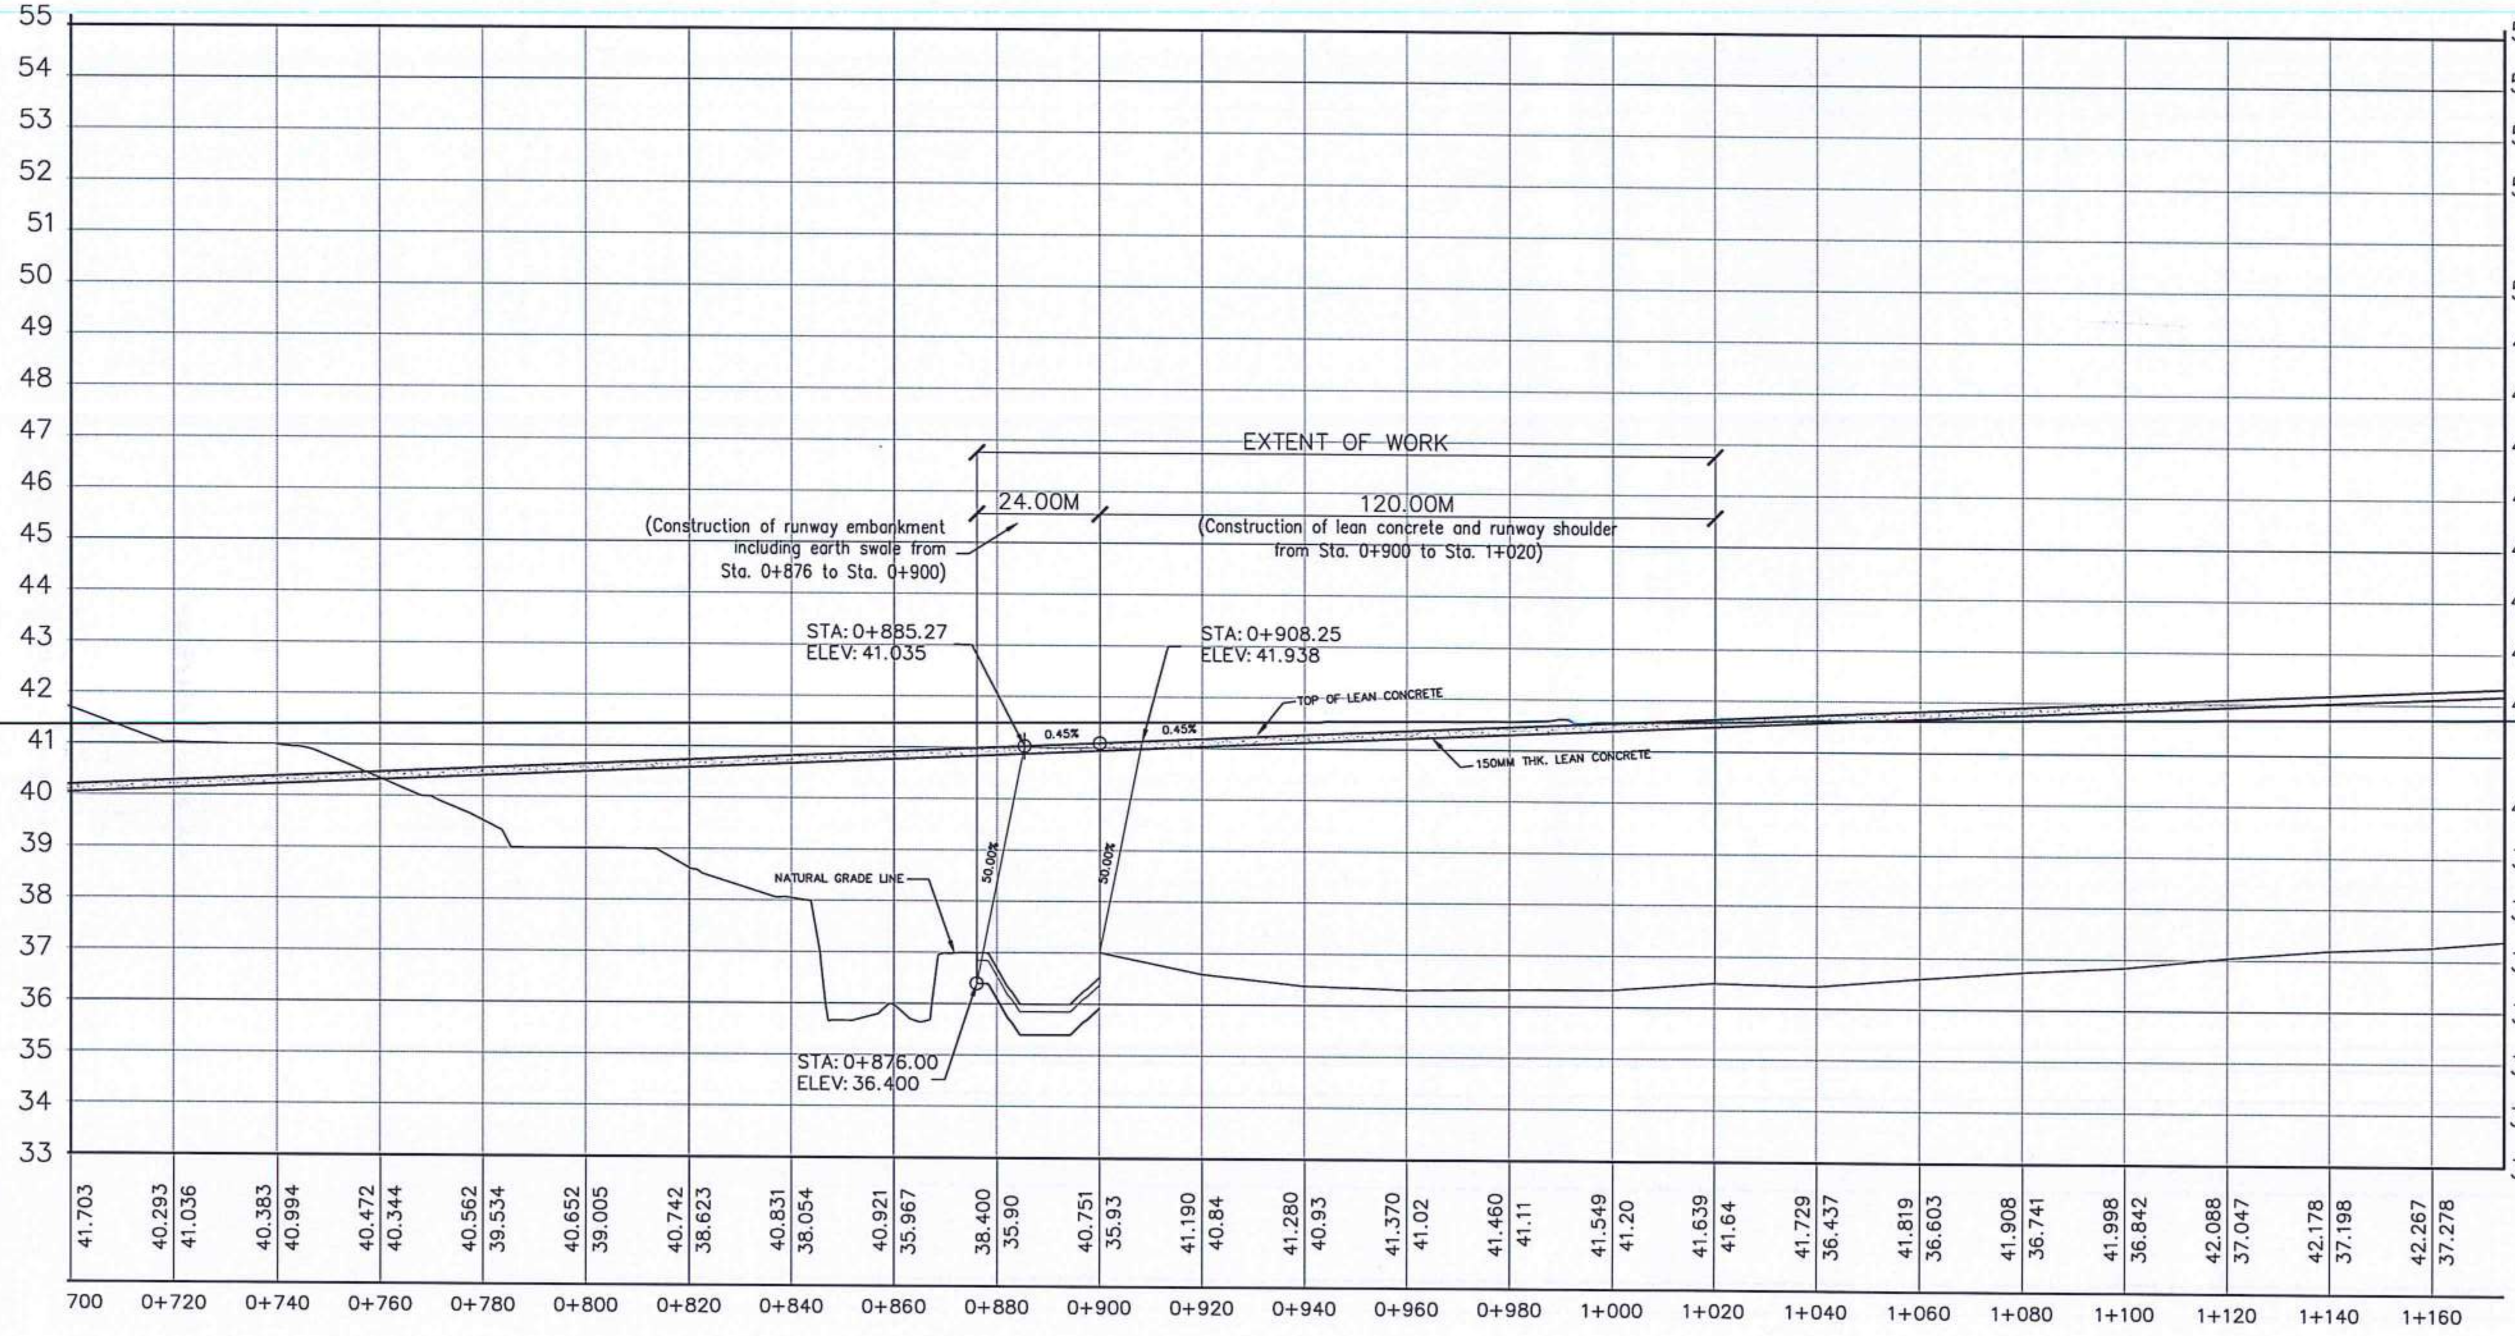

1 P-04 P-04 RUNWAY CENTERLINE PROFILE
SCALE: 1:750MTS.

REPUBLIC OF THE PHILIPPINES
CIVIL AVIATION AUTHORITY OF THE PHILIPPINES

AERODROME DEVELOPMENT AND MANAGEMENT SERVICE

INFRASTRUCTURE DEVELOPMENT AND DESIGN DIVISION

DESIGN STAFF:	INITIAL / DATE
DESIGNED BY:	IDDD
DRAWN BY:	CRD
CHECKED BY:	FMN

REVIEWED BY:
EMERSON P. SALAS
Acting Division Chief, IDDD - ADMS

SUBMITTED BY:
ARNEL F. BORLADO
Department Manager III, AED-ADMS

RECOMMENDED APPROVAL:
LT COL VALENTINO A DIONELA PAF (RET)
Assistant Director General II, ADMS

APPROVED:
CAPTAIN JIM C. SYDIONGCO
Director General

CONCURRED:
JAIME ALBERTO C. MELO
Assistant Secretary for Aviation and Airports

NOTES/REVISIONS:

PROJECT:
CONSTRUCTION OF RUNWAY EMBANKMENT (PHASE III) AT BUSUANGA AIRPORT

LOCATION:
BUSUANGA AIRPORT
Coron, Palawan

SHEET CONTENTS:
- RUNWAY CENTERLINE PROFILE

DRAWING SCALE:	SHEET NO:
AS SHOWN	CW 04 11

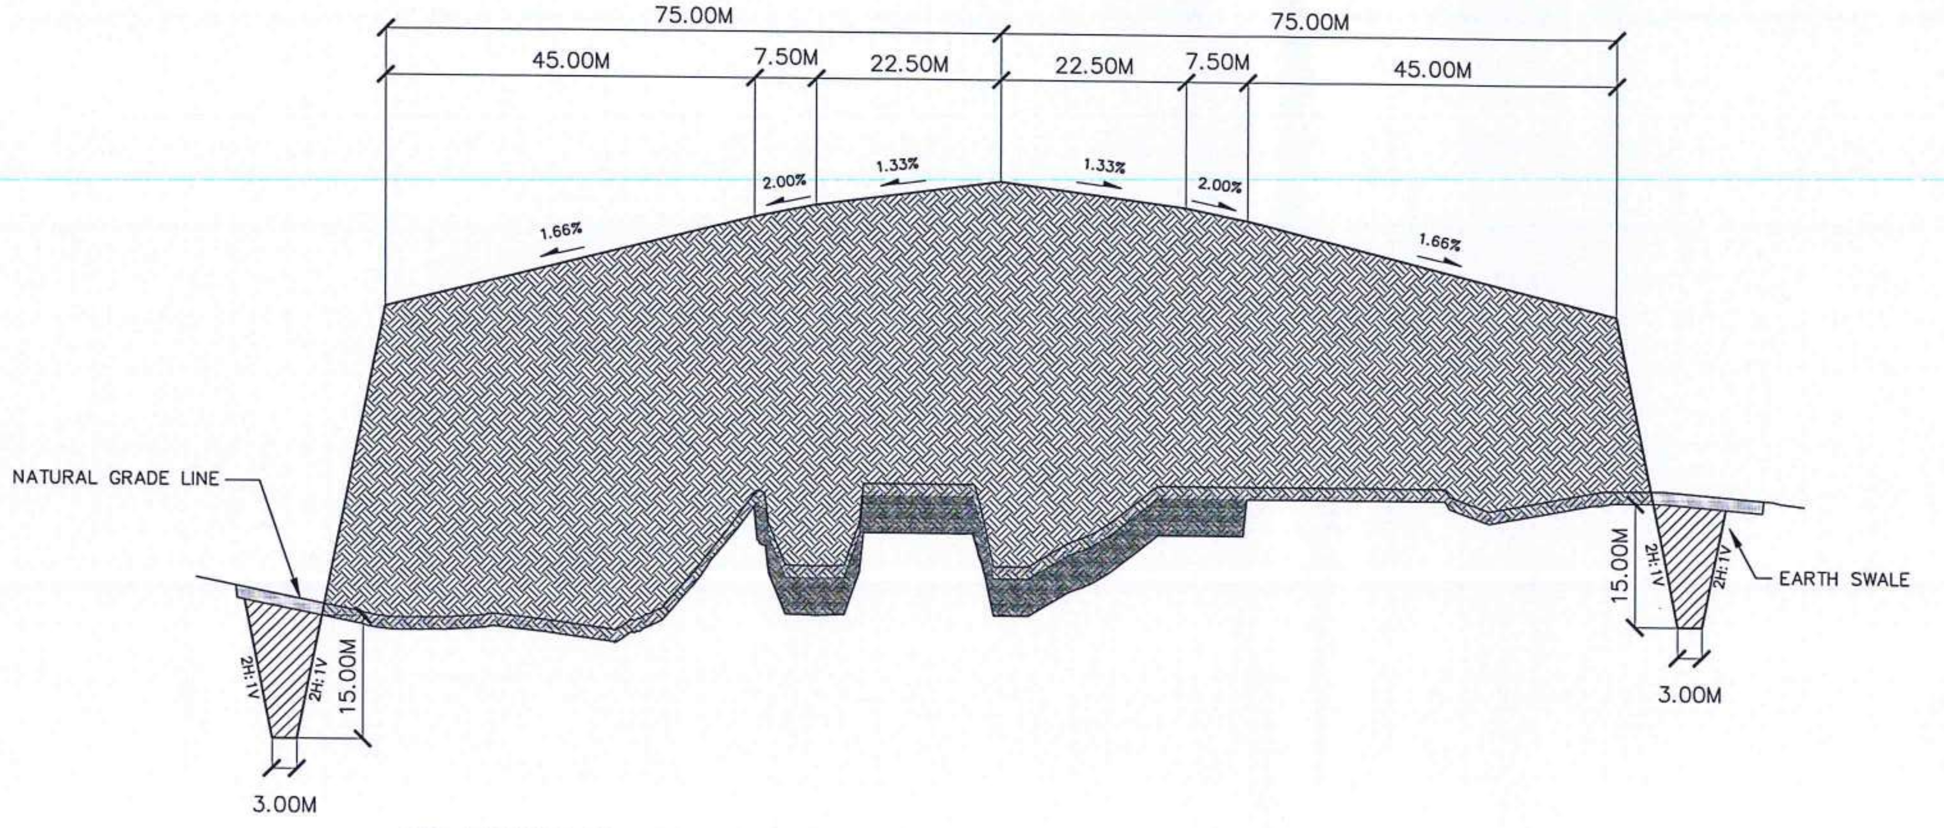

1 P-05 P-05 TYPICAL RUNWAY CROSS SECTION (Sta. 0+876 to Sta. 0+900)
SCALE: 1:500MTS.

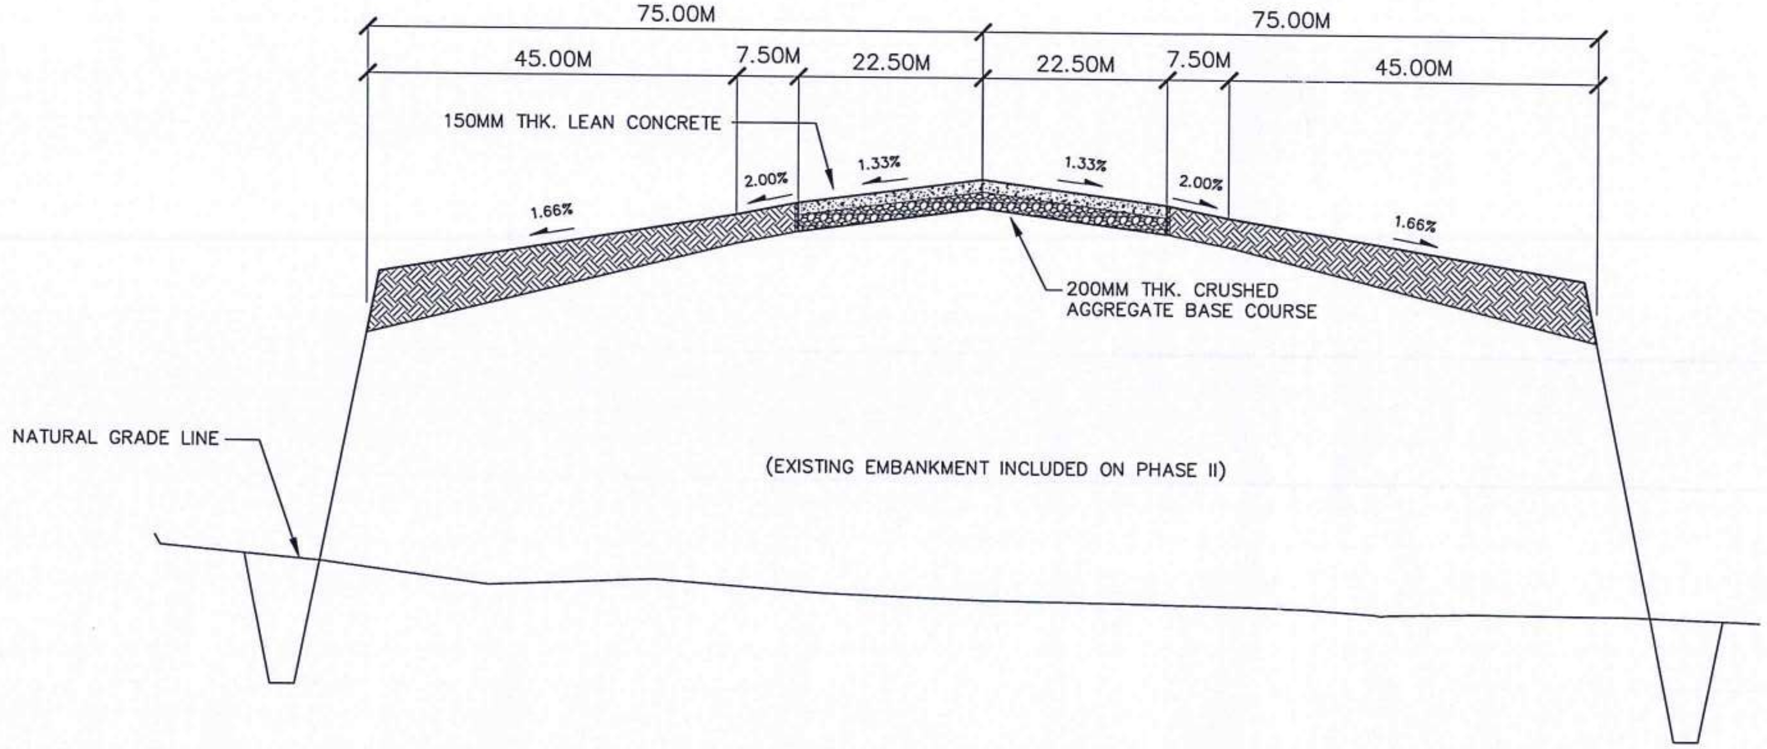

2 P-05 P-05 TYPICAL RUNWAY CROSS SECTION (Sta. 0+900 to Sta. 1+020)
SCALE: 1:500MTS.

CAA PHILIPPINES
REPUBLIC OF THE PHILIPPINES
CIVIL AVIATION AUTHORITY OF THE PHILIPPINES

AERODROME DEVELOPMENT AND MANAGEMENT SERVICE

INFRASTRUCTURE DEVELOPMENT AND DESIGN DIVISION

DESIGN STAFF:	INITIAL / DATE	
DESIGNED BY:	IDDD	
DRAWN BY:	CRD	
CHECKED BY:	FMN	

REVIEWED BY:
EMERSON P. SALAS
Acting Division Chief, IDDD - ADMS

SUBMITTED BY:
ARNEL F. BORLADO
Department Manager III, AED-ADMS

RECOMMENDED APPROVAL:
LT COL VALENTINO A DIONELA PAF (RET)
Assistant Director General II, ADMS

APPROVED:
CAPTAIN JIM C. SYDIONGCO
Director General

CONCURRED:
JAIME ALBERTO C. MELO
Assistant Secretary for Aviation and Airports

NOTES/REVISIONS:

PROJECT:
CONSTRUCTION OF RUNWAY EMBANKMENT (PHASE III) AT BUSUANGA AIRPORT

LOCATION:
BUSUANGA AIRPORT
Coron, Palawan

SHEET CONTENTS:
- TYPICAL RUNWAY CROSS SECTION (Sta. 0+876 to Sta. 0+900)
- TYPICAL RUNWAY CROSS SECTION (Sta. 0+900 to Sta. 1+020)

DRAWING SCALE:	SHEET NO:	
AS SHOWN	CW	
	05	11

0+876.00

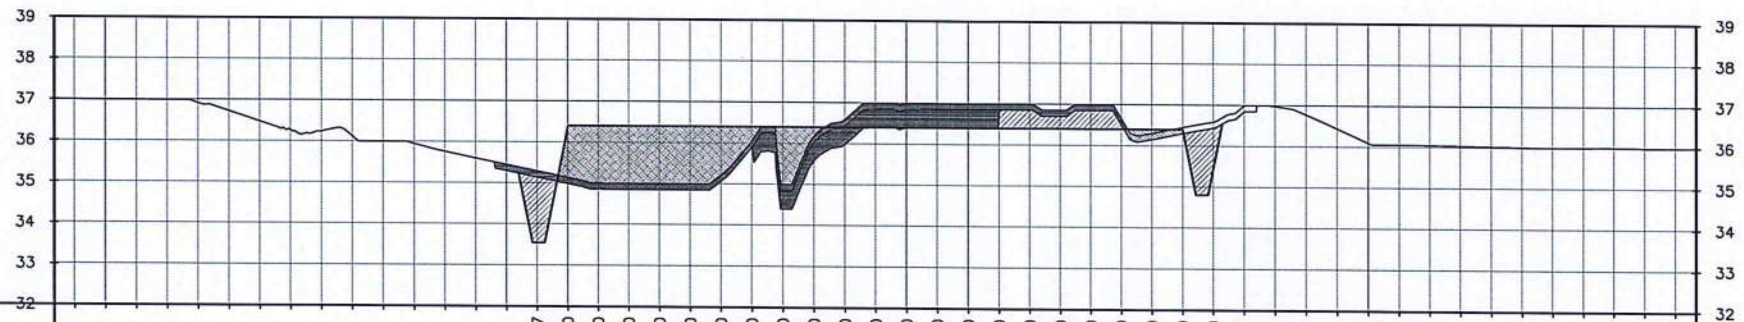

OFFSET	PROPOSED TOP ELEVATIONS	NATURAL GROUND LINE
−195.00		
−187.50		
−180.00		
−172.50		
−165.00		
−157.50		
−150.00		
−142.50		
−135.00		
−127.50		
−120.00		
−112.50		
−105.00		
−97.50		
−90.00		35.30
−82.50	33.547	
−75.00	36.400	34.99
−67.50	36.400	
−60.00	36.400	34.85
−52.50	36.400	
−45.00	36.400	34.85
−37.50	36.400	
−30.00	36.400	35.92
−22.50	36.400	
−15.00	36.400	35.59
−7.50	36.400	
0	36.400	36.40
7.50	36.400	
15.00	36.400	36.40
22.50	36.400	
30.00	36.400	36.85
37.50	36.400	
45.00	36.400	36.70
52.50	36.400	
60.00	36.400	36.49
67.50	36.400	
75.00	36.400	36.30
82.50	35.460	
90.00		36.85
97.50		
105.00		
112.50		
120.00		
127.50		
135.00		
142.50		
150.00		
157.50		
165.00		
172.50		
180.00		
187.50		
195.00		

0+880.00

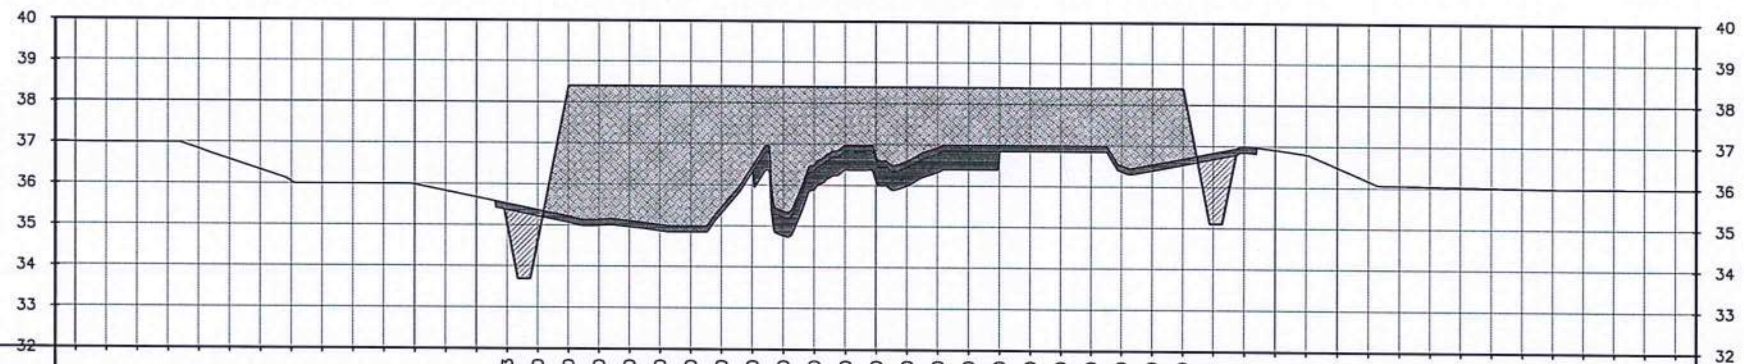

OFFSET	PROPOSED TOP ELEVATIONS	NATURAL GROUND LINE
−195.00		
−187.50		
−180.00		
−172.50		
−165.00		
−157.50		
−150.00		
−142.50		
−135.00		
−127.50		
−120.00		
−112.50		
−105.00		
−97.50		
−90.00	35.003	35.38
−82.50	34.650	
−75.00	38.400	35.07
−67.50	38.400	
−60.00	38.400	34.97
−52.50	38.400	
−45.00	38.400	34.85
−37.50	38.400	
−30.00	38.400	36.33
−22.50	38.400	
−15.00	38.400	35.91
−7.50	38.400	
0	38.400	36.08
7.50	38.400	
15.00	38.400	36.34
22.50	38.400	
30.00	38.400	36.85
37.50	38.400	
45.00	38.400	36.85
52.50	38.400	
60.00	38.400	36.37
67.50	38.400	
75.00	38.400	36.55
82.50	35.116	
90.00		36.85
97.50		
105.00		
112.50		
120.00		
127.50		
135.00		
142.50		
150.00		
157.50		
165.00		
172.50		
180.00		
187.50		
195.00		

1 P-06 P-06 **RUNWAY CROSS SECTION (Sta. 0+876 to Sta. 0+880)**
SCALE: 1:1000MTS.

REPUBLIC OF THE PHILIPPINES
CIVIL AVIATION AUTHORITY OF THE PHILIPPINES

AERODROME DEVELOPMENT AND MANAGEMENT SERVICE

INFRASTRUCTURE DEVELOPMENT AND DESIGN DIVISION

DESIGN STAFF:	INITIAL / DATE	
DESIGNED BY:	IDDD	
DRAWN BY:	CRD	
CHECKED BY:	FMN	

REVIEWED BY:
EMERSON P. SALAS
Acting Division Chief, IDDD - ADMS

SUBMITTED BY:
ARNEL F. BORLADO
Department Manager III, AED-ADMS

RECOMMENDED APPROVAL:
LT COL VALENTINO A DIONELA PAF (RET)
Assistant Director General II, ADMS

APPROVED:
CAPTAIN JIM C. SYDIONGCO
Director General

CONCURRED:
JAIME ALBERTO C. MELO
Assistant Secretary for Aviation and Airports

NOTES/REVISIONS:

PROJECT:
CONSTRUCTION OF RUNWAY EMBANKMENT (PHASE III) AT BUSUANGA AIRPORT

LOCATION:
BUSUANGA AIRPORT
Coron, Palawan

SHEET CONTENTS:
- RUNWAY CROSS SECTION (Sta. 0+876 to Sta. 0+880)

DRAWING SCALE:	SHEET NO:	
AS SHOWN	CW	
	06	11

0+885.27

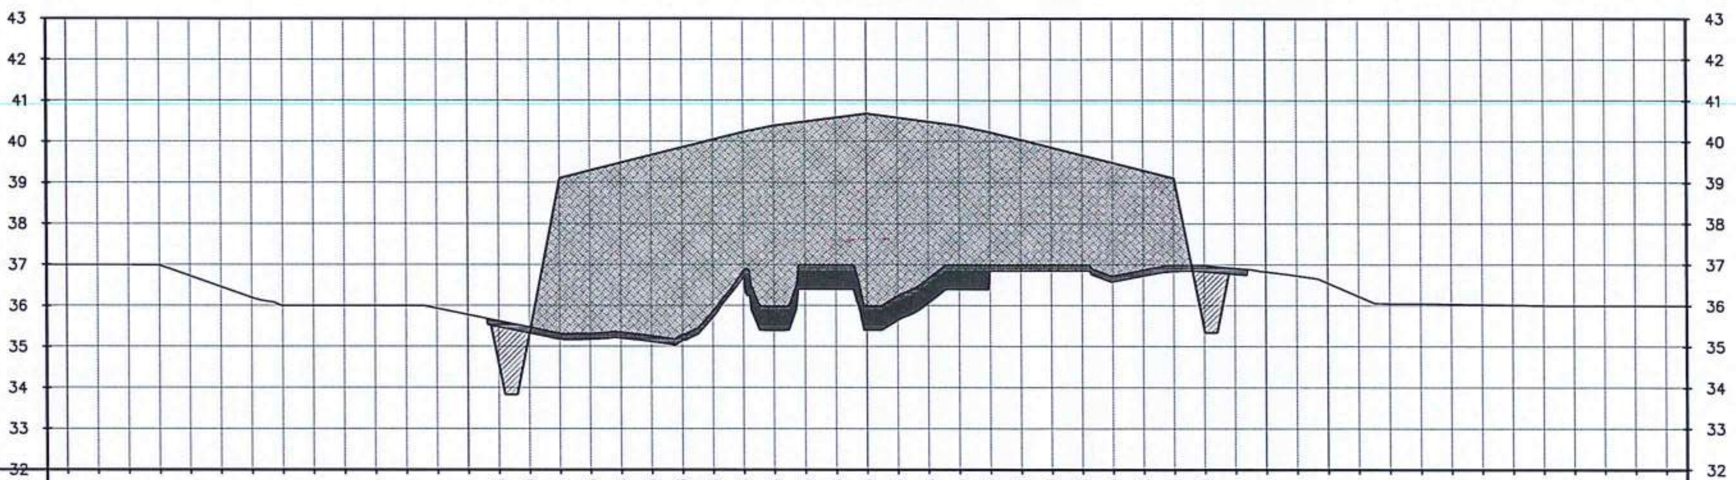

OFFSET	PROPOSED TOP ELEVATIONS	NATURAL GROUND LINE
−195.00		
−187.50		
−180.00		
−172.50		
−165.00		
−157.50		
−150.00		
−142.50		
−135.00		
−127.50		
−120.00		
−112.50		
−105.00		
−97.50		
−90.00	34.553	35.48
−82.50	35.360	
−75.00	39.110	35.18
−67.50	39.298	
−60.00	39.485	35.21
−52.50	39.673	
−45.00	39.860	35.16
−37.50	40.048	
−30.00	40.235	36.70
−22.50	40.385	
−15.00	40.485	36.40
−7.50	40.585	
0	40.685	35.40
7.50	40.585	
15.00	40.485	36.07
22.50	40.385	
30.00	40.235	36.85
37.50	40.048	
45.00	39.860	36.85
52.50	39.673	
60.00	39.485	36.59
67.50	39.298	
75.00	39.110	36.84
82.50	35.360	
90.00		36.77
97.50		
105.00		
112.50		
120.00		
127.50		
135.00		
142.50		
150.00		
157.50		
165.00		
172.50		
180.00		
187.50		
195.00		

0+900.00

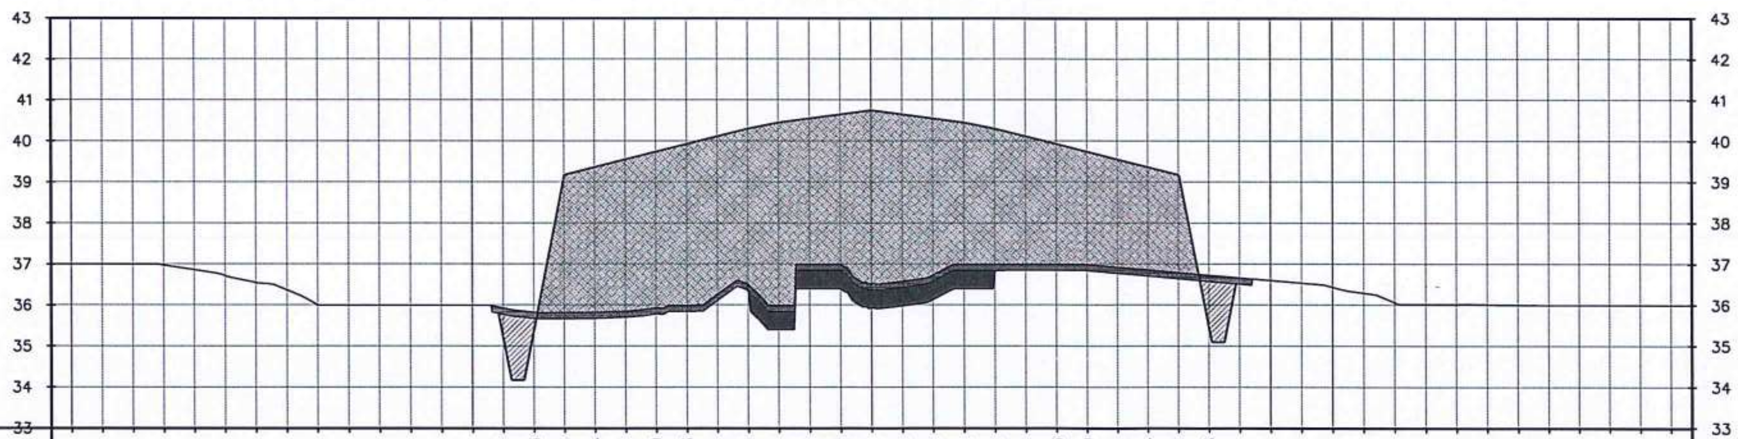

OFFSET	PROPOSED TOP ELEVATIONS	NATURAL GROUND LINE
−195.00		
−187.50		
−180.00		
−172.50		
−165.00		
−157.50		
−150.00		
−142.50		
−135.00		
−127.50		
−120.00		
−112.50		
−105.00		
−97.50		
−90.00	35.167	35.78
−82.50	35.426	
−75.00	39.176	35.67
−67.50	39.364	
−60.00	39.551	35.71
−52.50	39.739	
−45.00	39.926	35.85
−37.50	40.114	
−30.00	40.301	36.34
−22.50	40.451	
−15.00	40.551	36.40
−7.50	40.651	
0	40.751	35.93
7.50	40.651	
15.00	40.551	36.14
22.50	40.451	
30.00	40.301	36.85
37.50	40.114	
45.00	39.926	36.85
52.50	39.739	
60.00	39.551	36.78
67.50	39.364	
75.00	39.176	36.65
82.50	35.426	
90.00		36.52
97.50		
105.00		
112.50		
120.00		
127.50		
135.00		
142.50		
150.00		
157.50		
165.00		
172.50		
180.00		
187.50		
195.00		

1 P-07 P-07 **RUNWAY CROSS SECTION (Sta. 0+885.27 to Sta. 0+900)**

SCALE: 1:1000MTS.

REPUBLIC OF THE PHILIPPINES
CIVIL AVIATION AUTHORITY OF THE PHILIPPINES

AERODROME DEVELOPMENT AND MANAGEMENT SERVICE

INFRASTRUCTURE DEVELOPMENT AND DESIGN DIVISION

DESIGN STAFF:	INITIAL / DATE
DESIGNED BY:	IDDD
DRAWN BY:	CRD
CHECKED BY:	FMN

REVIEWED BY:
EMERSON P. SALAS
Acting Division Chief, IDDD - ADMS

SUBMITTED BY:
ARNEL F. BORLADO
Department Manager III, AED-ADMS

RECOMMENDED APPROVAL:
LT COL VALENTINO A DIONELA PAF (RET)
Assistant Director General II, ADMS

APPROVED:
CAPTAIN JIM C. SYDIONGCO
Director General

CONCURRED:
JAIME ALBERTO C. MELO
Assistant Secretary for Aviation and Airports

NOTES/REVISIONS:

PROJECT:
CONSTRUCTION OF RUNWAY EMBANKMENT (PHASE III) AT BUSUANGA AIRPORT

LOCATION:
BUSUANGA AIRPORT
Coron, Palawan

SHEET CONTENTS:
- RUNWAY CROSS SECTION (Sta. 0+885.27 to Sta. 0+900)

DRAWING SCALE:	SHEET NO:
AS SHOWN	CW 07 / 11

0+908.25

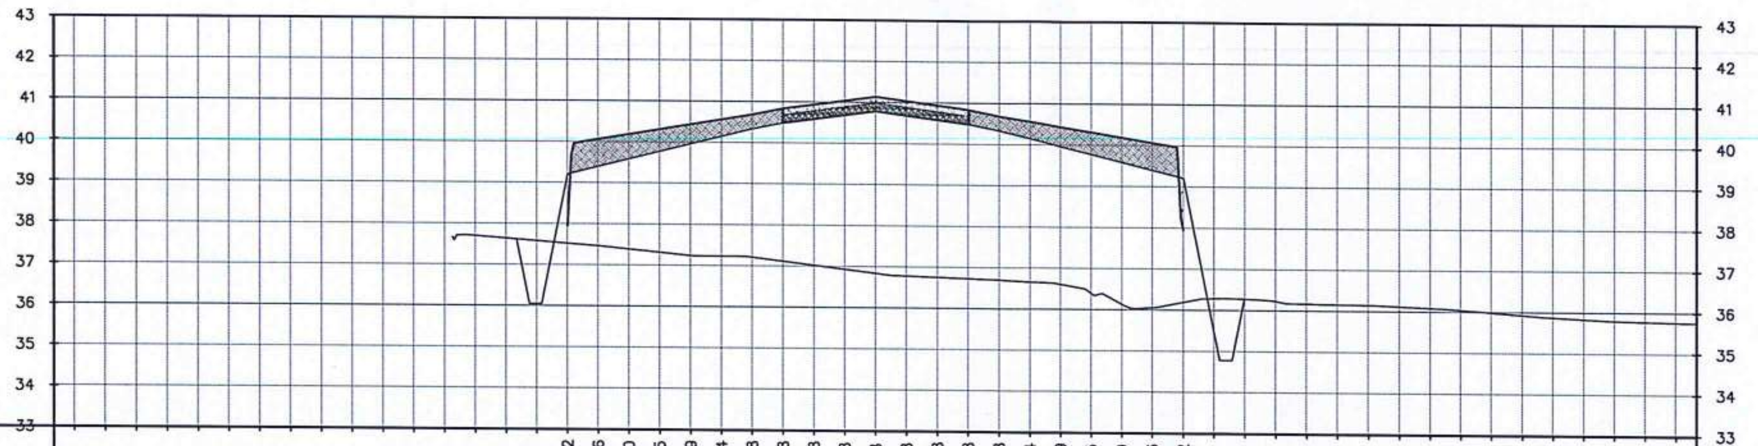

OFFSET	PROPOSED TOP ELEVATIONS	NATURAL GROUND LINE
-195.00		
-187.50		
-180.00		
-172.50		
-165.00		
-157.50		
-150.00		
-142.50		
-135.00		
-127.50		
-120.00		
-112.50		
-105.00		
-97.50		
-90.00		
-82.50		
-75.00	37.942	39.21
-67.50	40.066	
-60.00	40.190	39.59
-52.50	40.315	
-45.00	40.439	39.96
-37.50	40.564	
-30.00	40.688	40.34
-22.50	40.838	
-15.00	40.938	40.59
-7.50	41.038	
0	41.138	40.79
7.50	41.038	
15.00	40.938	40.59
22.50	40.838	
30.00	40.688	40.34
37.50	40.564	
45.00	40.439	39.96
52.50	40.315	
60.00	40.190	39.59
67.50	40.066	
75.00	37.942	39.21
82.50		
90.00		
97.50		
105.00		
112.50		
120.00		
127.50		
135.00		
142.50		
150.00		
157.50		
165.00		
172.50		
180.00		
187.50		
195.00		

0+920.00

OFFSET	PROPOSED TOP ELEVATIONS	NATURAL GROUND LINE
-195.00		
-187.50		
-180.00		
-172.50		
-165.00		
-157.50		
-150.00		
-142.50		
-135.00		
-127.50		
-120.00		
-112.50		
-105.00		
-97.50		
-90.00		
-82.50		
-75.00	39.266	39.27
-67.50	40.119	
-60.00	40.243	39.64
-52.50	40.368	
-45.00	40.492	40.02
-37.50	40.617	
-30.00	40.741	40.39
-22.50	40.891	
-15.00	40.991	40.64
-7.50	41.091	
0	41.190	40.84
7.50	41.091	
15.00	40.991	40.64
22.50	40.891	
30.00	40.741	40.39
37.50	40.617	
45.00	40.492	40.02
52.50	40.368	
60.00	40.243	39.64
67.50	40.119	
75.00	39.266	39.27
82.50		
90.00		
97.50		
105.00		
112.50		
120.00		
127.50		
135.00		
142.50		
150.00		
157.50		
165.00		
172.50		
180.00		
187.50		
195.00		

1 P-08 P-08 **RUNWAY CROSS SECTION (Sta. 0+908.25 to Sta. 0+920)**
SCALE: 1:1000MTS.

REPUBLIC OF THE PHILIPPINES
CIVIL AVIATION AUTHORITY OF THE PHILIPPINES

AERODROME DEVELOPMENT AND MANAGEMENT SERVICE

INFRASTRUCTURE DEVELOPMENT AND DESIGN DIVISION

DESIGN STAFF:	INITIAL / DATE
DESIGNED BY:	IDDD
DRAWN BY:	CRD
CHECKED BY:	FMN

REVIEWED BY:
EMERSON P. SALAS
Acting Division Chief, IDDD - ADMS

SUBMITTED BY:
ARNEL F. BORLADO
Department Manager III, AED-ADMS

RECOMMENDED APPROVAL:
LT COL VALENTINO A DIONELA PAF (RET)
Assistant Director General II, ADMS

APPROVED:
CAPTAIN JIM C. SYDIONGCO
Director General

CONCURRED:
JAIME ALBERTO C. MELO
Assistant Secretary for Aviation and Airports

NOTES/REVISIONS:

PROJECT:
CONSTRUCTION OF RUNWAY EMBANKMENT (PHASE III) AT BUSUANGA AIRPORT

LOCATION:
BUSUANGA AIRPORT
Coron, Palawan

SHEET CONTENTS:
- RUNWAY CROSS SECTION (Sta. 0+900 to Sta. 0+908.25)

DRAWING SCALE:	SHEET NO:	
AS SHOWN	CW	
	08	11

0+940.00

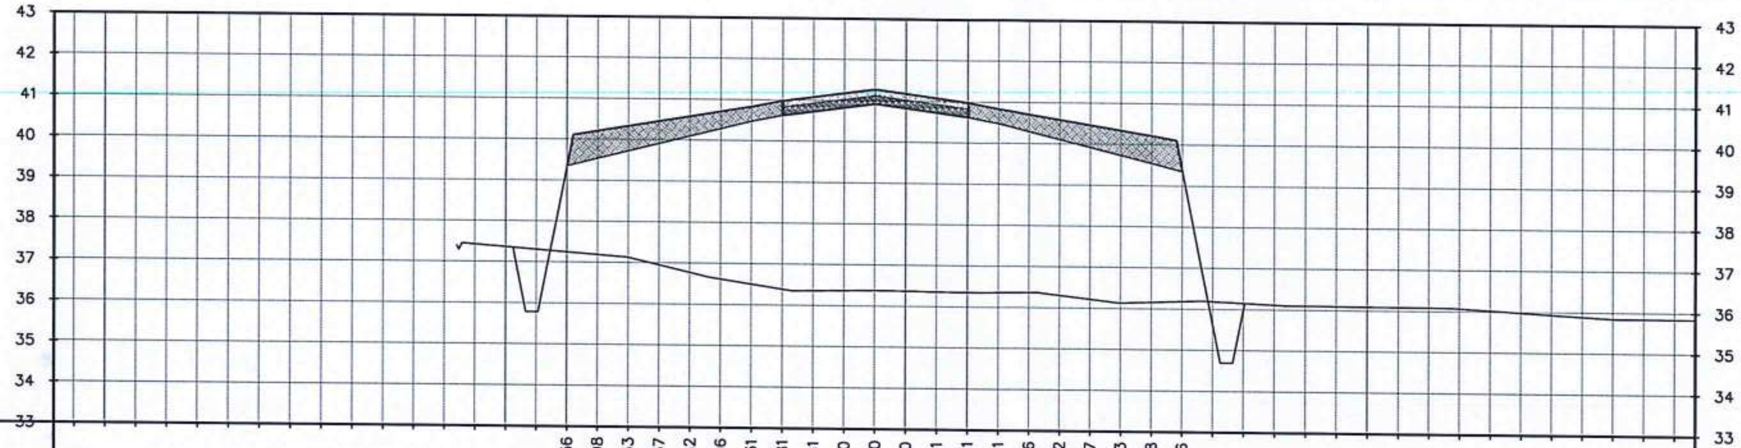

OFFSET	PROPOSED TOP ELEVATIONS	NATURAL GROUND LINE
-195.00		
-187.50		
-180.00		
-172.50		
-165.00		
-157.50		
-150.00		
-142.50		
-135.00		
-127.50		
-120.00		
-112.50		
-105.00		
-97.50		
-90.00		
-82.50		
-75.00	39.356	39.36
-67.50	40.208	
-60.00	40.333	39.73
-52.50	40.457	
-45.00	40.582	40.11
-37.50	40.706	
-30.00	40.831	40.48
-22.50	40.981	
-15.00	41.081	40.73
-7.50	41.180	
0	41.280	40.93
7.50	41.180	
15.00	41.081	40.73
22.50	40.981	
30.00	40.831	40.48
37.50	40.706	
45.00	40.582	40.11
52.50	40.457	
60.00	40.333	39.73
67.50	40.208	
75.00	39.356	39.36
82.50		
90.00		36.04
97.50		
105.00		
112.50		
120.00		
127.50		
135.00		
142.50		
150.00		
157.50		
165.00		
172.50		
180.00		
187.50		
195.00		

0+960.00

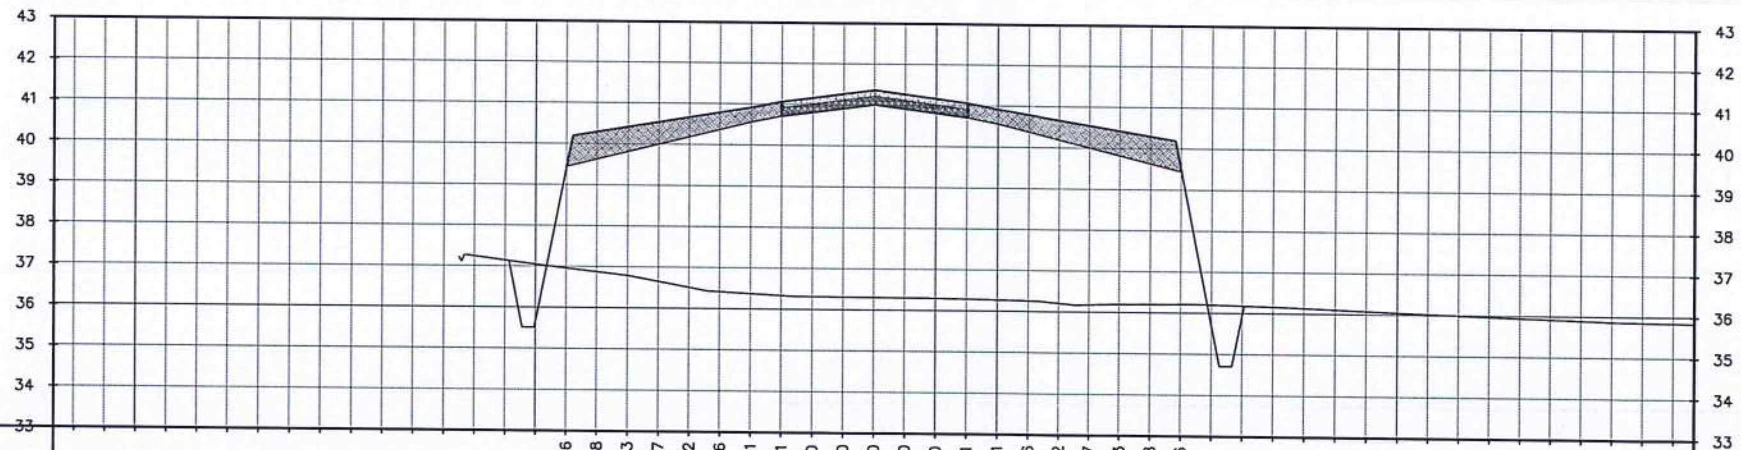

OFFSET	PROPOSED TOP ELEVATIONS	NATURAL GROUND LINE
-195.00		
-187.50		
-180.00		
-172.50		
-165.00		
-157.50		
-150.00		
-142.50		
-135.00		
-127.50		
-120.00		
-112.50		
-105.00		
-97.50		
-90.00		
-82.50		
-75.00	39.446	39.45
-67.50	40.298	
-60.00	40.423	39.82
-52.50	40.547	
-45.00	40.672	40.20
-37.50	40.796	
-30.00	40.921	40.57
-22.50	41.071	
-15.00	41.170	40.82
-7.50	41.270	
0	41.370	41.02
7.50	41.270	
15.00	41.170	40.82
22.50	41.071	
30.00	40.921	40.57
37.50	40.796	
45.00	40.672	40.20
52.50	40.547	
60.00	40.423	39.82
67.50	40.298	
75.00	39.446	39.45
82.50		
90.00		35.98
97.50		
105.00		
112.50		
120.00		
127.50		
135.00		
142.50		
150.00		
157.50		
165.00		
172.50		
180.00		
187.50		
195.00		

1 P-09 P-09 **RUNWAY CROSS SECTION (Sta. 0+940 to Sta. 0+960)**

SCALE: 1:1000MTS.

CAA PHILIPPINES

REPUBLIC OF THE PHILIPPINES
CIVIL AVIATION AUTHORITY OF THE PHILIPPINES

AERODROME DEVELOPMENT AND MANAGEMENT SERVICE

INFRASTRUCTURE DEVELOPMENT AND DESIGN DIVISION

DESIGN STAFF:	INITIAL / DATE
DESIGNED BY:	IDDD
DRAWN BY:	CRD
CHECKED BY:	FMN

REVIEWED BY:
EMERSON P. SALAS
Acting Division Chief, IDDD - ADMS

SUBMITTED BY:
ARNEL F. BORLADO
Department Manager III, AED-ADMS

RECOMMENDED APPROVAL:
LT COL VALENTINO A DIONELA PAF (RET)
Assistant Director General II, ADMS

APPROVED:
CAPTAIN JIM C. SYDIONGCO
Director General

CONCURRED:
JAIME ALBERTO C. MELO
Assistant Secretary for Aviation and Airports

NOTES/REVISIONS:

PROJECT:
CONSTRUCTION OF RUNWAY EMBANKMENT (PHASE III) AT BUSUANGA AIRPORT

LOCATION:
BUSUANGA AIRPORT
Coron, Palawan

SHEET CONTENTS:
- RUNWAY CROSS SECTION (Sta. 0+940 to Sta. 0+960)

DRAWING SCALE:	SHEET NO:
AS SHOWN	CW 09 11

0+980.00

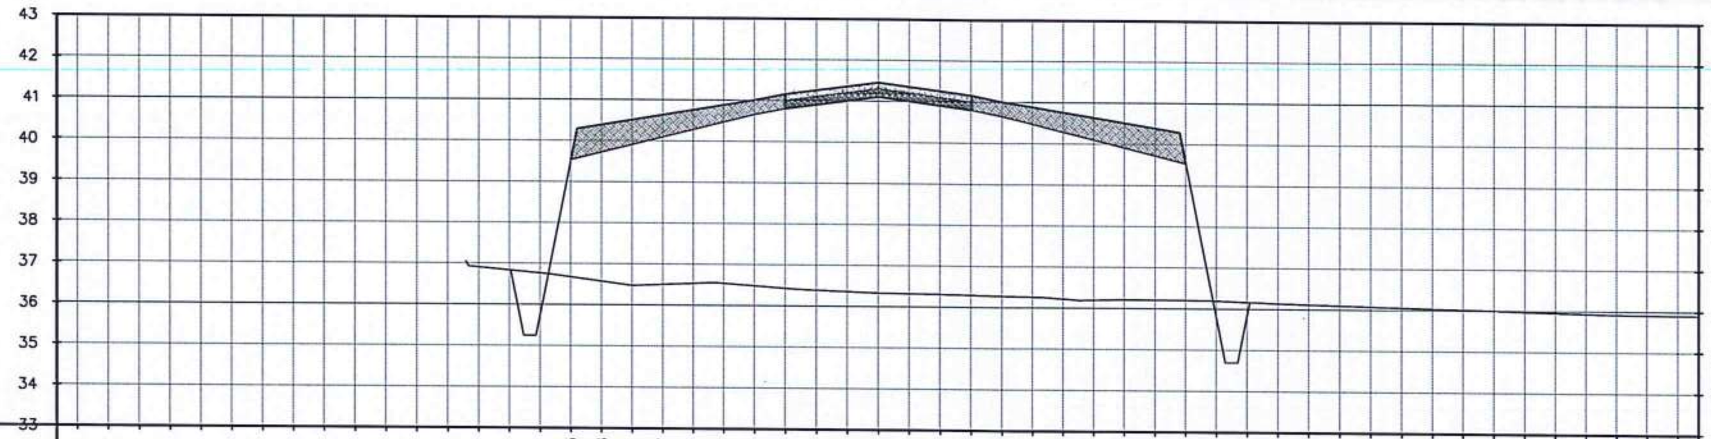

OFFSET	PROPOSED TOP ELEVATIONS	NATURAL GROUND LINE
−195.00		
−187.50		
−180.00		
−172.50		
−165.00		
−157.50		
−150.00		
−142.50		
−135.00		
−127.50		
−120.00		
−112.50		
−105.00		
−97.50		
−90.00		
−82.50		
−75.00	39.535	39.54
−67.50	40.388	
−60.00	40.512	39.91
−52.50	40.637	
−45.00	40.761	40.29
−37.50	40.886	
−30.00	41.010	40.66
−22.50	41.160	
−15.00	41.260	40.91
−7.50	41.360	
0	41.460	41.11
7.50	41.360	
15.00	41.260	40.91
22.50	41.160	
30.00	41.010	40.66
37.50	40.886	
45.00	40.761	40.29
52.50	40.637	
60.00	40.512	39.91
67.50	40.388	
75.00	39.535	39.54
82.50		
90.00		35.87
97.50		
105.00		
112.50		
120.00		
127.50		
135.00		
142.50		
150.00		
157.50		
165.00		
172.50		
180.00		
187.50		
195.00		

1+000.00

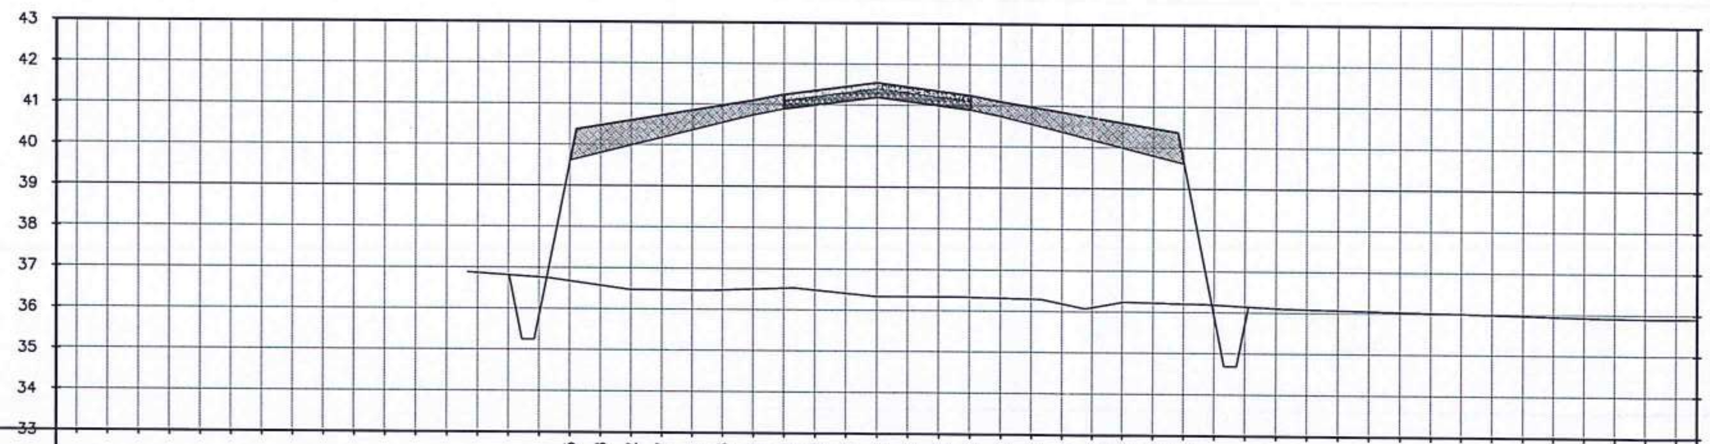

OFFSET	PROPOSED TOP ELEVATIONS	NATURAL GROUND LINE
−195.00		
−187.50		
−180.00		
−172.50		
−165.00		
−157.50		
−150.00		
−142.50		
−135.00		
−127.50		
−120.00		
−112.50		
−105.00		
−97.50		
−90.00		
−82.50		
−75.00	39.625	39.63
−67.50	40.478	
−60.00	40.602	40.00
−52.50	40.727	
−45.00	40.851	40.38
−37.50	40.976	
−30.00	41.100	40.75
−22.50	41.250	
−15.00	41.350	41.00
−7.50	41.450	
0	41.549	41.20
7.50	41.450	
15.00	41.350	41.00
22.50	41.250	
30.00	41.100	40.75
37.50	40.976	
45.00	40.851	40.38
52.50	40.727	
60.00	40.602	40.00
67.50	40.478	
75.00	39.625	39.63
82.50		
90.00		35.76
97.50		
105.00		
112.50		
120.00		
127.50		
135.00		
142.50		
150.00		
157.50		
165.00		
172.50		
180.00		
187.50		
195.00		

1 P-10 P-10 RUNWAY CROSS SECTION (Sta. 0+980 to Sta. 1+000)
SCALE: 1:1000MTS.

REPUBLIC OF THE PHILIPPINES
CIVIL AVIATION AUTHORITY OF THE PHILIPPINES

AERODROME DEVELOPMENT AND MANAGEMENT SERVICE

INFRASTRUCTURE DEVELOPMENT AND DESIGN DIVISION

DESIGN STAFF:	INITIAL / DATE	
DESIGNED BY:	IDDD	
DRAWN BY:	CRD	
CHECKED BY:	FMN	

REVIEWED BY:
EMERSON P. SALAS
Acting Division Chief, IDDD - ADMS

SUBMITTED BY:
ARNEL F. BORLADO
Department Manager III, AED-ADMS

RECOMMENDED APPROVAL:
LT COL VALENTINO A DIONELA PAF (RET)
Assistant Director General II, ADMS

APPROVED:
CAPTAIN JIM C. SYDIONGCO
Director General

CONCURRED:
JAIME ALBERTO C. MELO
Assistant Secretary for Aviation and Airports

NOTES/REVISIONS:

PROJECT:
CONSTRUCTION OF RUNWAY EMBANKMENT (PHASE III) AT BUSUANGA AIRPORT

LOCATION:
BUSUANGA AIRPORT
Coron, Palawan

SHEET CONTENTS:
- RUNWAY CROSS SECTION (Sta. 1+000 to Sta. 1+020)

DRAWING SCALE:	SHEET NO:	
AS SHOWN	CW	
	10	11

1+020.00

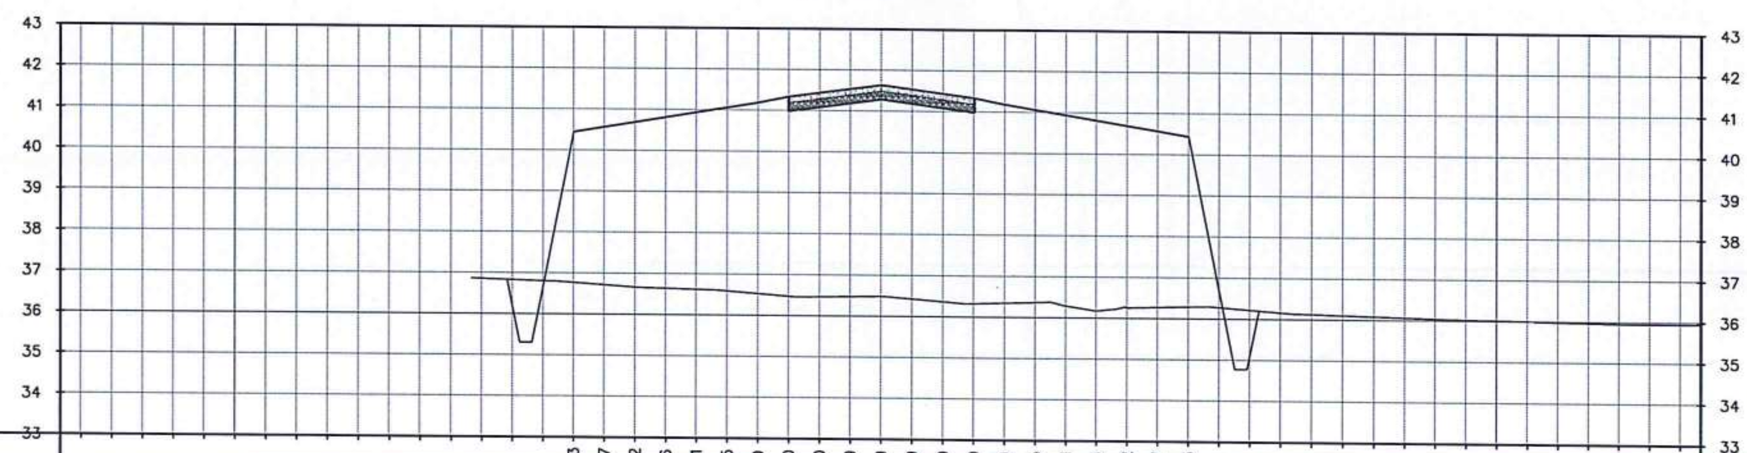

OFFSET	PROPOSED TOP ELEVATIONS	NATURAL GROUND LINE
−195.00		
−187.50		
−180.00		
−172.50		
−165.00		
−157.50		
−150.00		
−142.50		
−135.00		
−127.50		
−120.00		
−112.50		
−105.00		
−97.50		
−90.00		36.18
−82.50		
−75.00	40.443	40.44
−67.50	40.567	
−60.00	40.692	40.69
−52.50	40.816	
−45.00	40.941	40.94
−37.50	41.065	
−30.00	41.190	41.19
−22.50	41.340	
−15.00	41.440	41.44
−7.50	41.539	
0	41.639	41.64
7.50	41.539	
15.00	41.440	41.44
22.50	41.340	
30.00	41.190	41.19
37.50	41.065	
45.00	40.941	40.94
52.50	40.816	
60.00	40.692	40.69
67.50	40.567	
75.00	40.443	40.44
82.50		
90.00		35.12
97.50		
105.00		
112.50		
120.00		
127.50		
135.00		
142.50		
150.00		
157.50		
165.00		
172.50		
180.00		
187.50		
195.00		

1 P-11 P-11 RUNWAY CROSS SECTION (Sta. 1+020)

SCALE: 1:1000MTS.

REPUBLIC OF THE PHILIPPINES
CIVIL AVIATION AUTHORITY OF THE PHILIPPINES

AERODROME DEVELOPMENT AND MANAGEMENT SERVICE

INFRASTRUCTURE DEVELOPMENT AND DESIGN DIVISION

DESIGN STAFF:	INITIAL / DATE	
DESIGNED BY:	IDDD	
DRAWN BY:	CRD	
CHECKED BY:	FMN	

REVIEWED BY:
EMERSON P. SALAS
Acting Division Chief, IDDD - ADMS

SUBMITTED BY:
ARNEL F. BORLADO
Department Manager III, AED-ADMS

RECOMMENDED APPROVAL:
LT COL VALENTINO A DIONELA PAF (RET)
Assistant Director General II, ADMS

APPROVED:
CAPTAIN JIM C. SYDIONGCO
Director General

CONCURRED:
JAIME ALBERTO C. MELO
Assistant Secretary for Aviation and Airports

NOTES/REVISIONS:

PROJECT:
CONSTRUCTION OF RUNWAY EMBANKMENT (PHASE III) AT BUSUANGA AIRPORT

LOCATION:
BUSUANGA AIRPORT
Coron, Palawan

SHEET CONTENTS:
- RUNWAY CROSS SECTION (Sta. 1+000 to Sta. 1+020)

DRAWING SCALE: AS SHOWN

SHEET NO: CW 11 11